


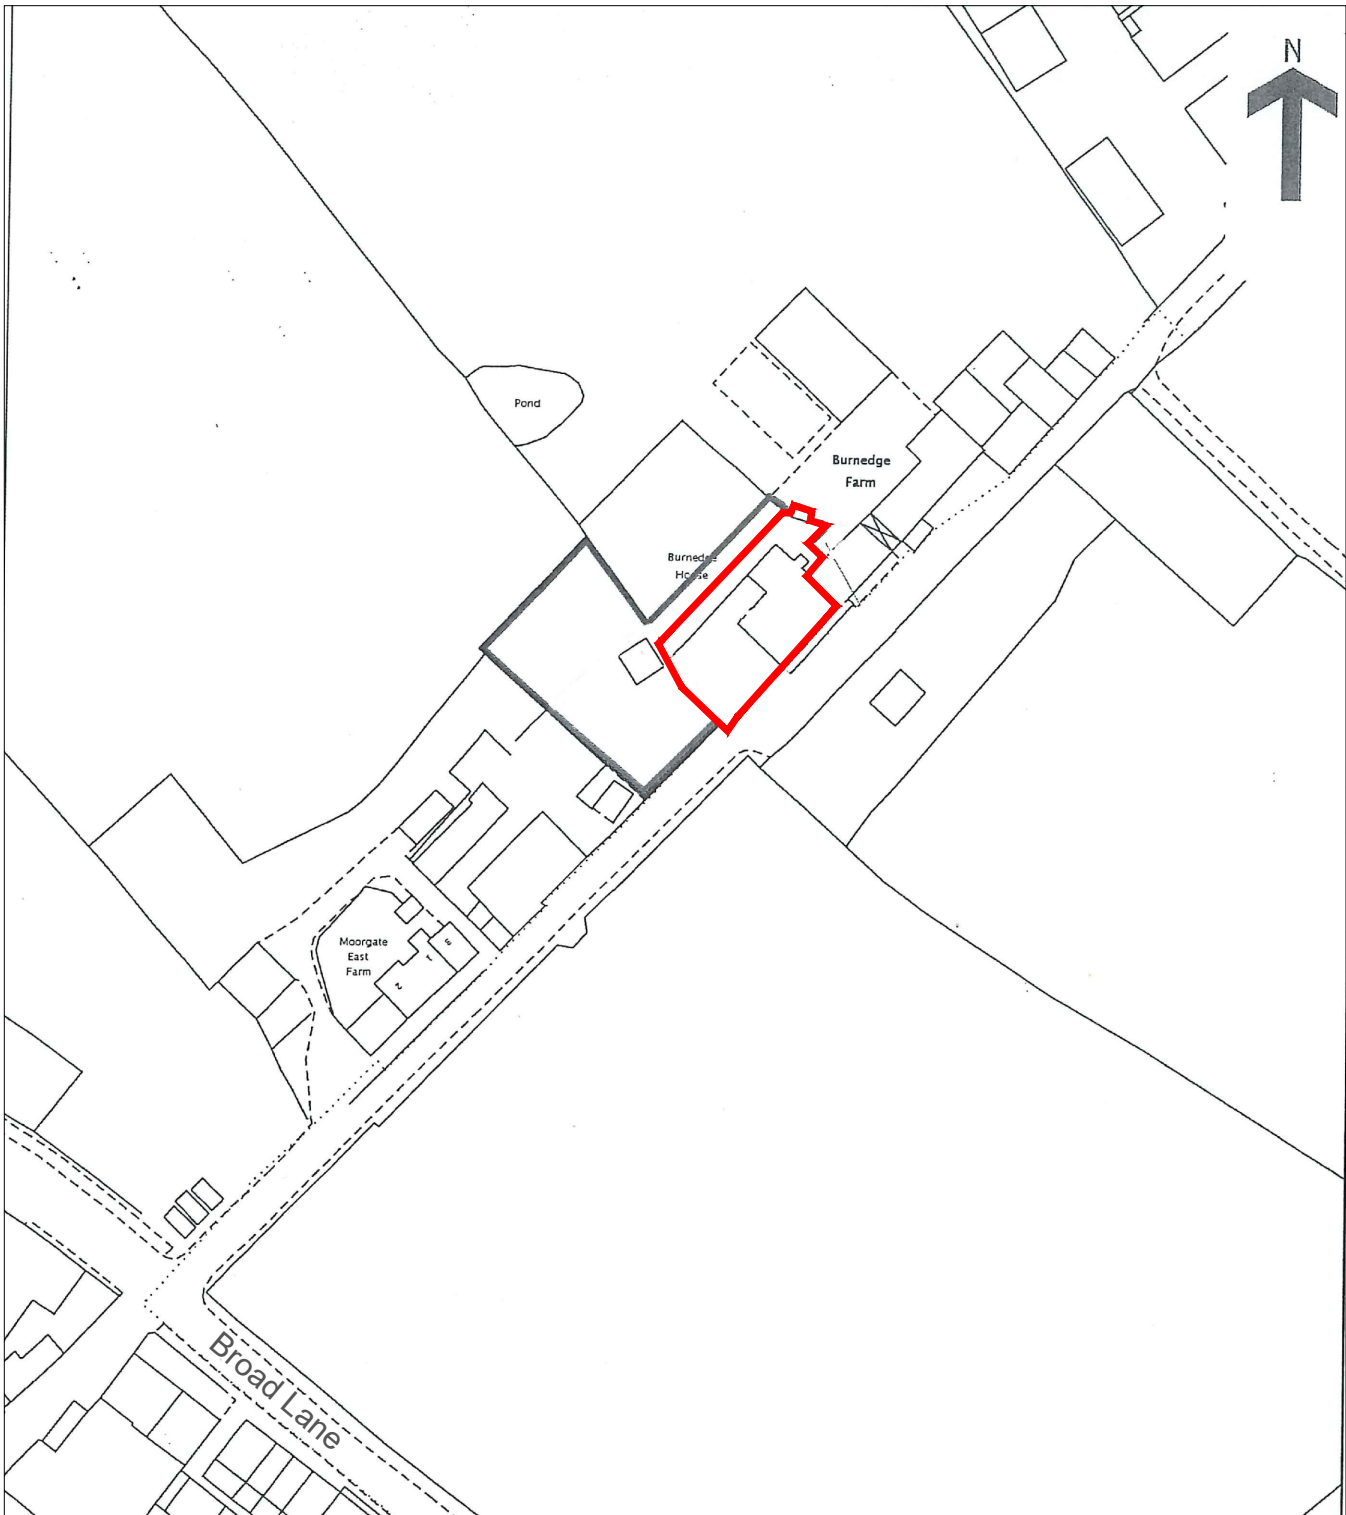

LOCATION PLAN

A.J. Cocker Associates

Architectural Design Building Surveyors Project Management Planning Supervisors
New Century House, 176 Drake Street, Rochdale, Lancs. OL16 1UP
Tel 01706 356860 Fax 01706 650574

project **Burnedge House, Broad Lane,
Rochdale**

client

Mr.&Mrs. Waterfall

scale - **1:1250**

size - **A4**

date - **Sept. 22**

drawn - **NL**

drawing No

rev

W350-03