


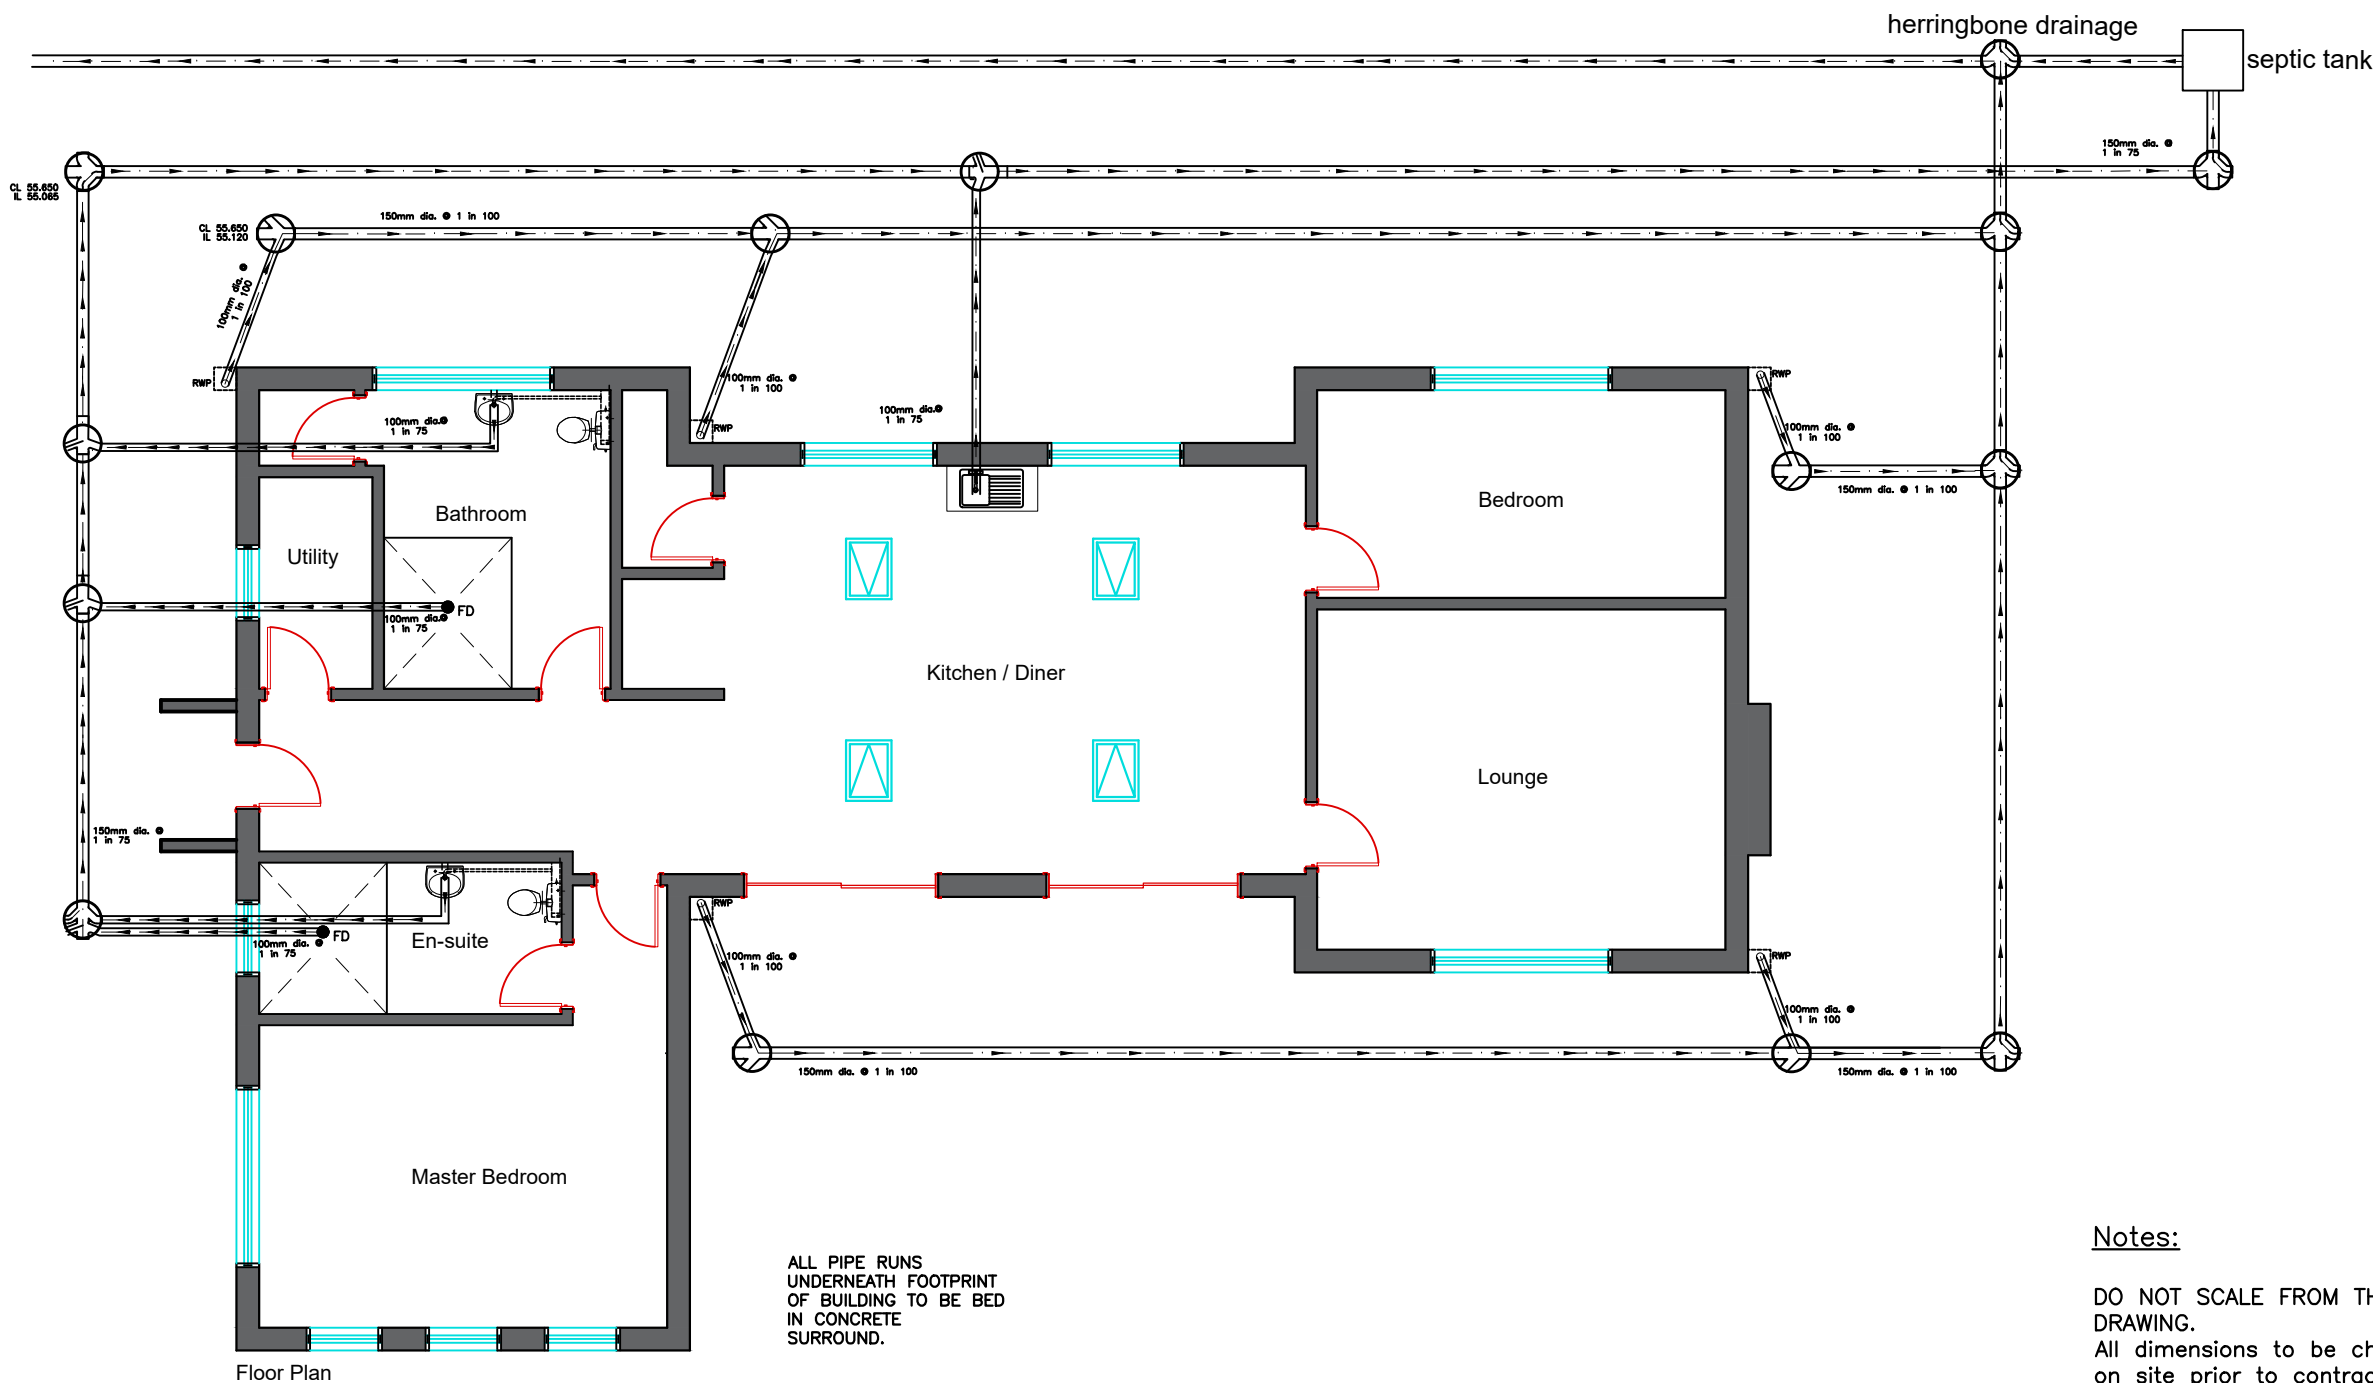

Floor Plan

Notes:

DO NOT SCALE FROM THIS DRAWING.
All dimensions to be checked on site prior to contractor commencing works.
Any discrepancies between site dimensions and given dimensions to be notified to the Architect as soon as possible.
It is the contractors responsibility to conform to the Building Regulations.

General Notes

09	Drainage Floor Plan	21/11/24
----	---------------------	----------

Firm Name and Address

Bungalow

Project Name and Address

Whittlefold Farm,
Whittle Lane,
Birch,
Heywood,
OL10 2RD

Project

Date
21/11/2024

Scale
1/100

Sheet

A3