




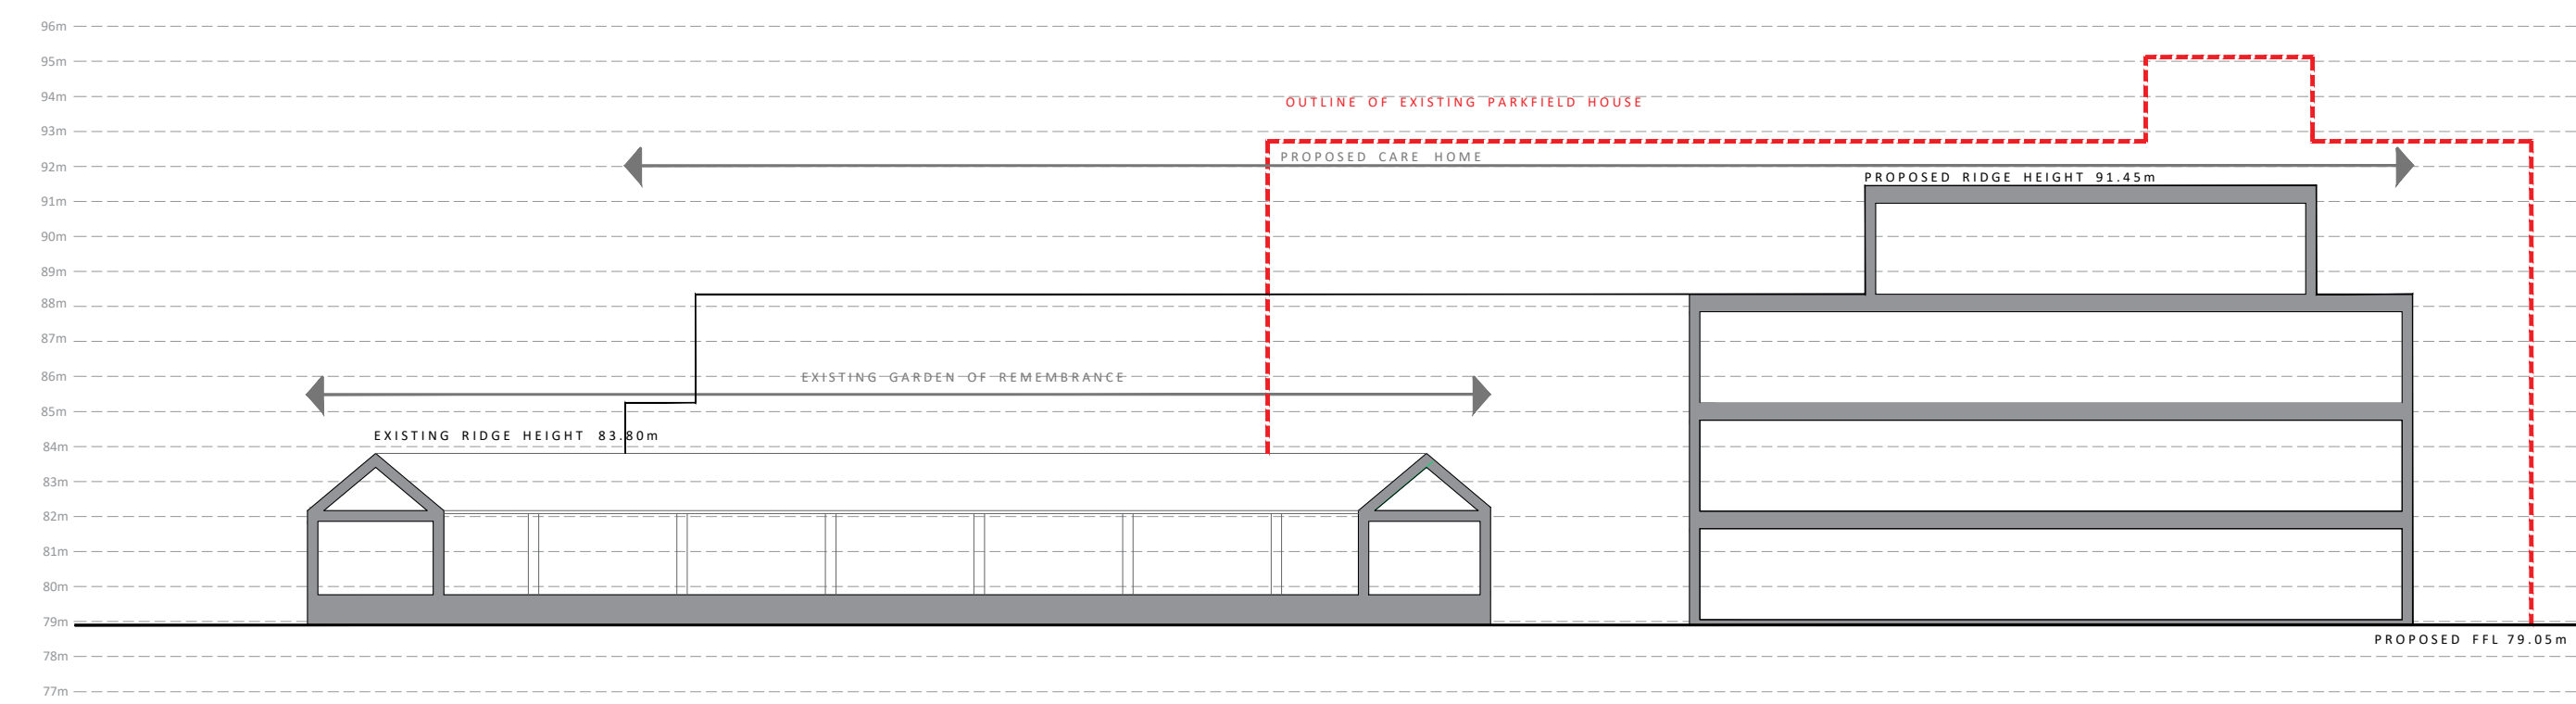


PROPOSED SECTION A-A

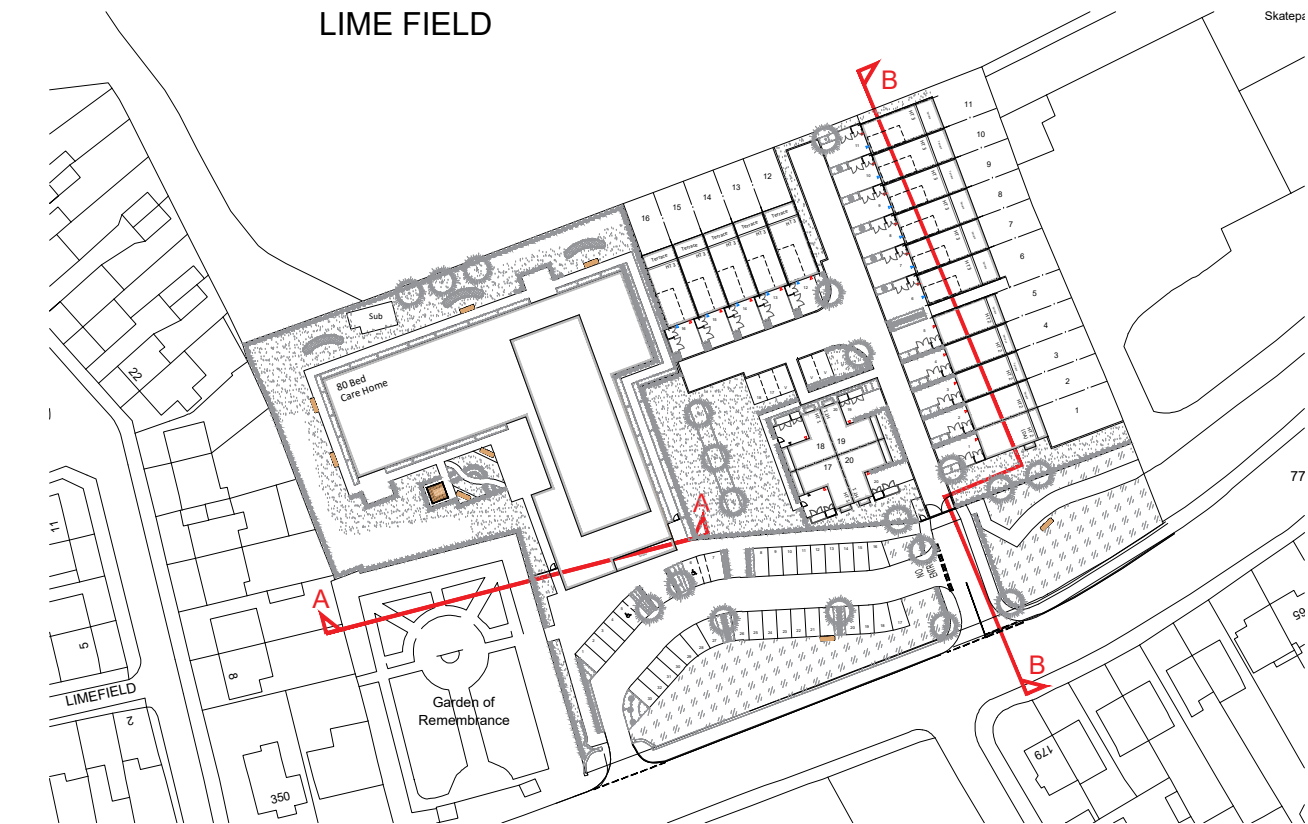

LOCATOR PLAN (NTS)

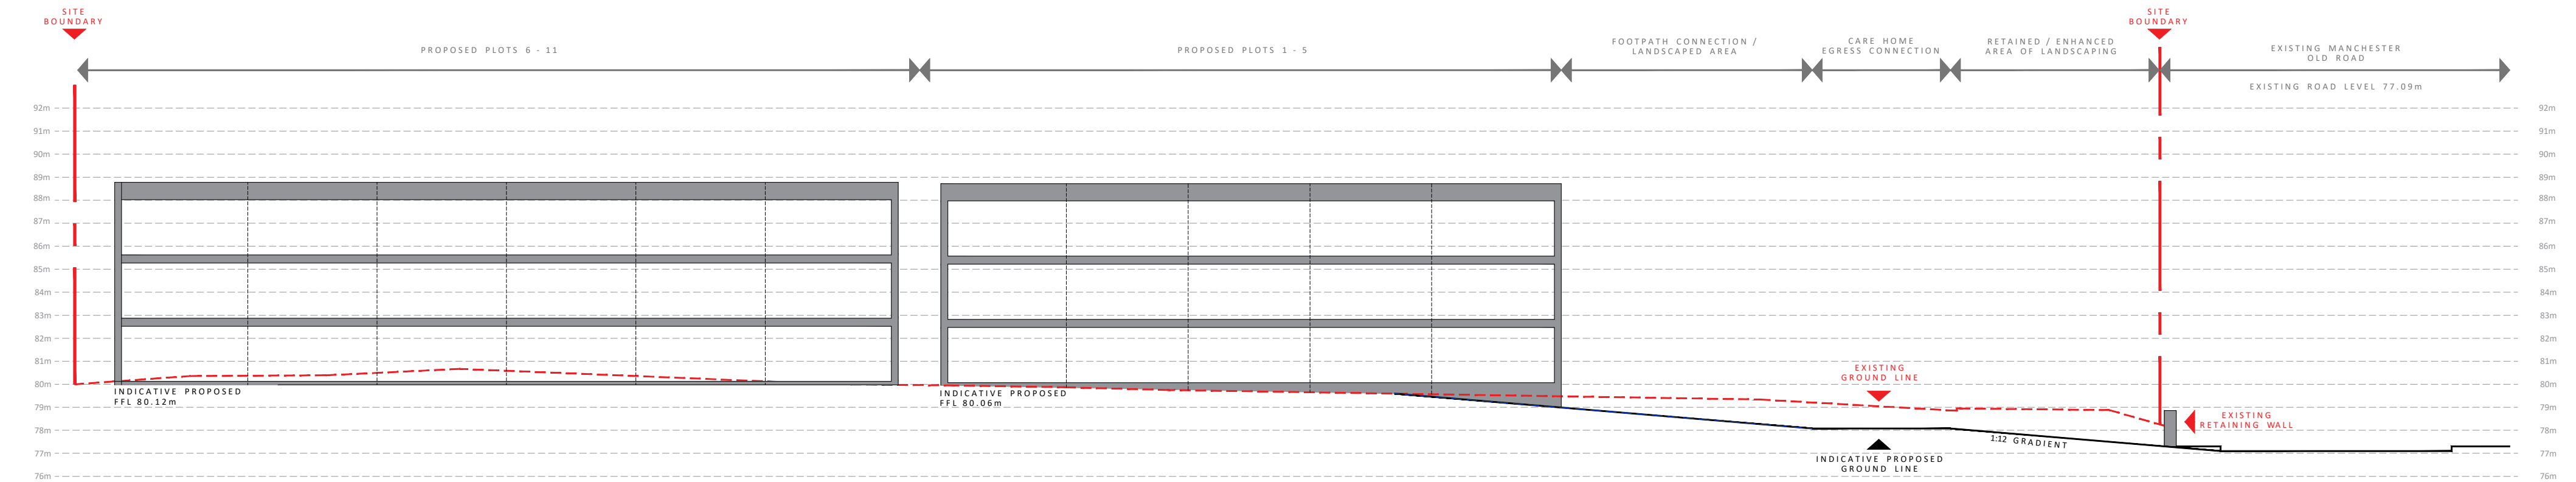

PROPOSED SECTION B-B

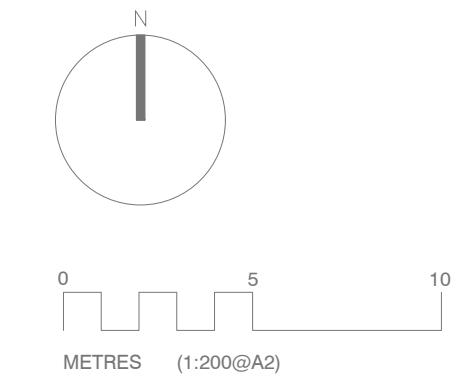

Client:

MÜLLER
PROPERTY GROUP

Project Name:
Parkfield House

Project Number:
01-123-0012

Project Status:
Stage 3 - Spatial Coordination

Project Address:
Parkfield House,
Manchester Old Road,
Middleton

Date:
21.11.2022

Drawing Title:
Proposed Site Sections

Drawing Number:
MPG.PH.PSS.01

Drawn By: JB Scale: 1:200 @A2 Rev: -



Warrington Hall,
Cheshire, Northwich,
Cheshire, Cheshire, Cheshire,
01606 654985
07894401777
C.Breary@archi-escape.net
www.archi-escape.net

