


NOTES

The existing building measured survey has been undertaken by Salford Archaeology and all reference to this information is referenced directly from the associated drawings.

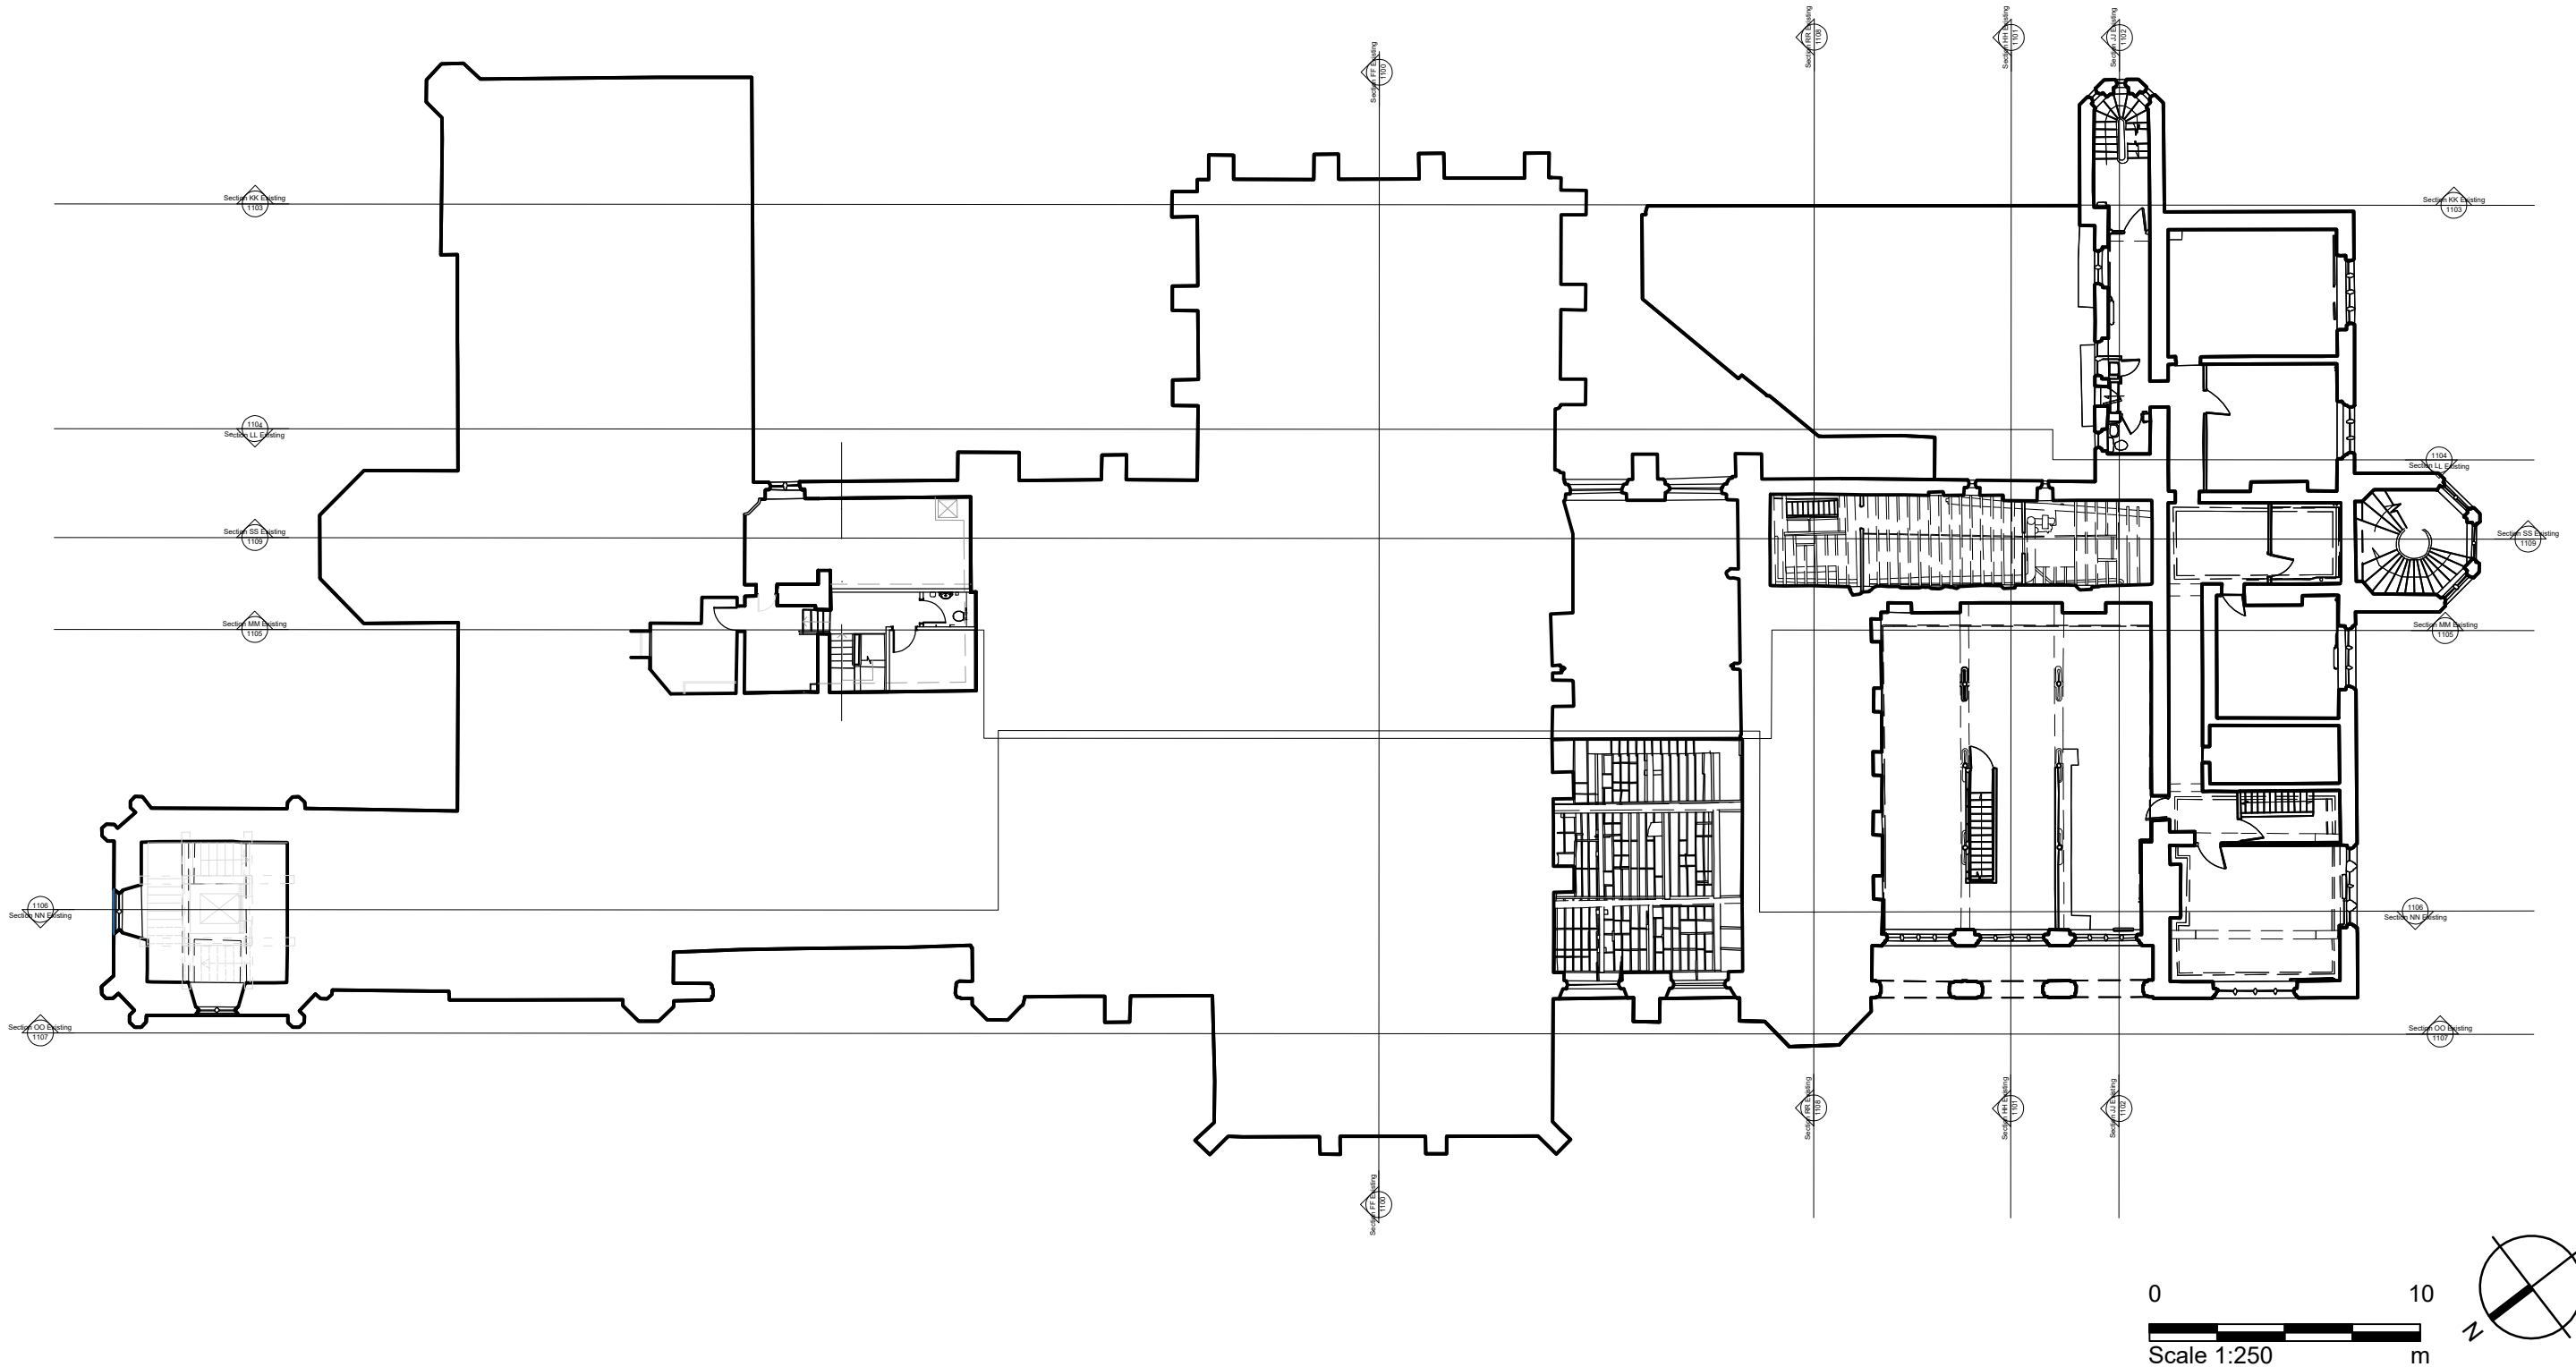

Notes 1. Any dwg format drawing is to be read in conjunction with and at the scale of the accompanying pdf. 2. Where colours other than black or grey are used, the drawing must be plotted in colour. 3. For status 'C' (Construction) drawings all dimensions are to be checked on site by the contractor, scaling is for Local Authority purposes only. 4. Unless otherwise indicated, all dimensions are in millimeters. 5. All information on this drawing is to be read in conjunction with the relevant Donald Insall Associates specification and trade contractors' drawings and information by specialists. 6. In the event of any discrepancy, please contact us immediately. 7. This drawing may contain survey information by others and is to be used solely for the purposes for which it was issued. 8. These are uncontrolled documents issued for information purposes only. If you have any queries regarding the drawings, please contact DIA immediately. 9. Please note DIA cannot be held responsible for any errors arising from changes made to an uncontrolled dwg file.	Status codes <table><tr><td>S0 Work in Progress</td><td>D1 Suitable for Costing</td></tr><tr><td>S1 Suitable for Co-ordination</td><td>D2 Suitable for Tender</td></tr><tr><td>S2 Suitable for Information</td><td>D3 Suitable for Contractor Design</td></tr><tr><td>S3 Suitable for Review & Comment</td><td>D4 Suitable for Manufacture/Procurement</td></tr><tr><td>S4 Suitable for Stage Approval</td><td></td></tr></table> A1,A2,A3, An etc. Approved and accepted as stage complete B1,B2,B3, Bn etc. Partially signed off: with minor comments from the Client CR Construction Record	S0 Work in Progress	D1 Suitable for Costing	S1 Suitable for Co-ordination	D2 Suitable for Tender	S2 Suitable for Information	D3 Suitable for Contractor Design	S3 Suitable for Review & Comment	D4 Suitable for Manufacture/Procurement	S4 Suitable for Stage Approval												Donald Insall Associates Chartered Architects and Historic Building Consultants		Bridgegate House, 5 Bridge Place, Chester CH1 1SA (+44) 01244 350 063 chester@insall-architects.co.uk	
		S0 Work in Progress	D1 Suitable for Costing																						
		S1 Suitable for Co-ordination	D2 Suitable for Tender																						
		S2 Suitable for Information	D3 Suitable for Contractor Design																						
		S3 Suitable for Review & Comment	D4 Suitable for Manufacture/Procurement																						
S4 Suitable for Stage Approval																									
										Rochdale Town Hall for Rochdale Development Agency		Scale A3@ 1:250	Status D1	Purpose of Issue For Costing											
										Phase Three Mezzanine Plan Existing		File Name RTH.06 - DIA - XX- 11 - DR- A - 1002				P02									
												Project Originator Volume Level Type Role Number Revision													
Rev Date Dwn Auth Revision										Rev Date Dwn Auth Revision															