



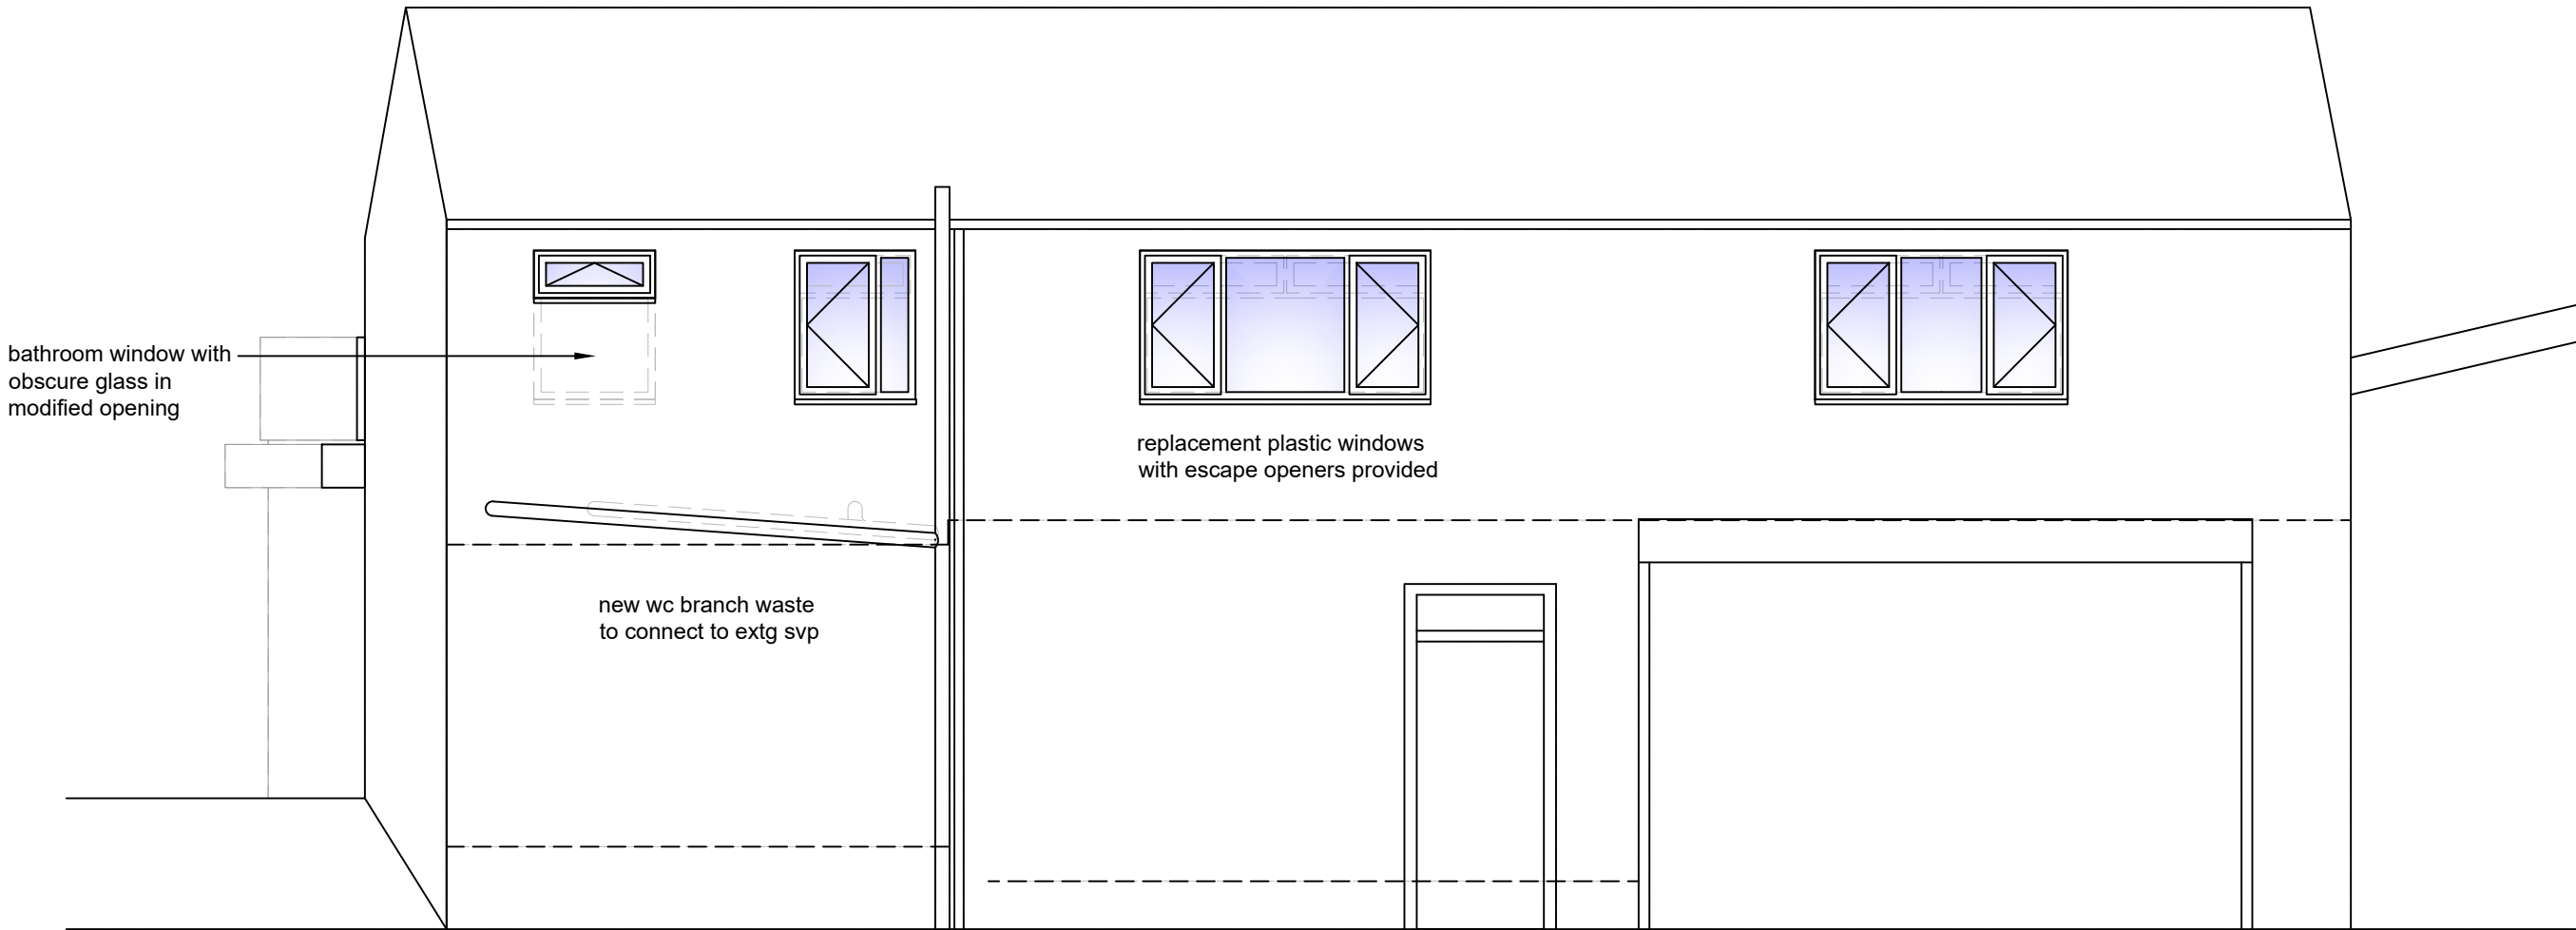

PROPOSED ELEVATION TO ANN ST
scale 1-50@A3

premises at Ann Street Rochdale
PROPOSED ELEVATIONS

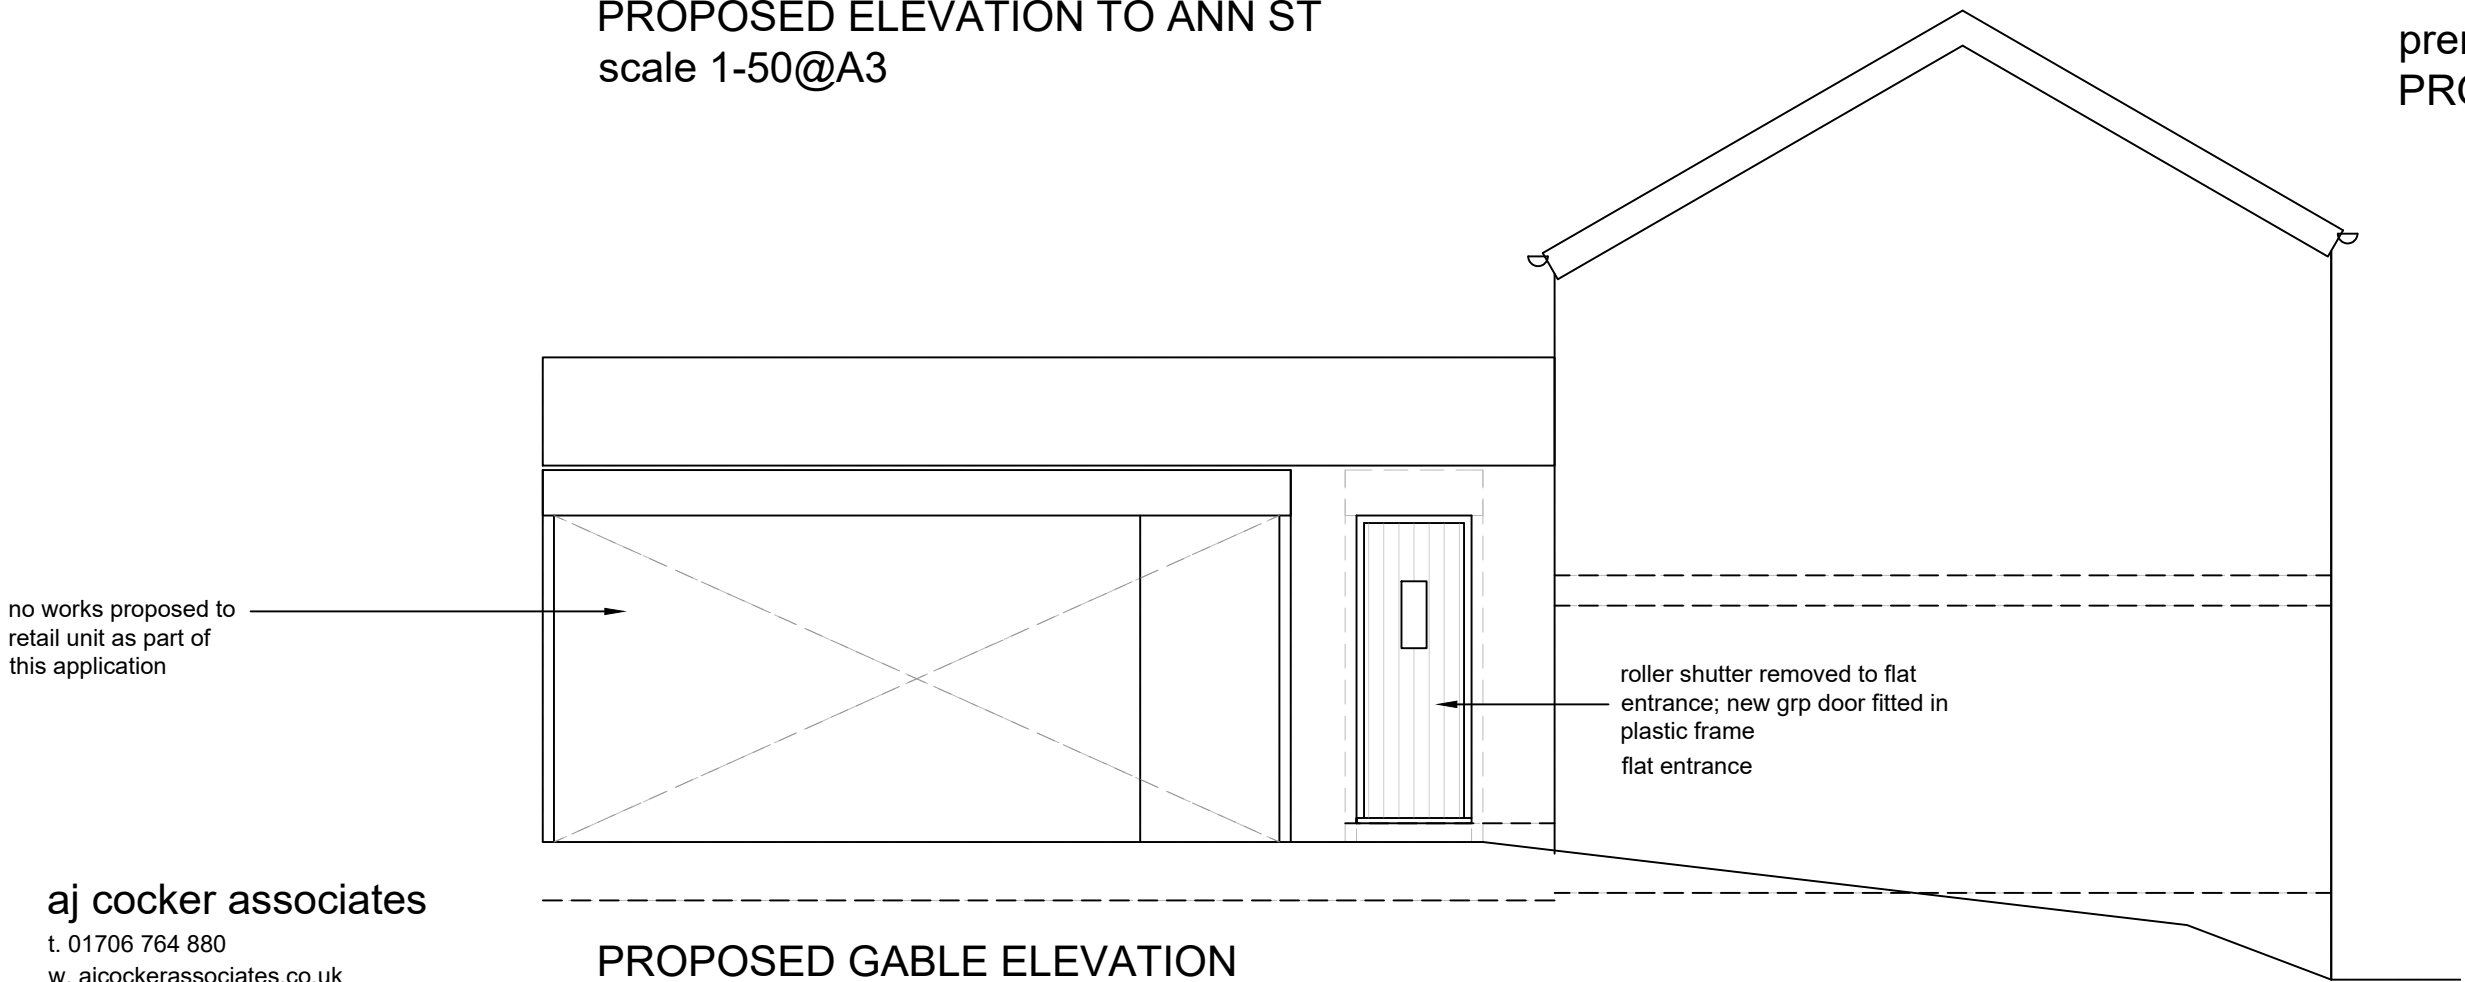

PROPOSED GABLE ELEVATION
scale 1-50@A3