




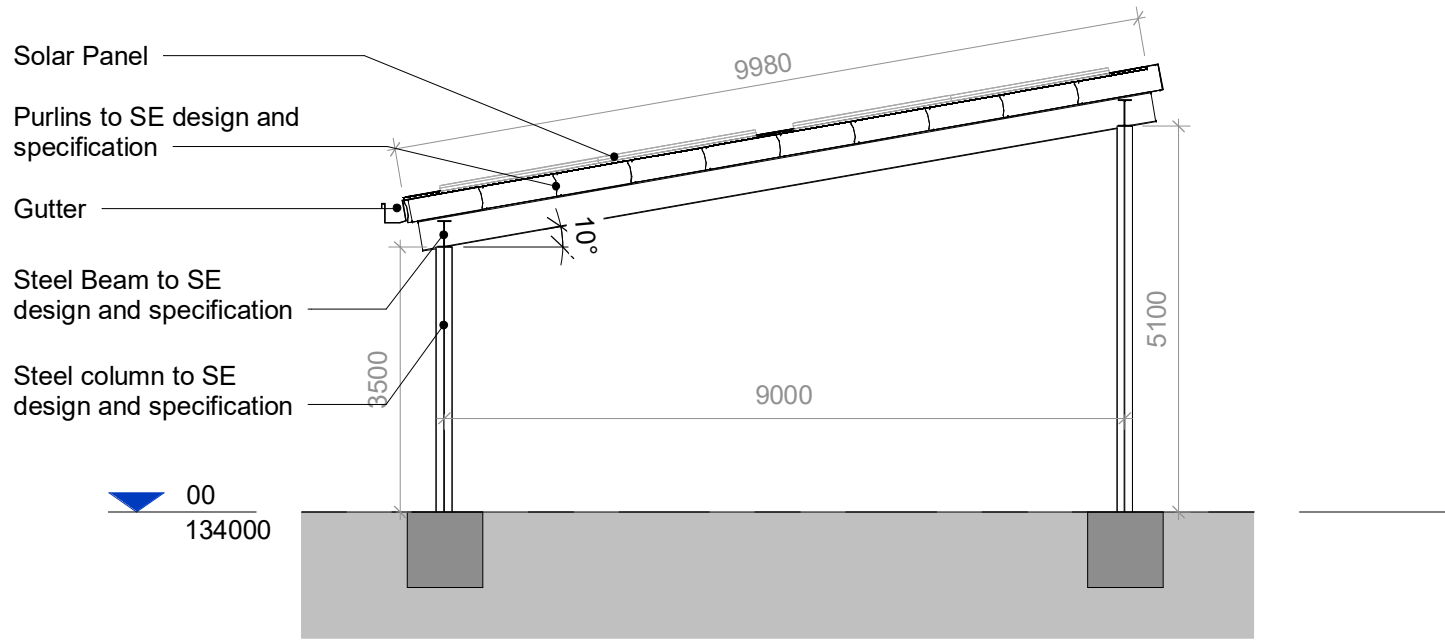


Notes :
1. This drawing should not be scaled, figured dimensions only to be taken
2. should any discrepancies be found with this drawing, please inform this office.
3. Copyright of this drawing is owned by JM Architects.
Structural information indicative only. To be confirmed by Structural Engineer.

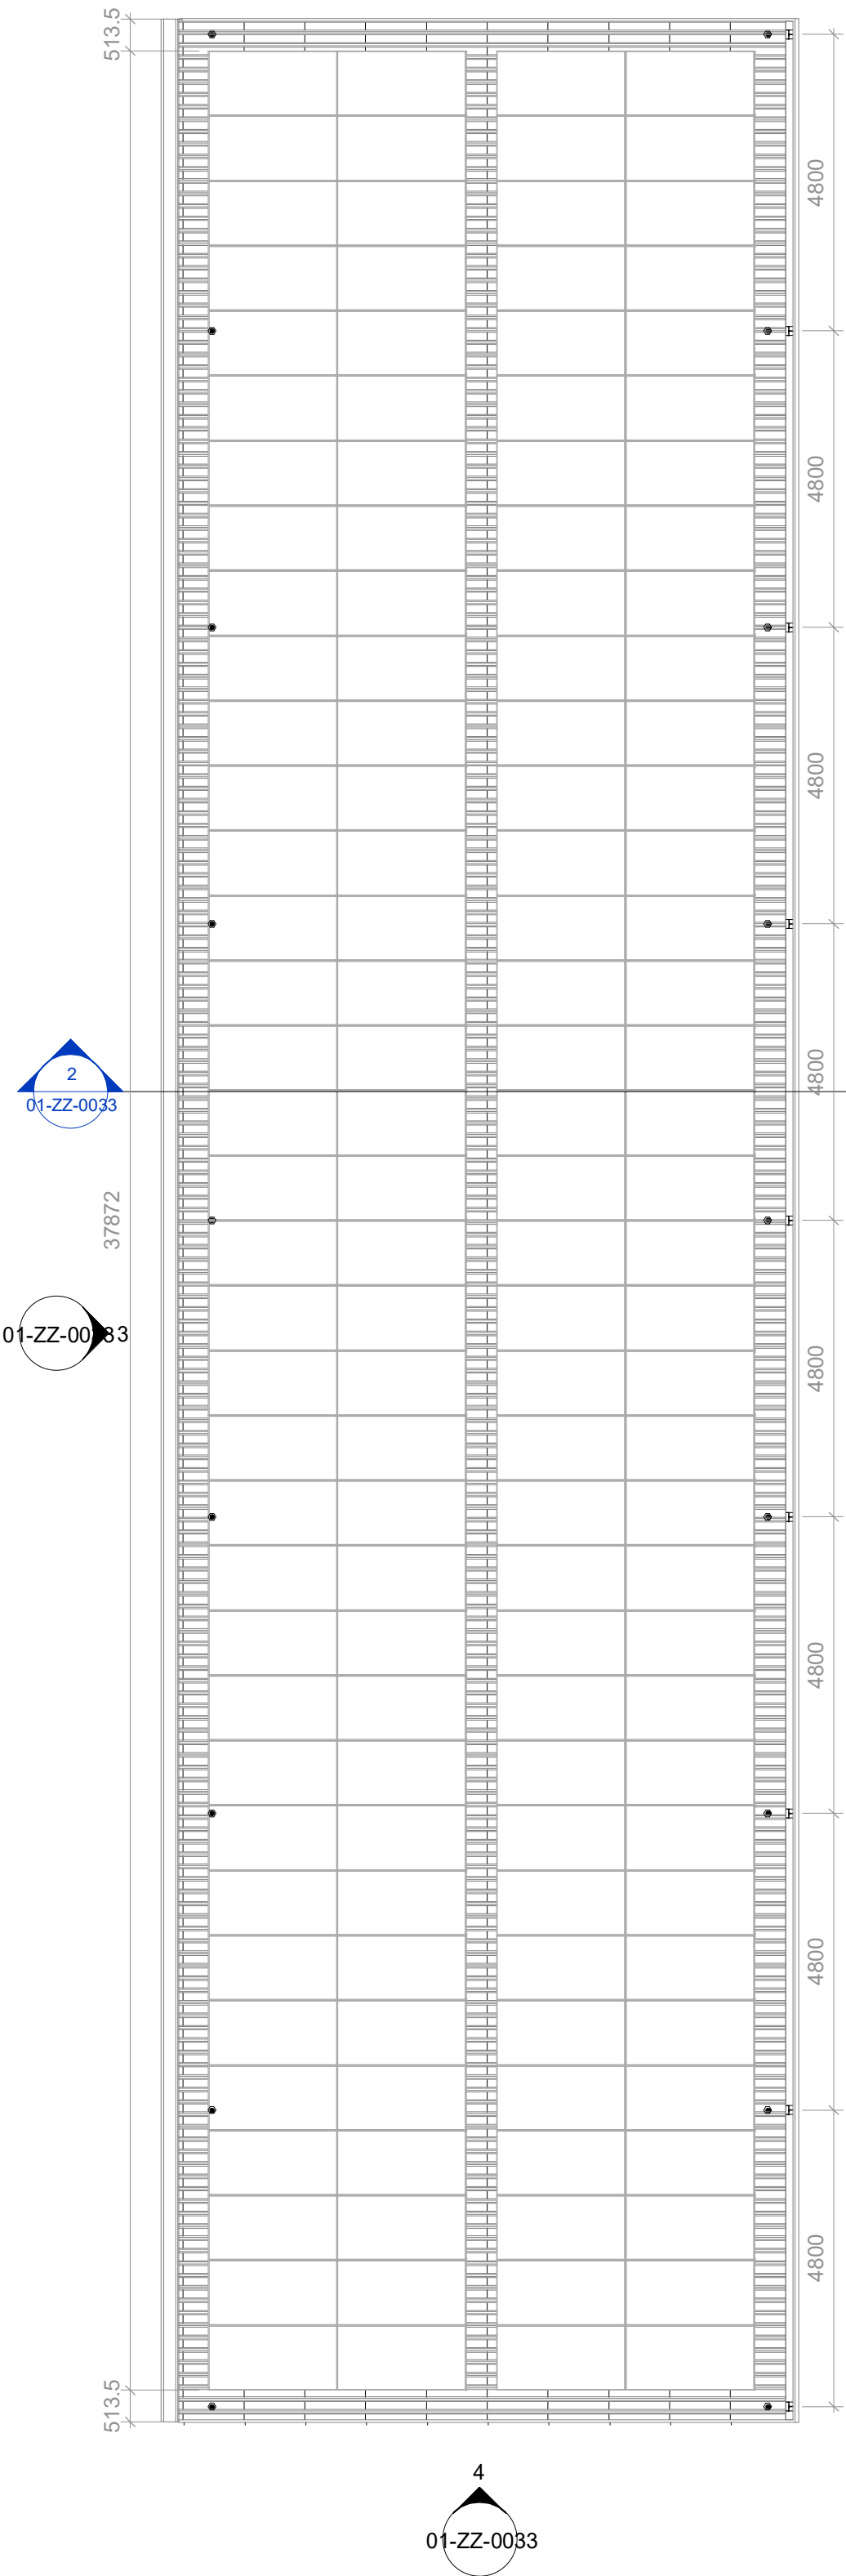


2 PV Canopy 3 - Section
1 : 100

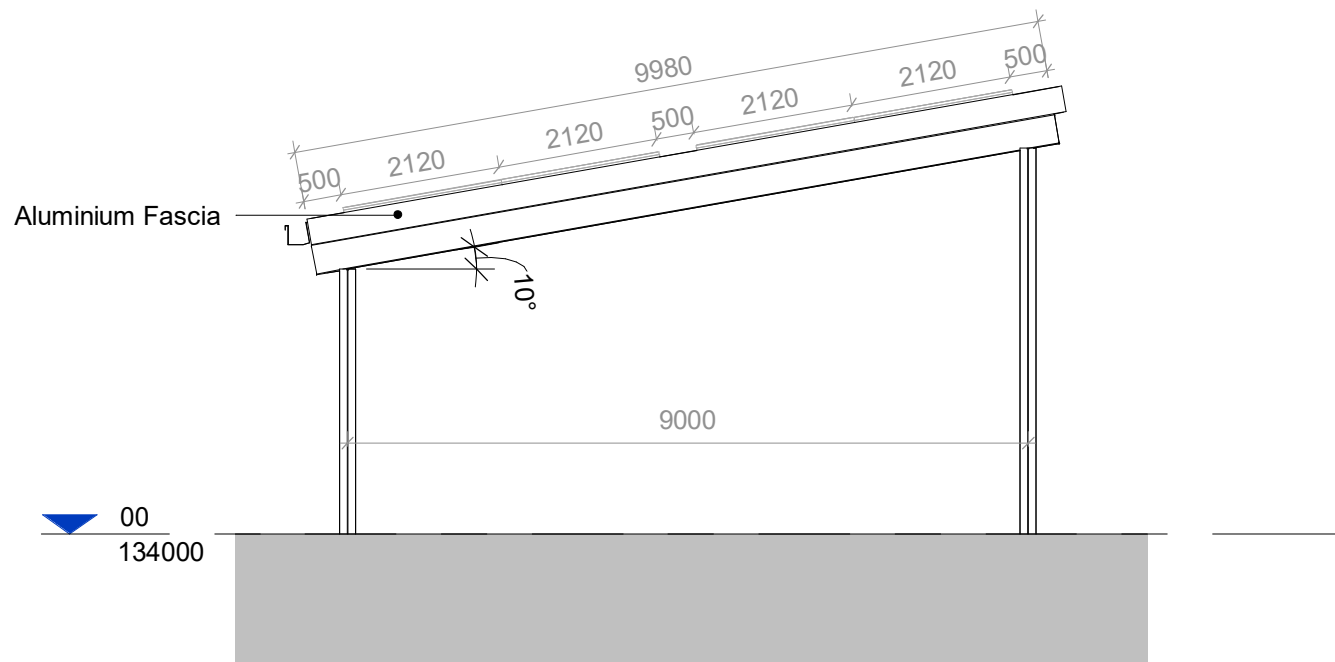

4 PV Canopy 3 - Elevation 4
1 : 100

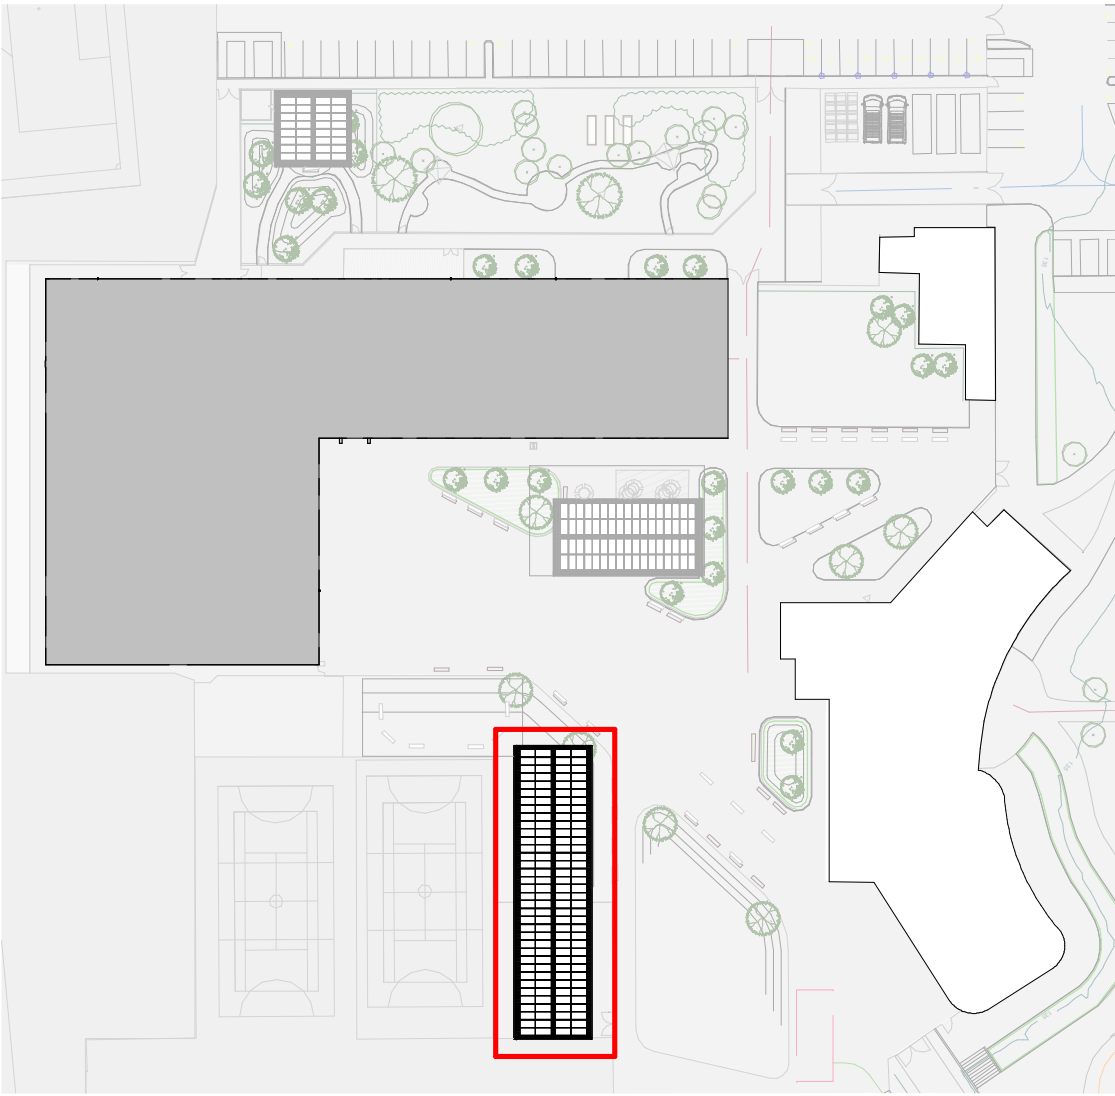

PV Canopy 3

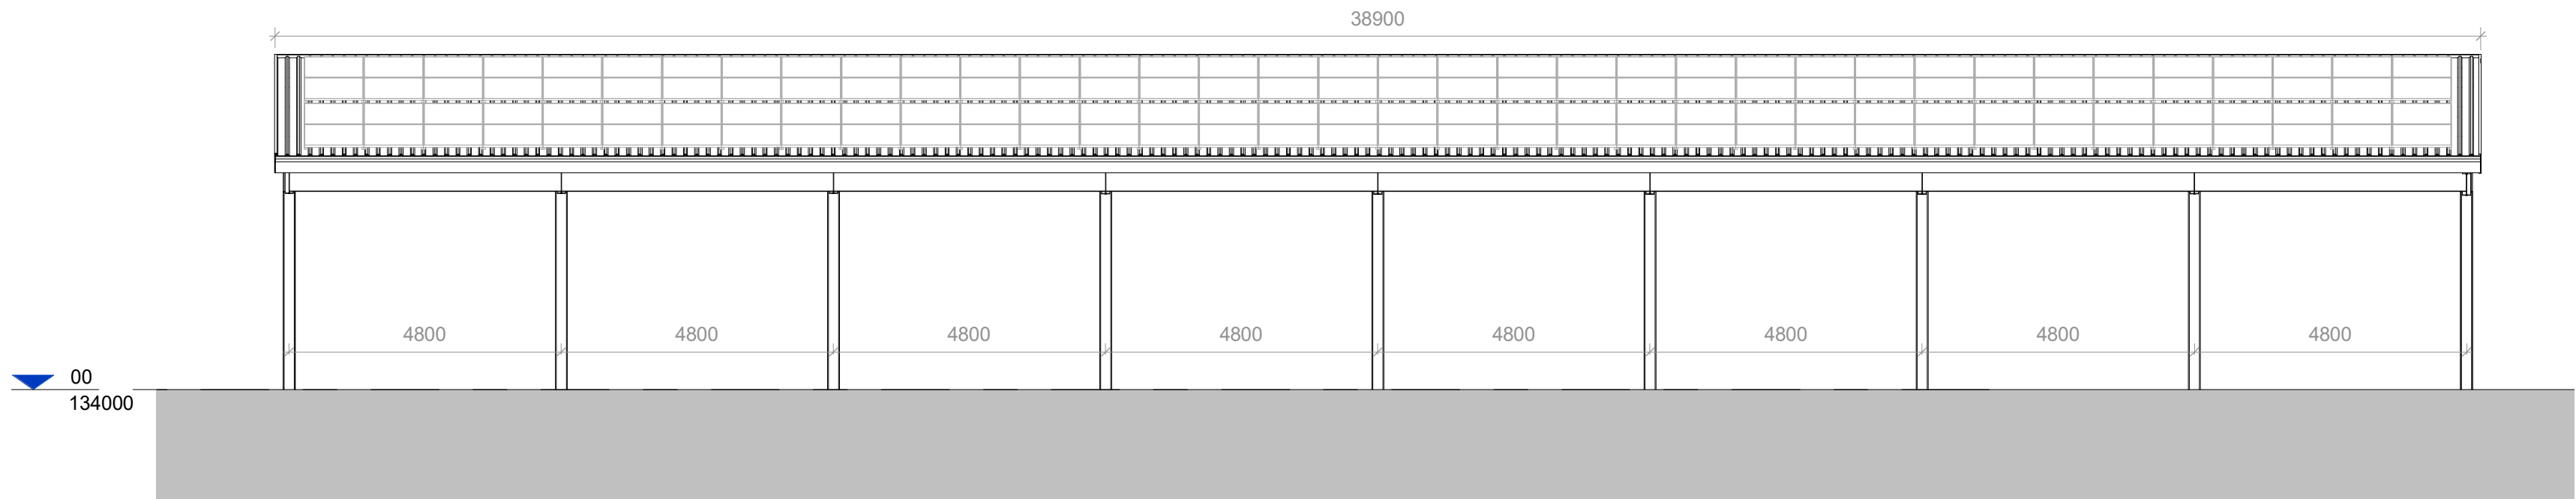

3 PV Canopy 3 - Elevation 3
1 : 100

AREA OF PV PANELS

PV Canopy 1
No. panels = 32
Area = 71.36sqm

PV Canopy 2
No. panels = 68
Area = 151.64sqm

PV Canopy 3
No. panels = 144
Area = 321.12sqm

Total
No. panels = 244
Area = 544.12sqm

P01	First Issued	08.12.2022	NAR	PM
Rev	Description	Date	Drn By	Chk By

Project	Newhouse Academy	3A/54 Princess St Manchester M1 6HS
Title	PV Canopy 3	T : 0161 200 6300
Client	Morgan Sindall	man@jmarchitects.net www.jmarchitects.net
Purpose :	Contractor's Proposals	Scale : As indicated @ A1

Drawing Number	Status	Revision	JMA Project Number
SRP1019-JMA-01-ZZ-DR-A-0033	D2	P01	6945