
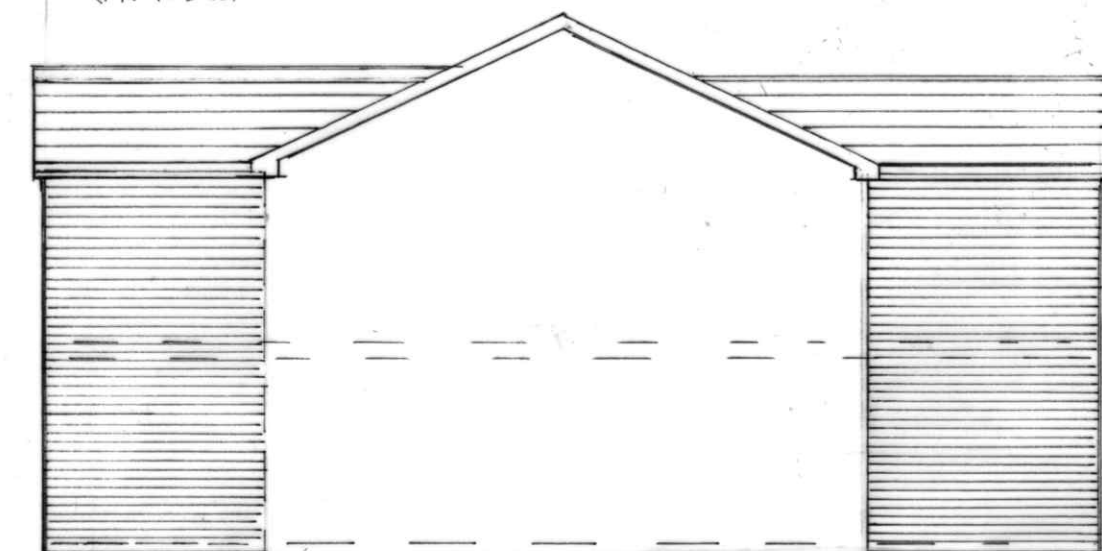


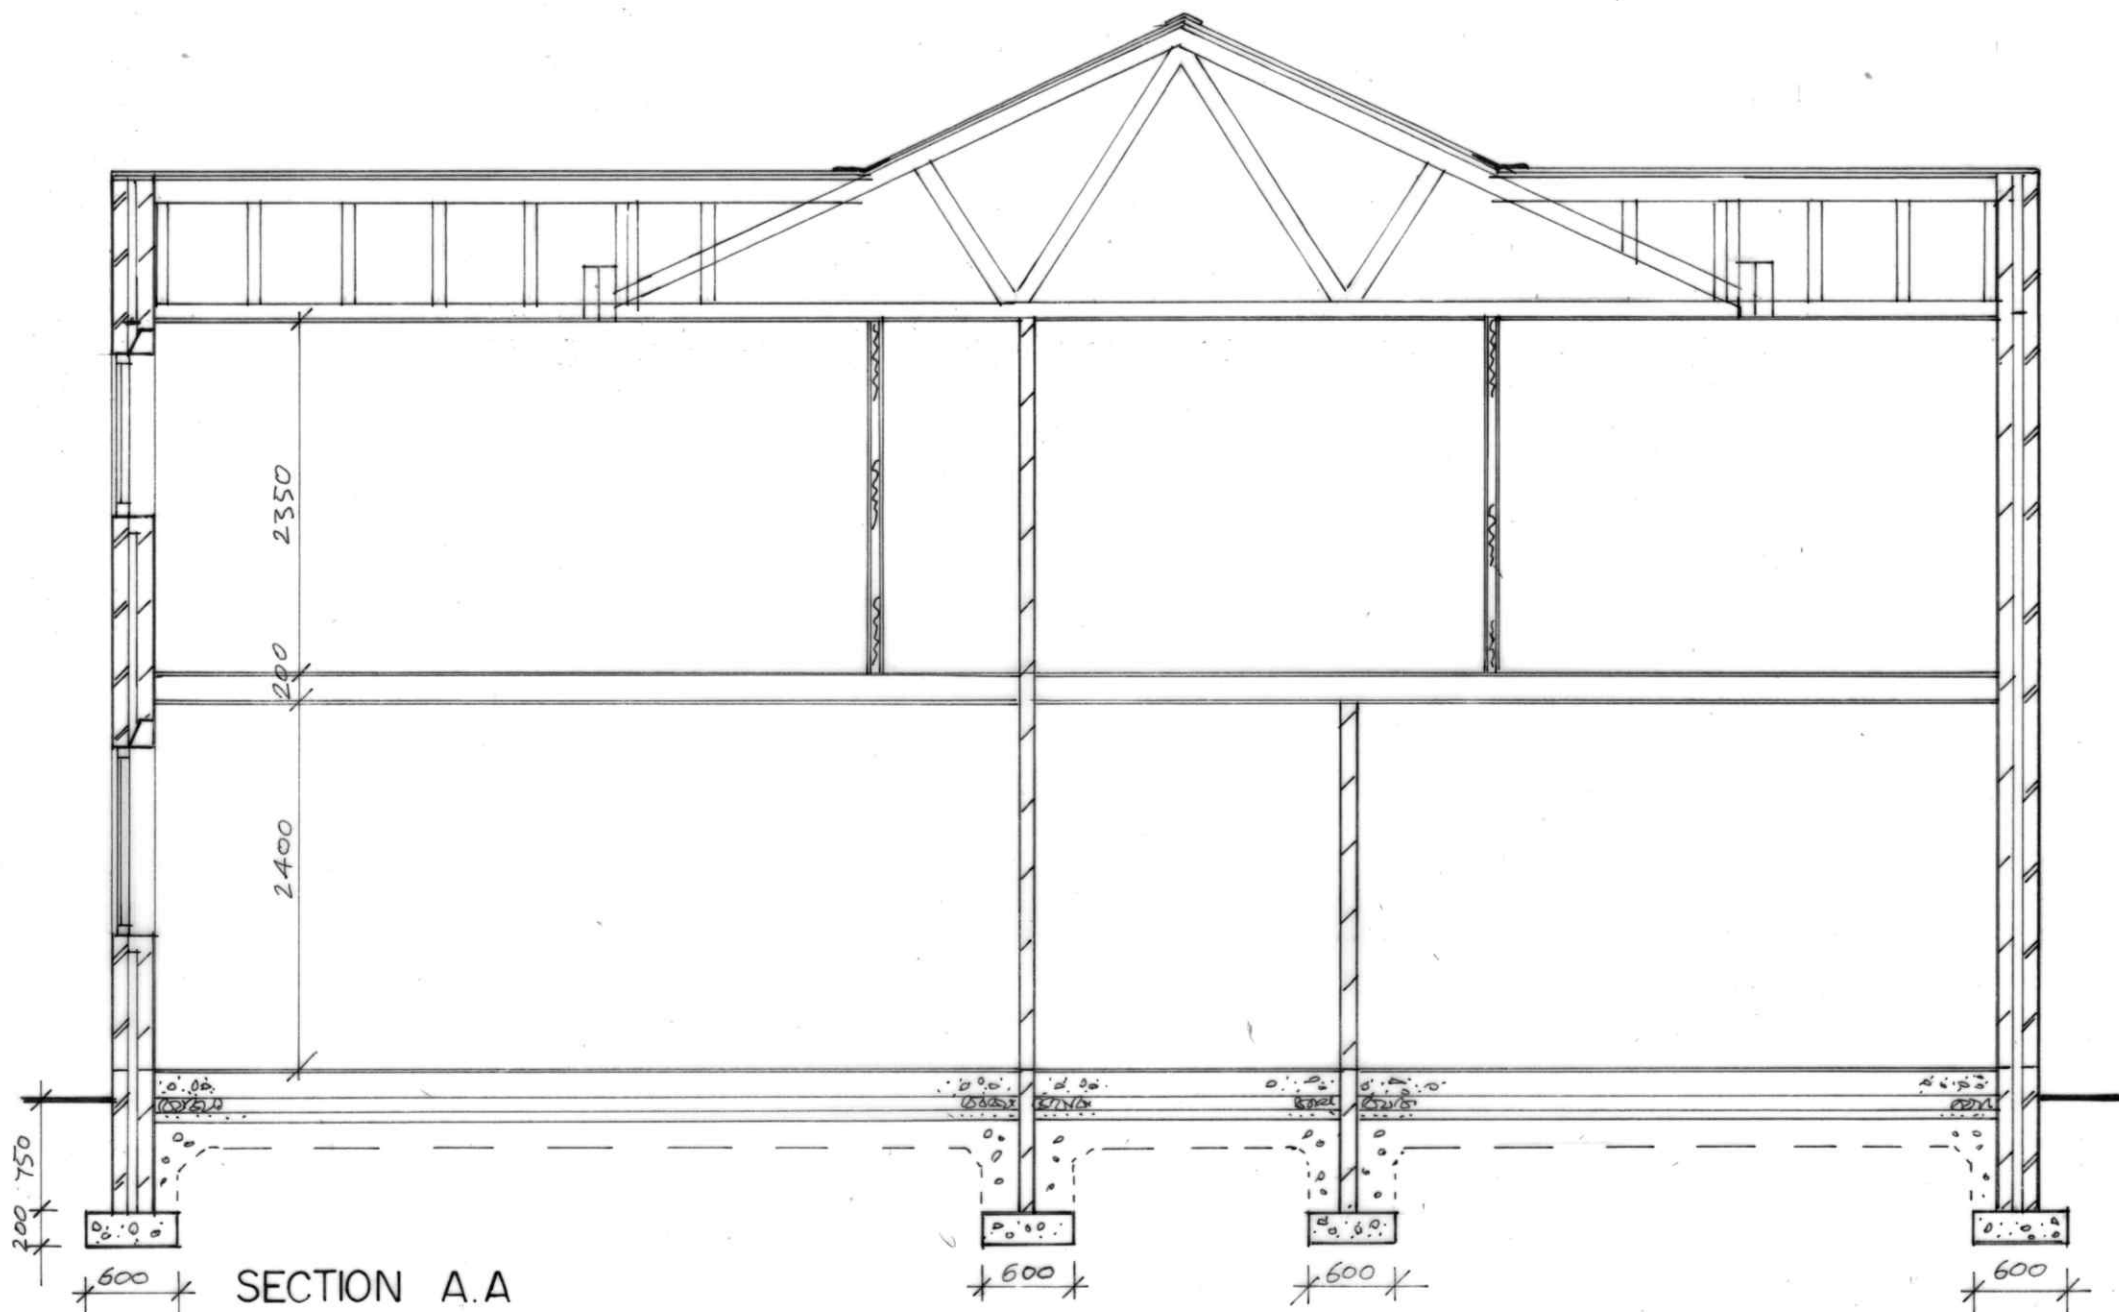

BUILDING DESIGN SERVICES
M. FAROOQ
6 Stock Close, Shawclough, Rochdale OL12 6BB
Tel: 01706 712231 Mob: 07967605763
**PROPOSED DOUBLE STOREY SIDE AND
REAR EXTENSION AT 199 BELFIELD LANE
ROCHDALE OL16 2XU**
For: Mrs MONWARA BEGUM
Elevation Scale 1:100 1487/4