




ELEVATION A-A

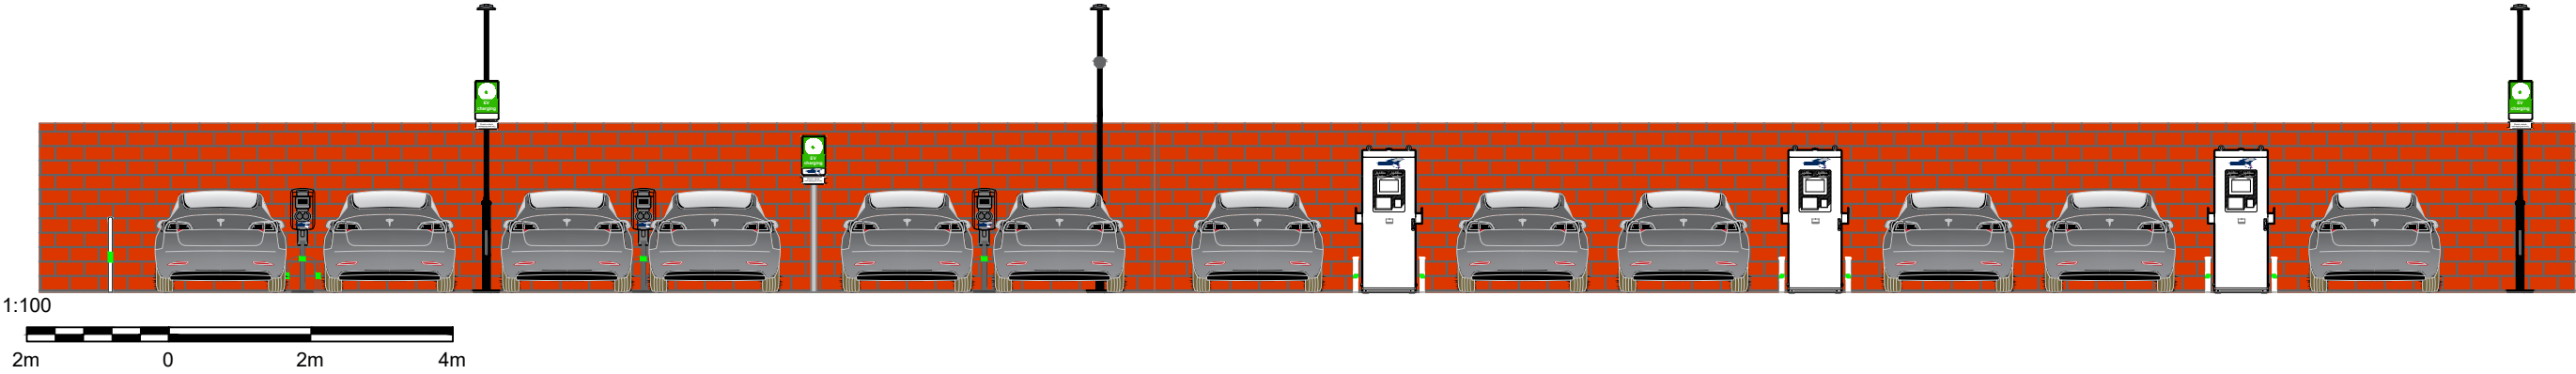


ELEVATION B-B

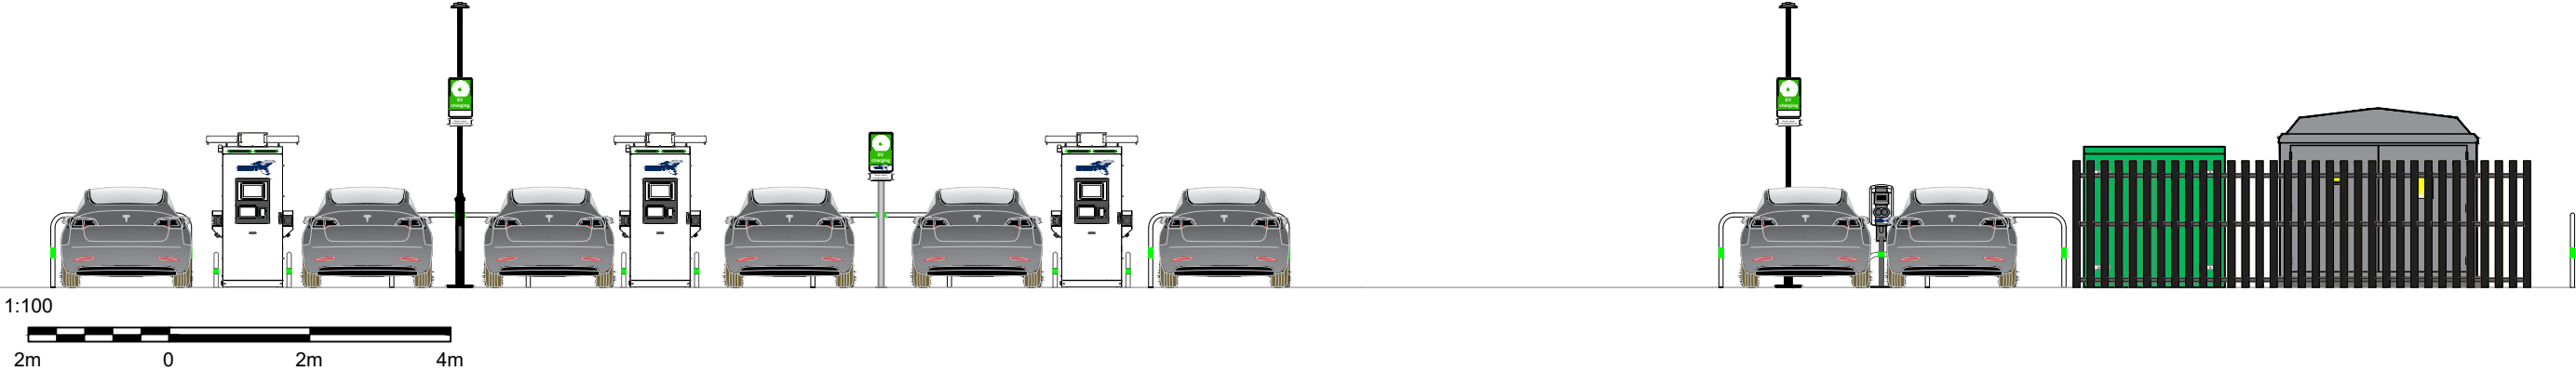


ELEVATION C-C

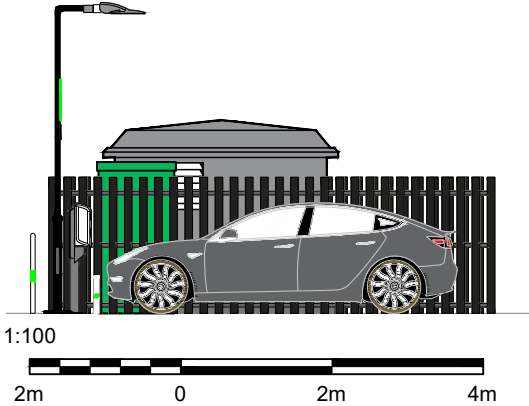


ELEVATION D-D

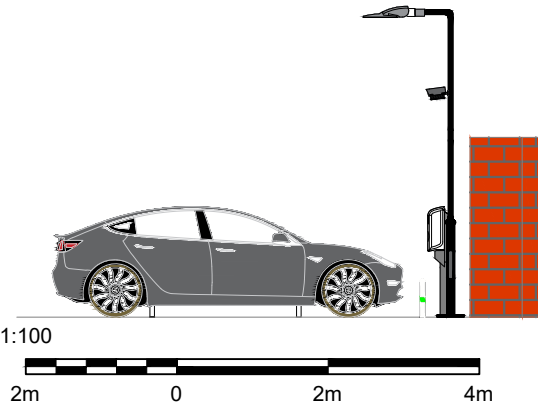



ELEVATION E-E

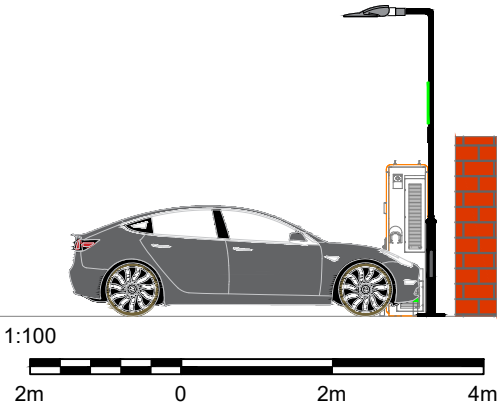

ELEVATION F-F

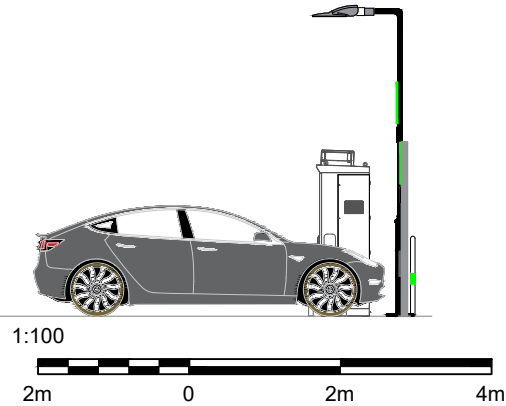

BLOCK PLAN - 1:500

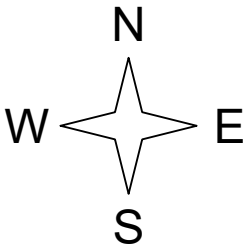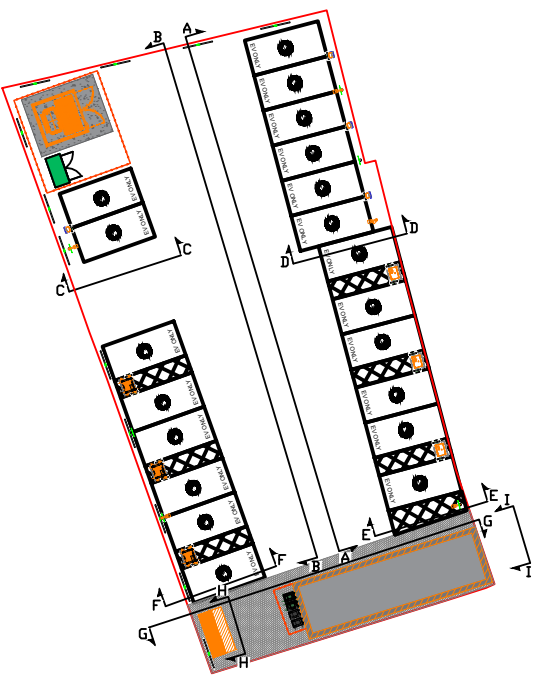

B	13/06/24	MM	Changed Elevation/Duct Design/BYD 160kW				
A	29/04/24	MM	New Design				
REV	DATE	BY	DESCRIPTION	CHK	APD		



ZEST

Zest Eco Ltd, Bond House, The Bourse,
Boar Lane, Leeds, LS1 5EN
web-Zest.uk.com email-operations@zest.uk.com

CUSTOMER
—

DESIGN
ZEST

SCALE
1:100

DATE
APR'24

DRAWN
MM

CHECKED

APPROVED

SHT
A3

DRAWING No.
ZST-0000-09

PROJECT
MANCHESTER ROAD, MANCHESTER
M24 4QD

TITLE
SITE PROPOSED ELEVATION 1