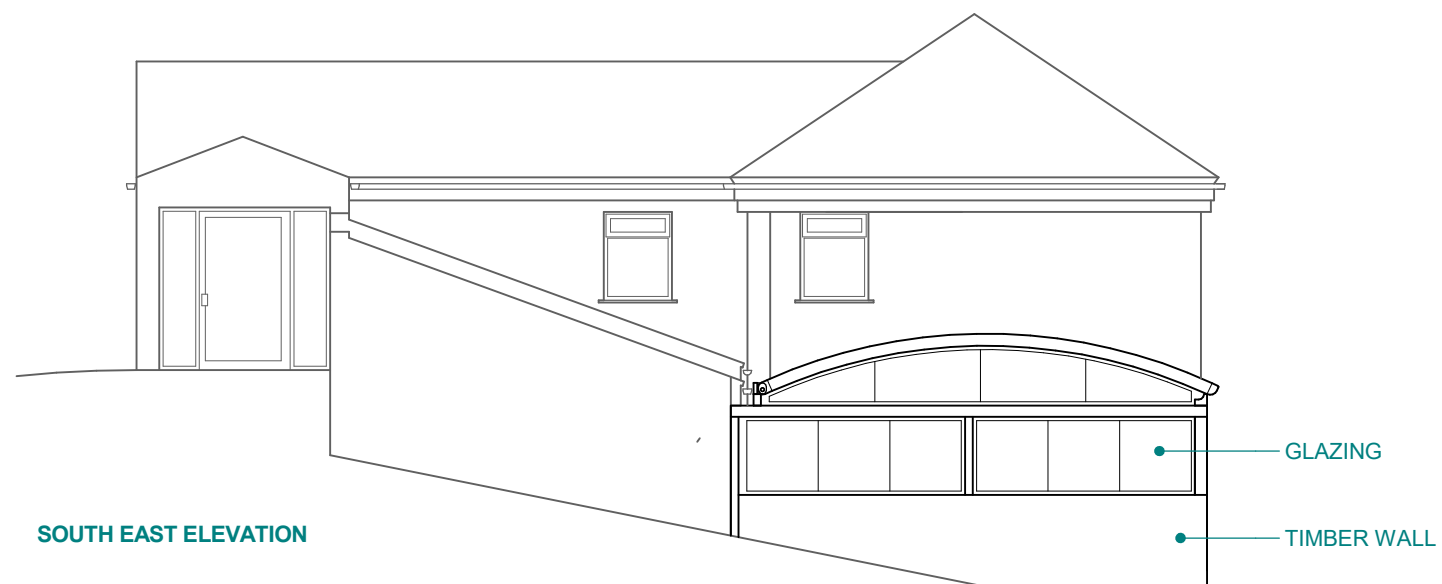
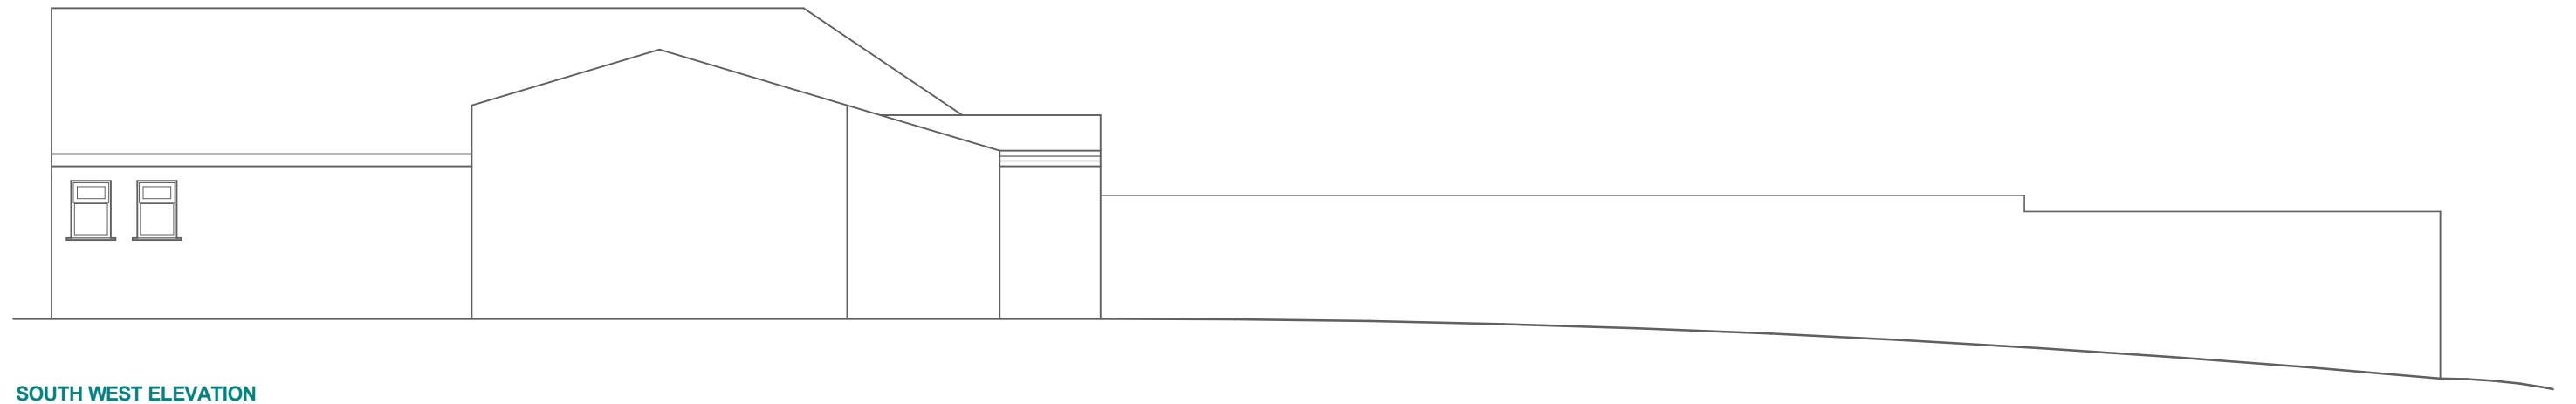
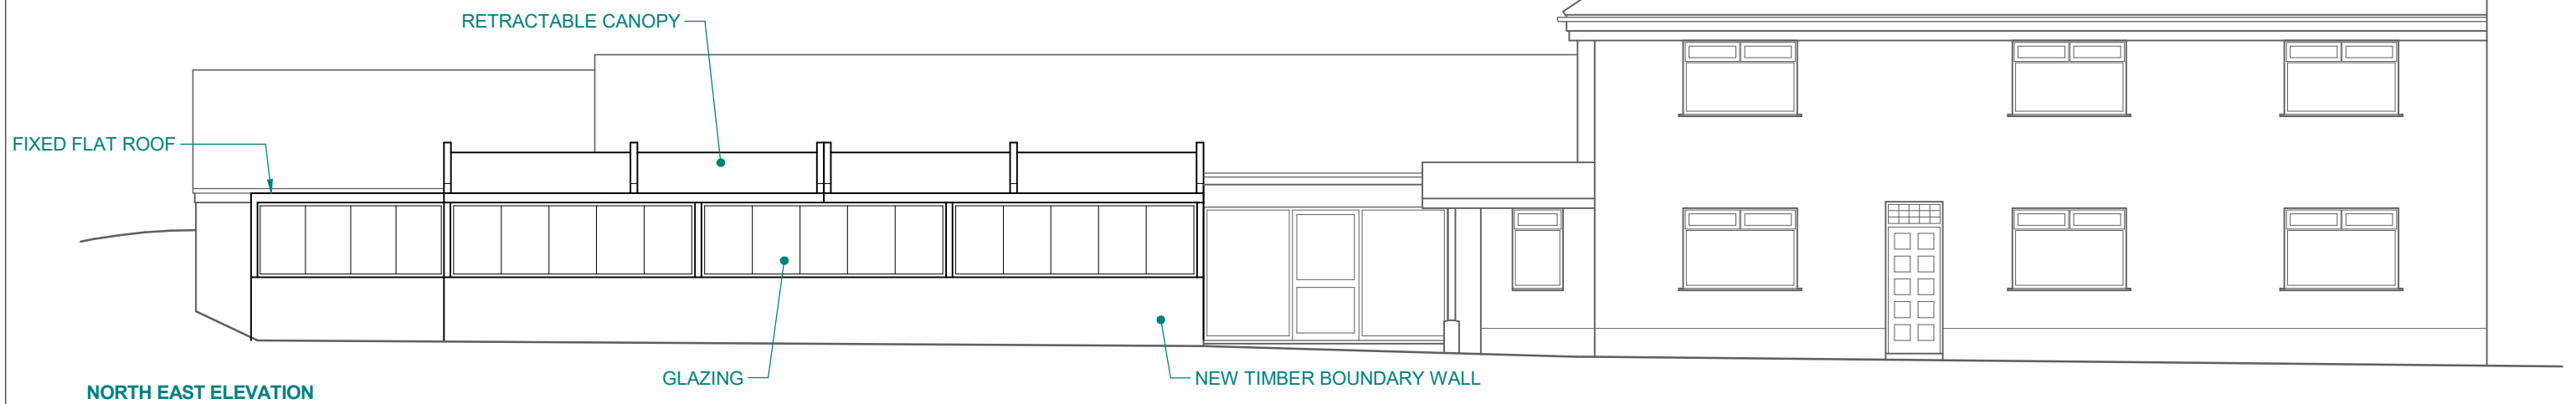


Project: STOCCO RESTAURANT 539 EDENFIELD ROAD, NORDEN OL11 5XH			
Title: PROPOSED ELEVATIONS			
Date: 21-07-23	Scale: 1:100 @ A3	Dwg No: 33003	
ALL DIMENSIONS ARE IN MILLIMETRES UNLESS OTHERWISE STATED peterleetechnicalservices@yahoo.com			Projection: