


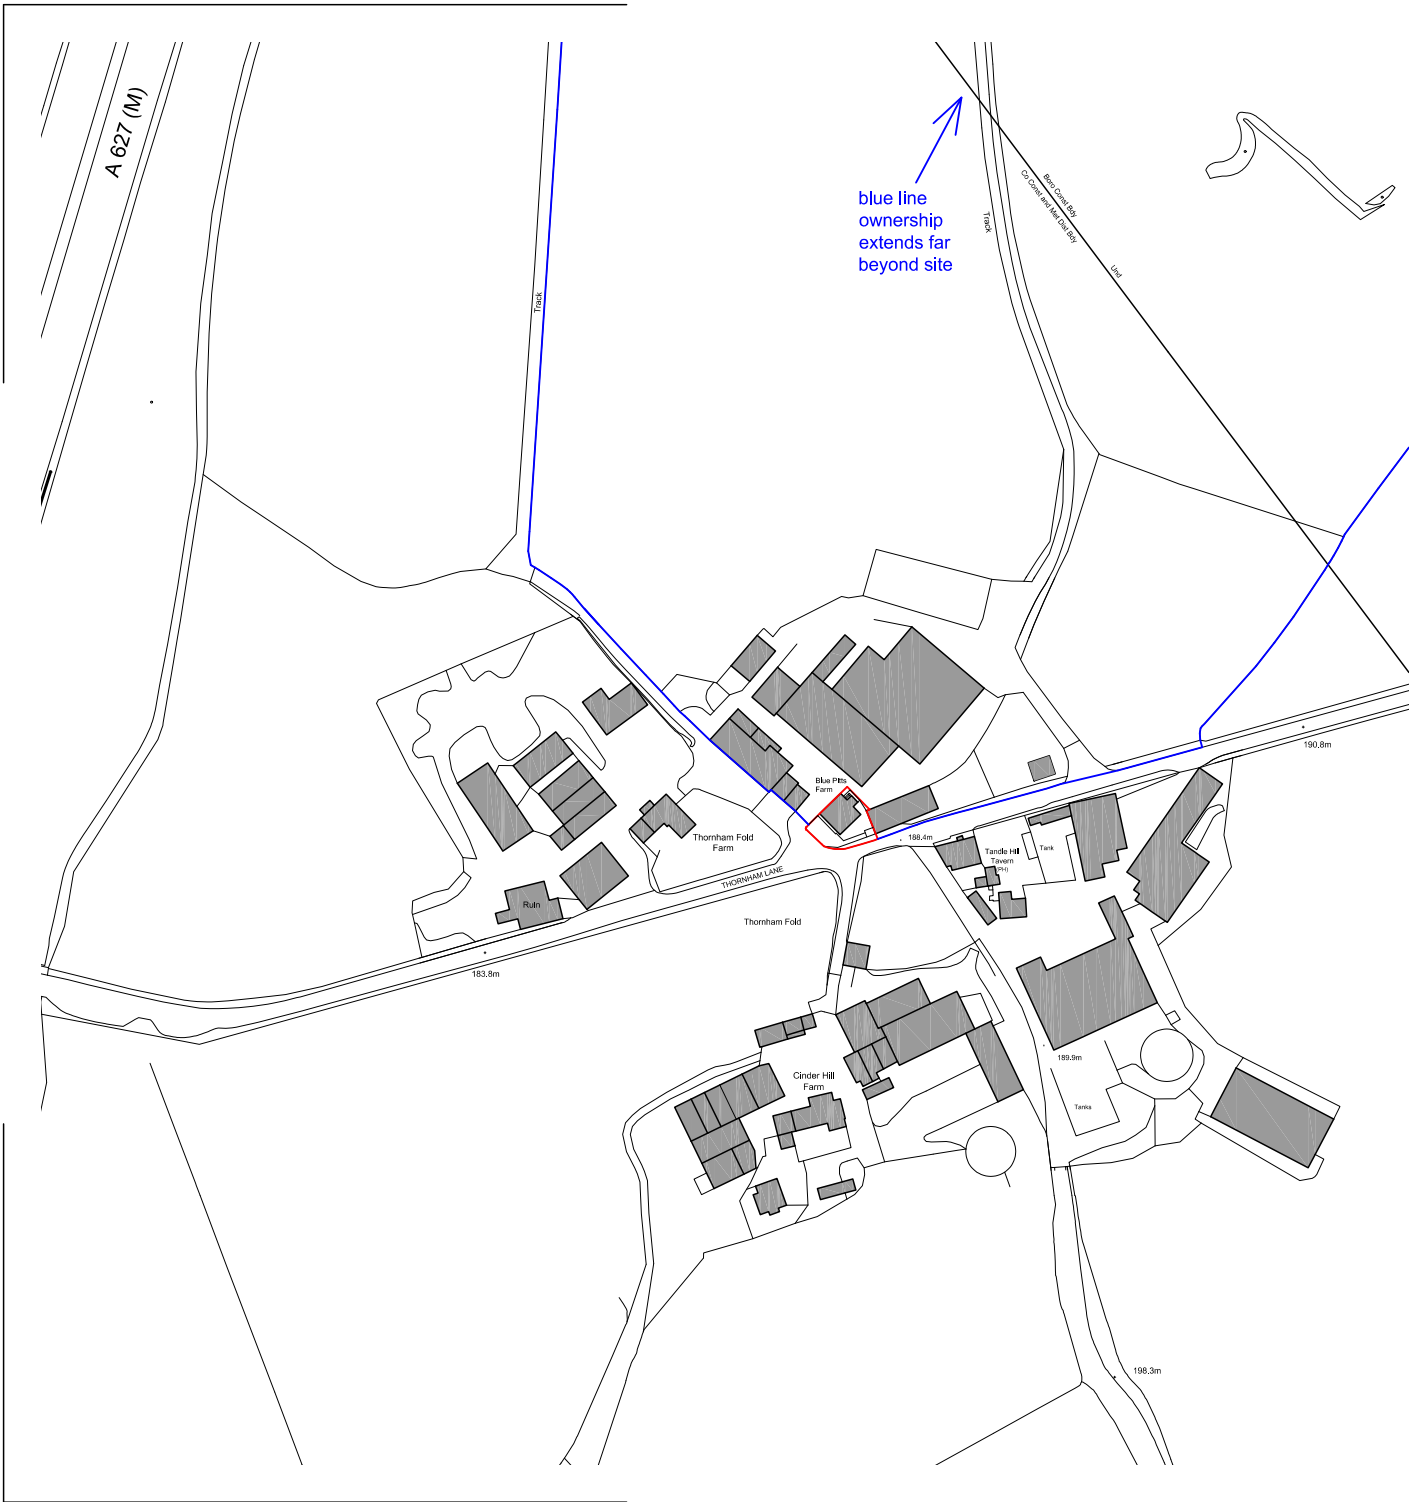

|     |      |           |    |      |
|-----|------|-----------|----|------|
|     |      |           |    |      |
|     |      |           |    |      |
|     |      |           |    |      |
| REV | DATE | AMENDMENT | BY | CHKD |

**HNA** architects  
Architecture | Planning | Design

|           |                                |             |                           |                       |
|-----------|--------------------------------|-------------|---------------------------|-----------------------|
| PROJECT:  | Blue Pitts Farm, Thornham Lane |             |                           |                       |
| CLIENT:   | Mr. Matthew Hollingworth       |             |                           |                       |
| DRAWING:  | Site Location Plan             |             |                           |                       |
| DRAWN BY: | TR                             | CHECKED BY: | MB                        | CREATED:<br>09/11/22  |
| STATUS:   | Planning                       |             | DRAWING No:<br>1406/P-SLP | SCALE:<br>1:2500 @ A3 |
|           |                                |             | REVISION:                 |                       |

DO NOT SCALE.  
COPYRIGHT REMAINS WITH HNA ARCHITECTS Ltd.

TEMPLE WORKS, TEMPLE STREET, OLDHAM, OL1 3NJ  
TEL: 0161 688 1820  
E-MAIL: info@hna-architects.co.uk

**RIBA**   
Chartered Practice