

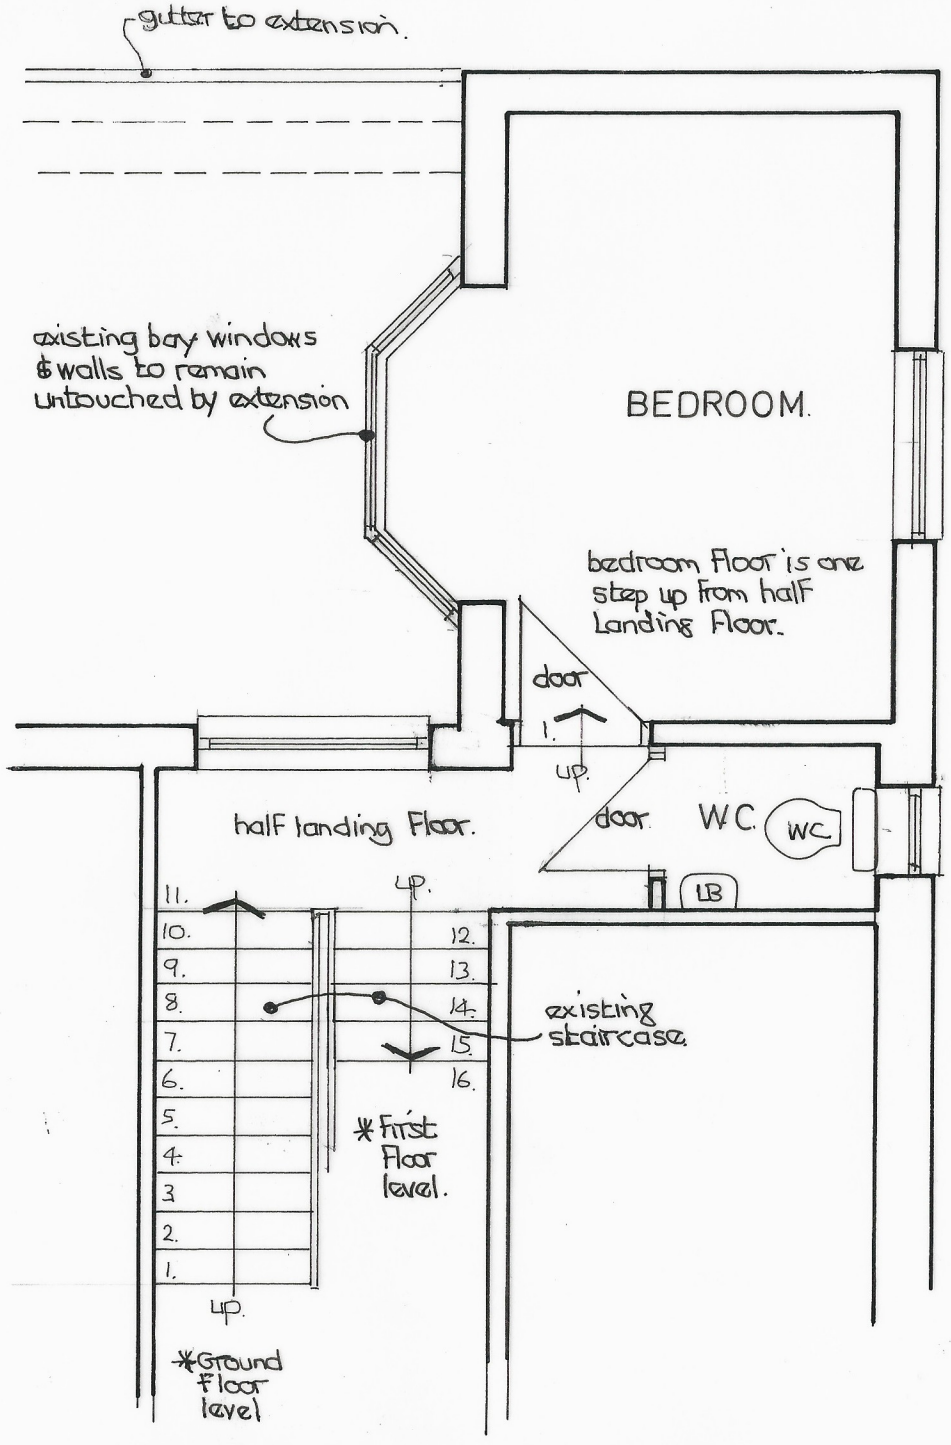


PART PLAN SHOWING BAY WINDOWED BEDROOM.

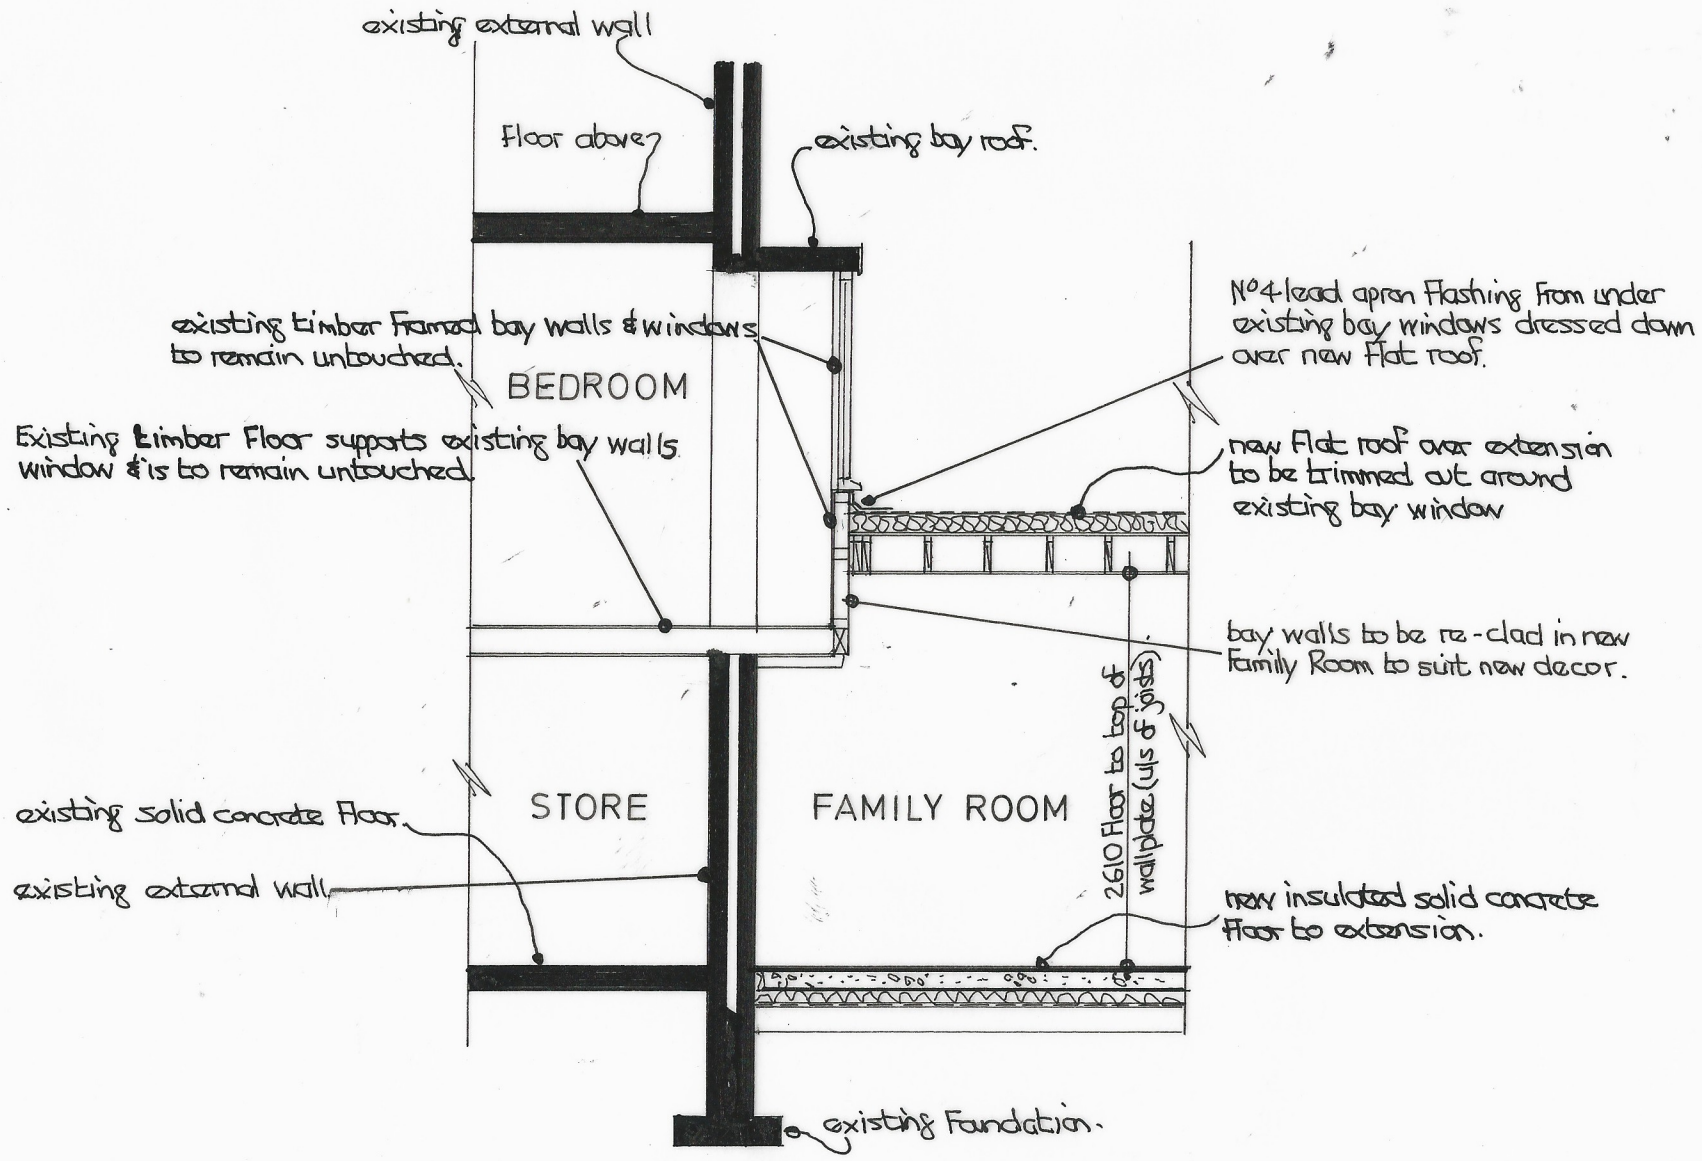

SECTION THROUGH BAY.

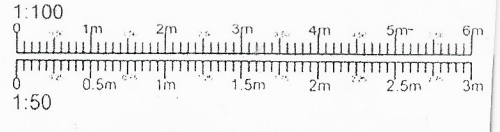

Scale Bar

PROJECT.

PROPOSED SINGLE STOREY REAR EXTENSION.

LOCATION.

540, BURY ROAD, ROCHDALE, OL11 4DQ.

DRAWING TITLE.

DETAILS OF NEW FLAT ROOF AROUND EXISTING BAY WINDOW & BAY WALLS.

CLIENT.

MRS. K. DORRINGTON.

SCALE.

1:50 @ A3.

DATE.

March 2023

DRAWING No.

01235808/06.