




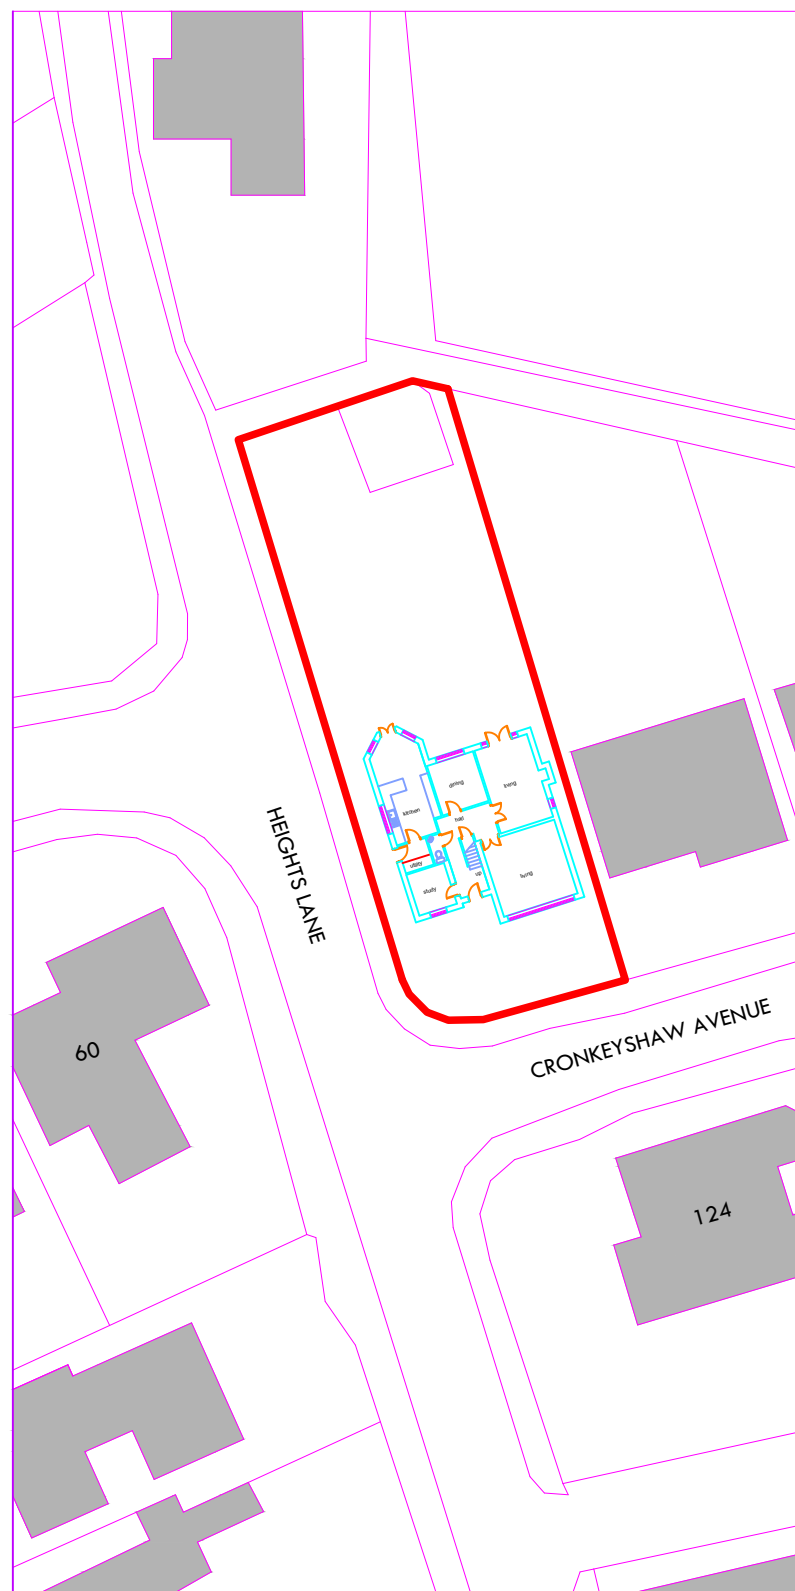

Existing Block Plan
1:500

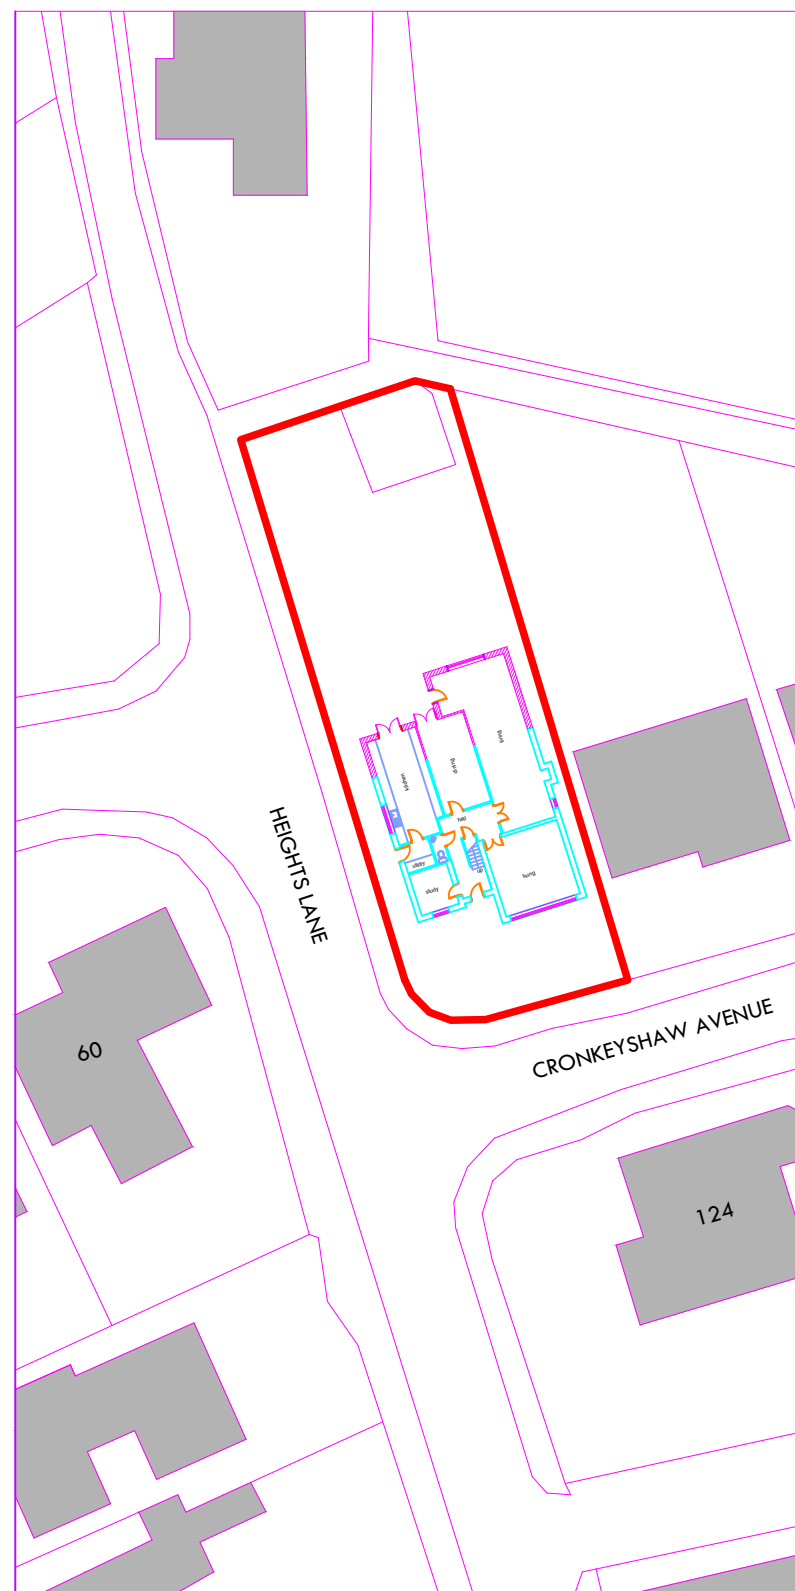

Proposed Block Plan
1:500

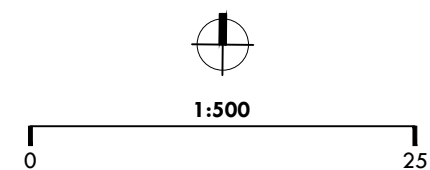

 www.MaanArchitects.co.uk
1 Cronkeyshaw Ave.
Block Plan
1:500 @A3
P-003