


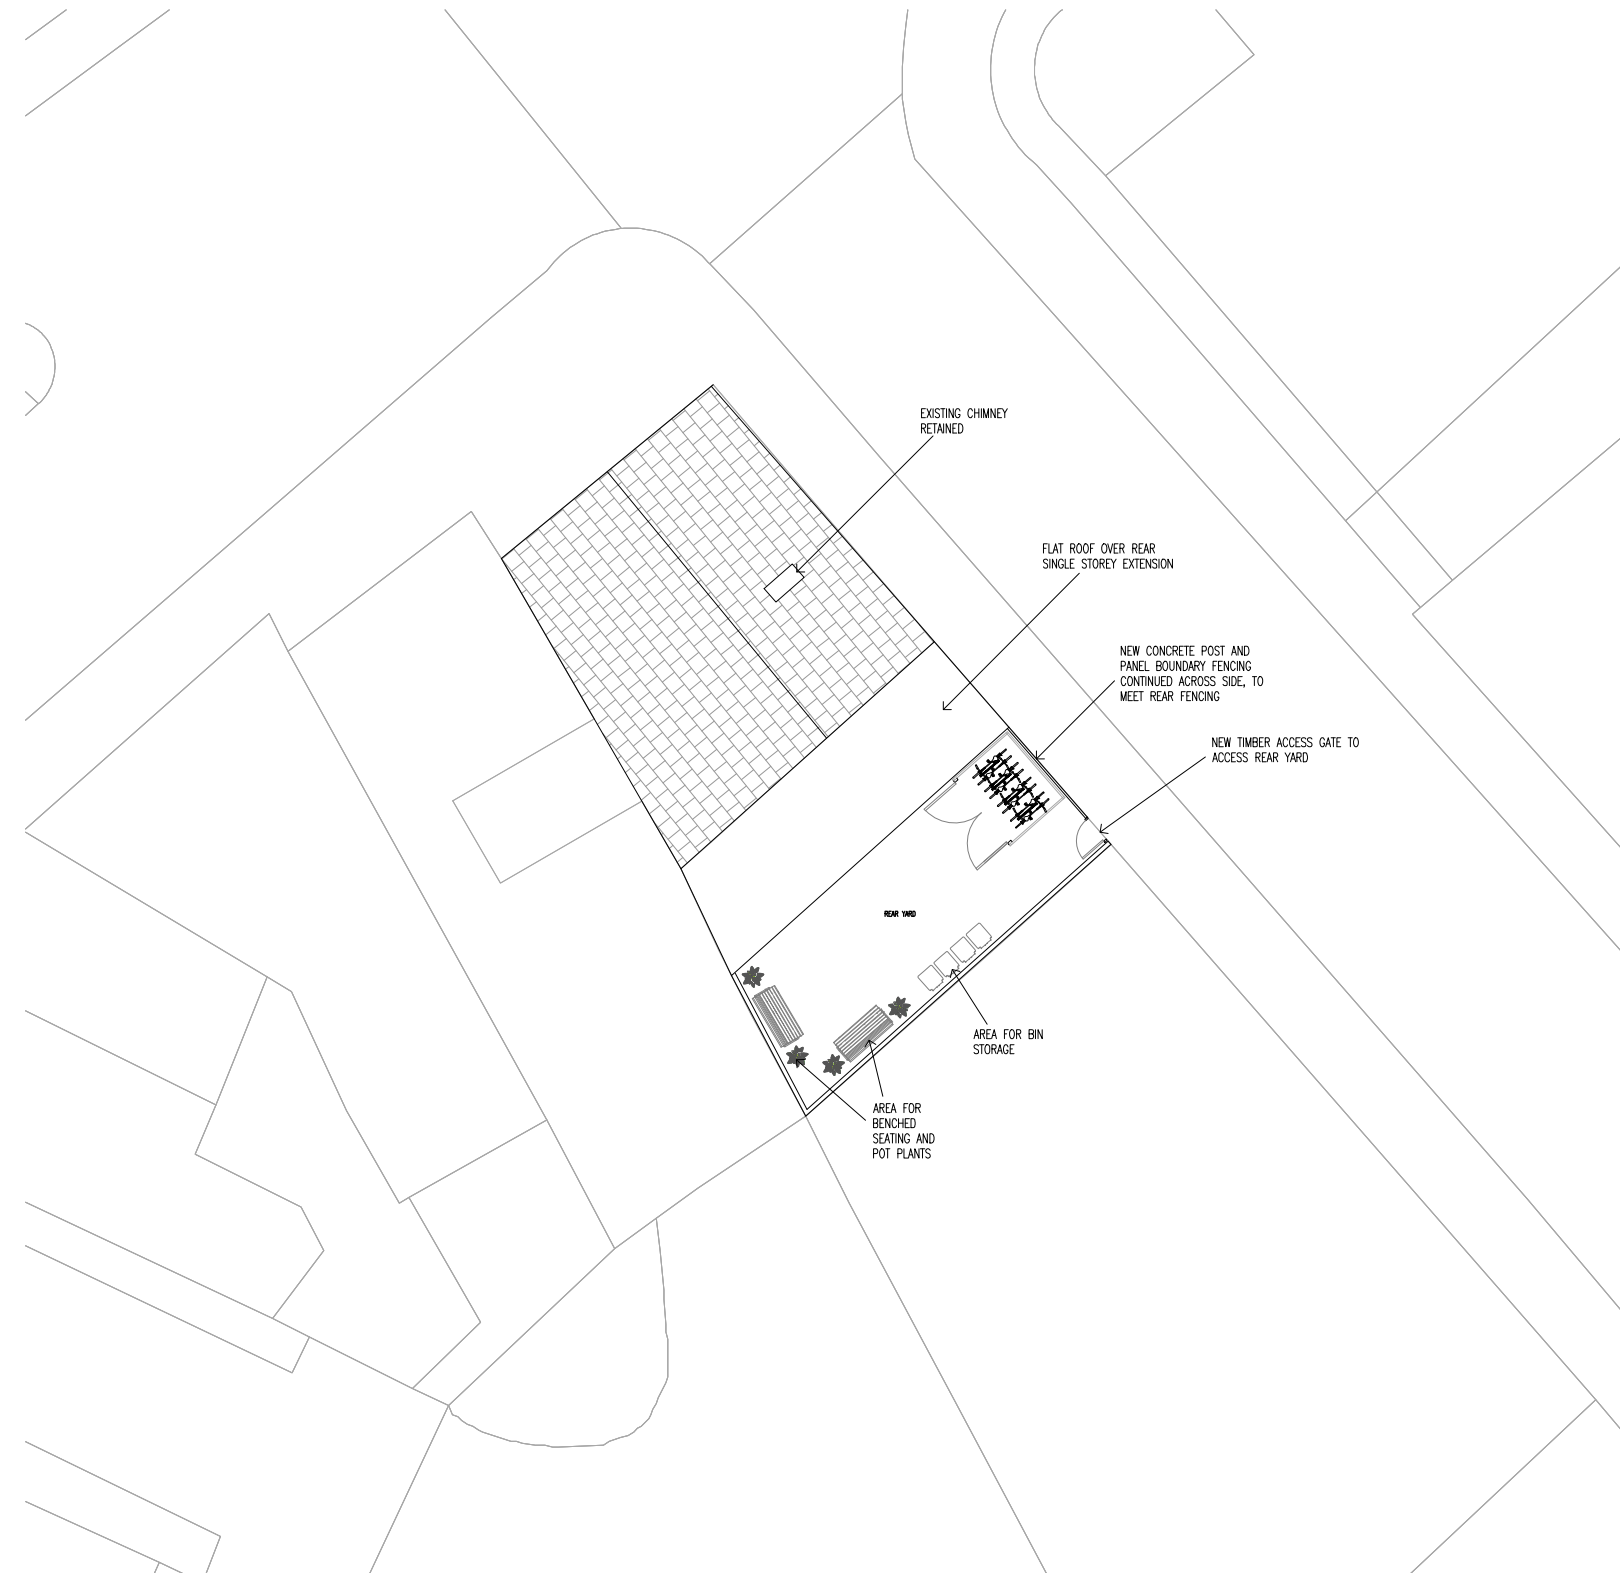

PROPOSED SITE PLAN
1:200@A3

