

NOTES

- Particular care must be taken during installation of the stone sills.

Notes

1. Any dwg format drawing is to be read in conjunction with and at the scale of the accompanying pdf.
2. Where colours other than black or grey are used, the drawing must be plotted in colour.
3. For status 'C' (Construction) drawings all dimensions are to be checked on site by the contractor, scaling is for Local Authority purposes only.
4. Unless otherwise indicated, all dimensions are in millimeters.
5. All information on this drawing is to be read in conjunction with the relevant Donald Insall Associates specification and trade contractors' drawings and information by specialists.
6. In the event of any discrepancy, please contact us immediately.
7. This drawing may contain survey information by others and is to be used solely for the purposes for which it was issued.
8. These are uncontrolled documents issued for information purposes only. If you have any queries regarding the drawings, please contact DIA immediately.
9. Please note DIA cannot be held responsible for any errors arising from changes made to an uncontrolled dwg file.

© 2019 DONALD INSALL ASSOCIATES LTD


Status codes

S0	Work in Progress	D1	Suitable for Costing
S1	Suitable for Co-ordination	D2	Suitable for Tender
S2	Suitable for Information	D3	Suitable for Contractor Design
S3	Suitable for Review & Comment	D4	Suitable for Manufacture/Procurement
S4	Suitable for Stage Approval		


A1,A2,A3, An etc. Approved and accepted as stage complete

B1,B2,B3, Bn etc. Partially signed off: with minor comments from the Client


CR Construction Record

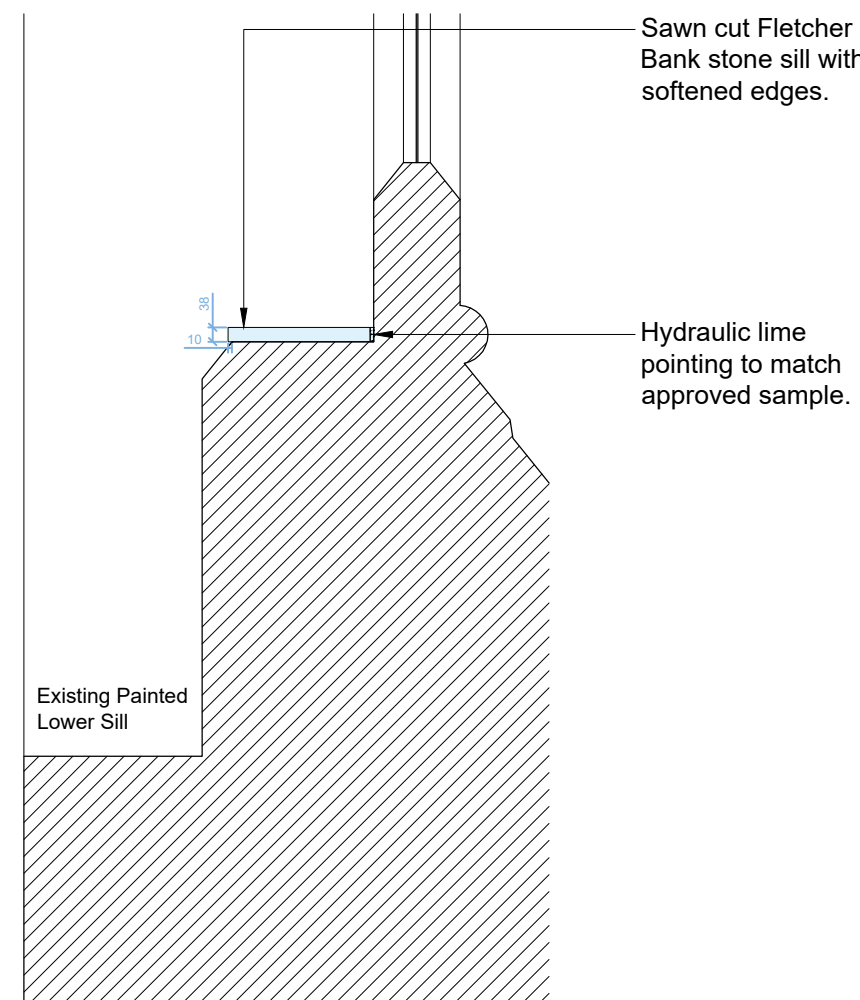


02 Section - Clocktower Window Sill (With Chamfered Sill, Central Mullion & Lower Sill)
0104 Scale 1:20 @ A3

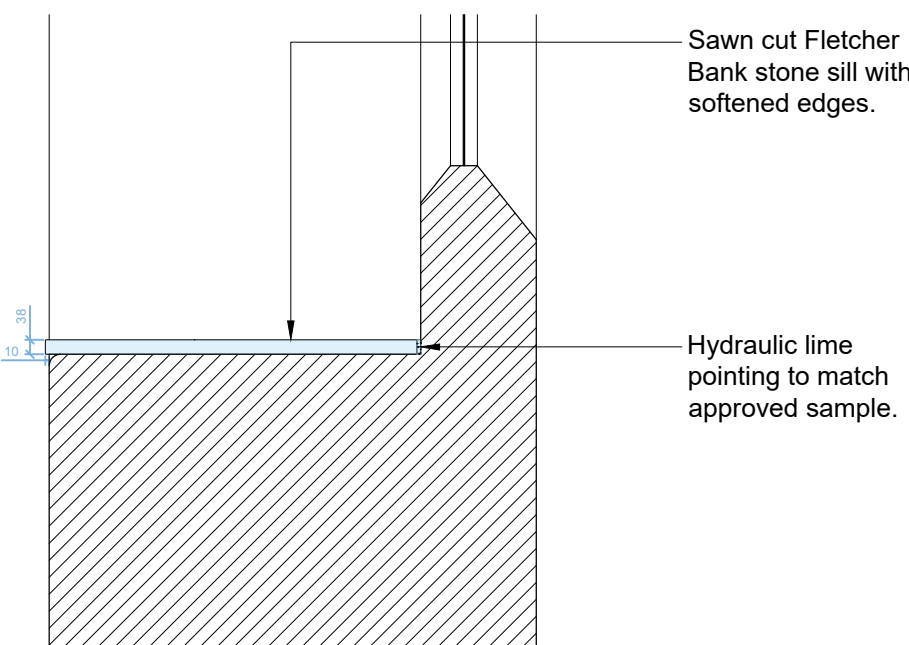


04 Section - Clocktower Window Sill (With Central Mullion)
0104 Scale 1:20 @ A3

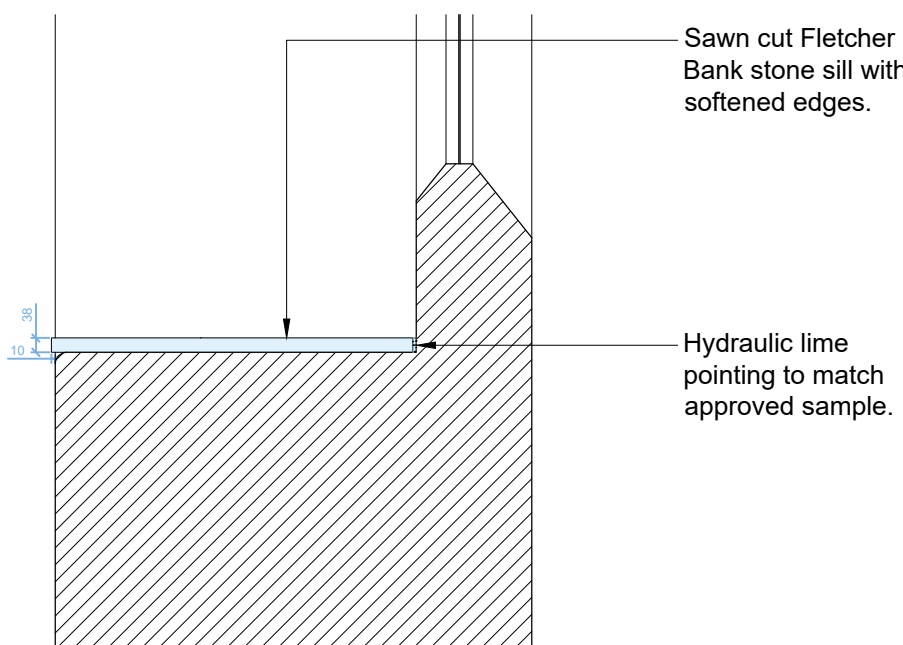


06 Section - Clocktower Window Sill (Without Central Mullion)
0104 Scale 1:20 @ A3

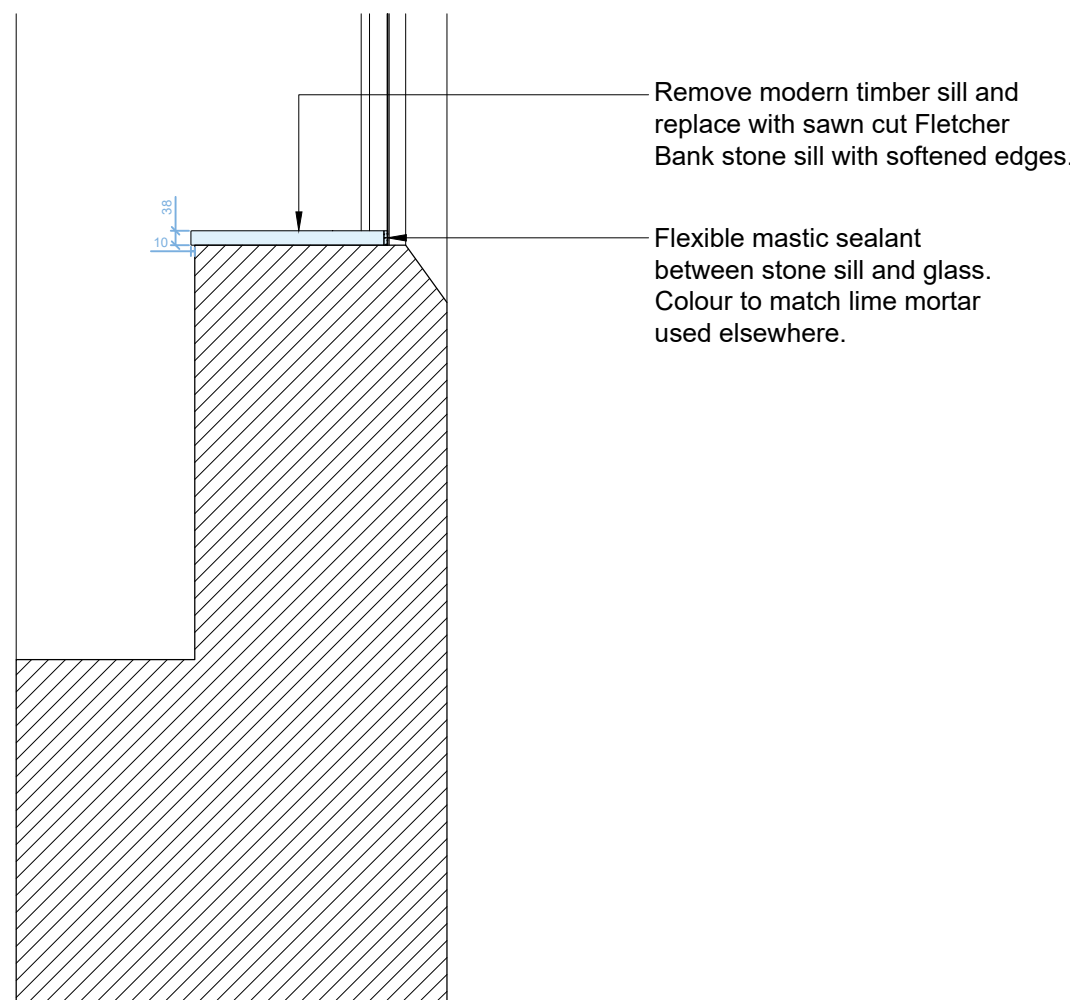


08 Section - Clocktower Window Sill (With Central Mullion & Modern Timber Sill to Glass)
0104 Scale 1:20 @ A3

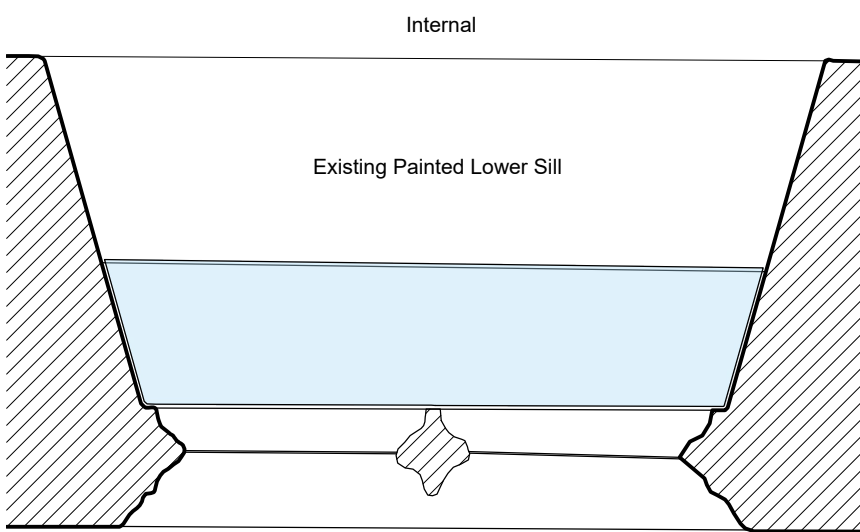


01 Plan - Clocktower Window Sill (With Chamfered Sill, Central Mullion & Lower Sill)
0104 Scale 1:20 @ A3

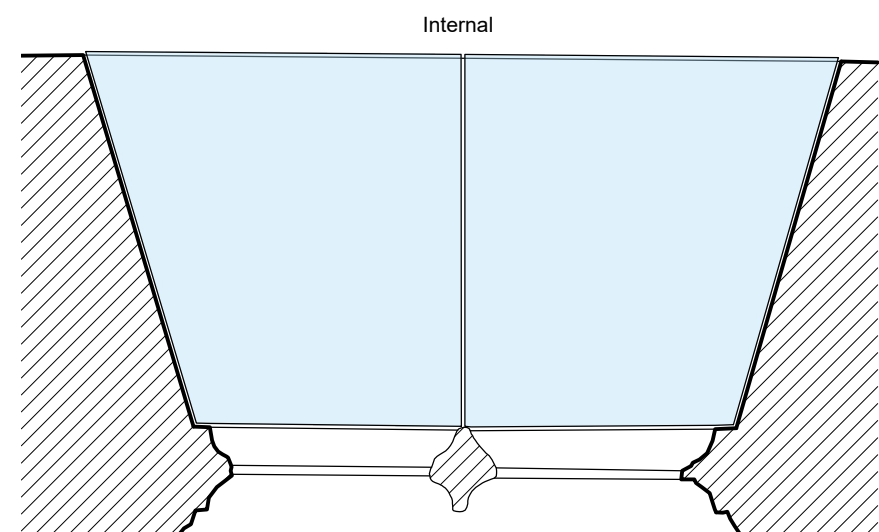

03 Plan - Clocktower Window Sill (With Central Mullion)
0104 Scale 1:20 @ A3

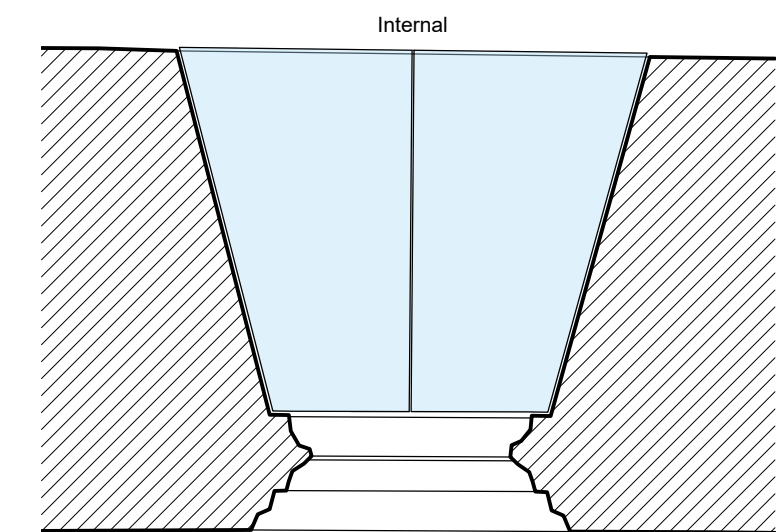

05 Plan - Clocktower Window Sill (Without Central Mullion)
0104 Scale 1:20 @ A3

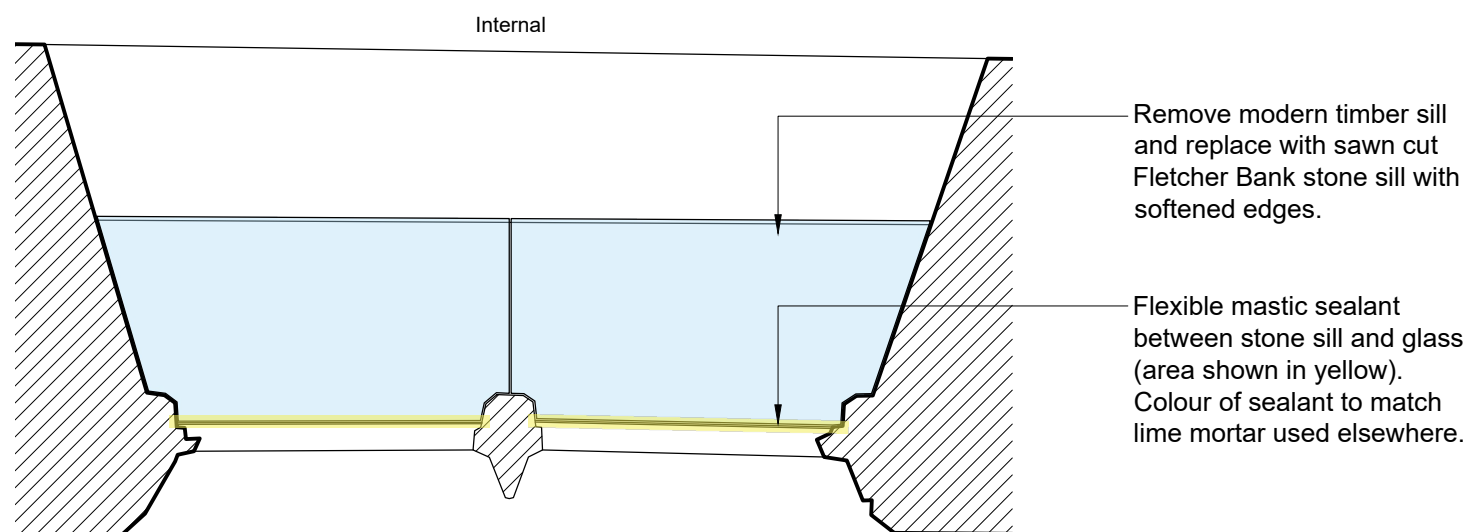

07 Plan - Clocktower Window Sill (With Central Mullion & Modern Timber Sill to Glass)
0104 Scale 1:20 @ A3

Windows:
WG4.1
WG4.2

Windows:
WS4.2
WS4.3

Windows:
WF4a.1
WF4b.1

Windows:
WF4a.1
WF4a.2

C01	19-01-24	SZG	SM	Amendments made following on site review.	
P01	17-01-24	SZG	SM	Initial Issue	
Rev	Date	Dwn	Auth	Revision	

Scale A1@	Status	Purpose of issue	
20	CR	For Construction	

File Name							
RTH - DIA - ZZ- ZZ - DR- A - 0104							C01
Project	Originator	Volume	Level	Type	Role	Number	Revision

Rochdale Town Hall
for Rochdale Development Agency

Proposed Internal Stone Sills to Clocktower
Phase 2

Donald Insall Associates
Chartered Architects and Historic Building Consultants

Bridgegate House, 5 Bridge Place, Chester CH1 1SA
(+44) 01244 350 063
chester@insall-architects.co.uk