


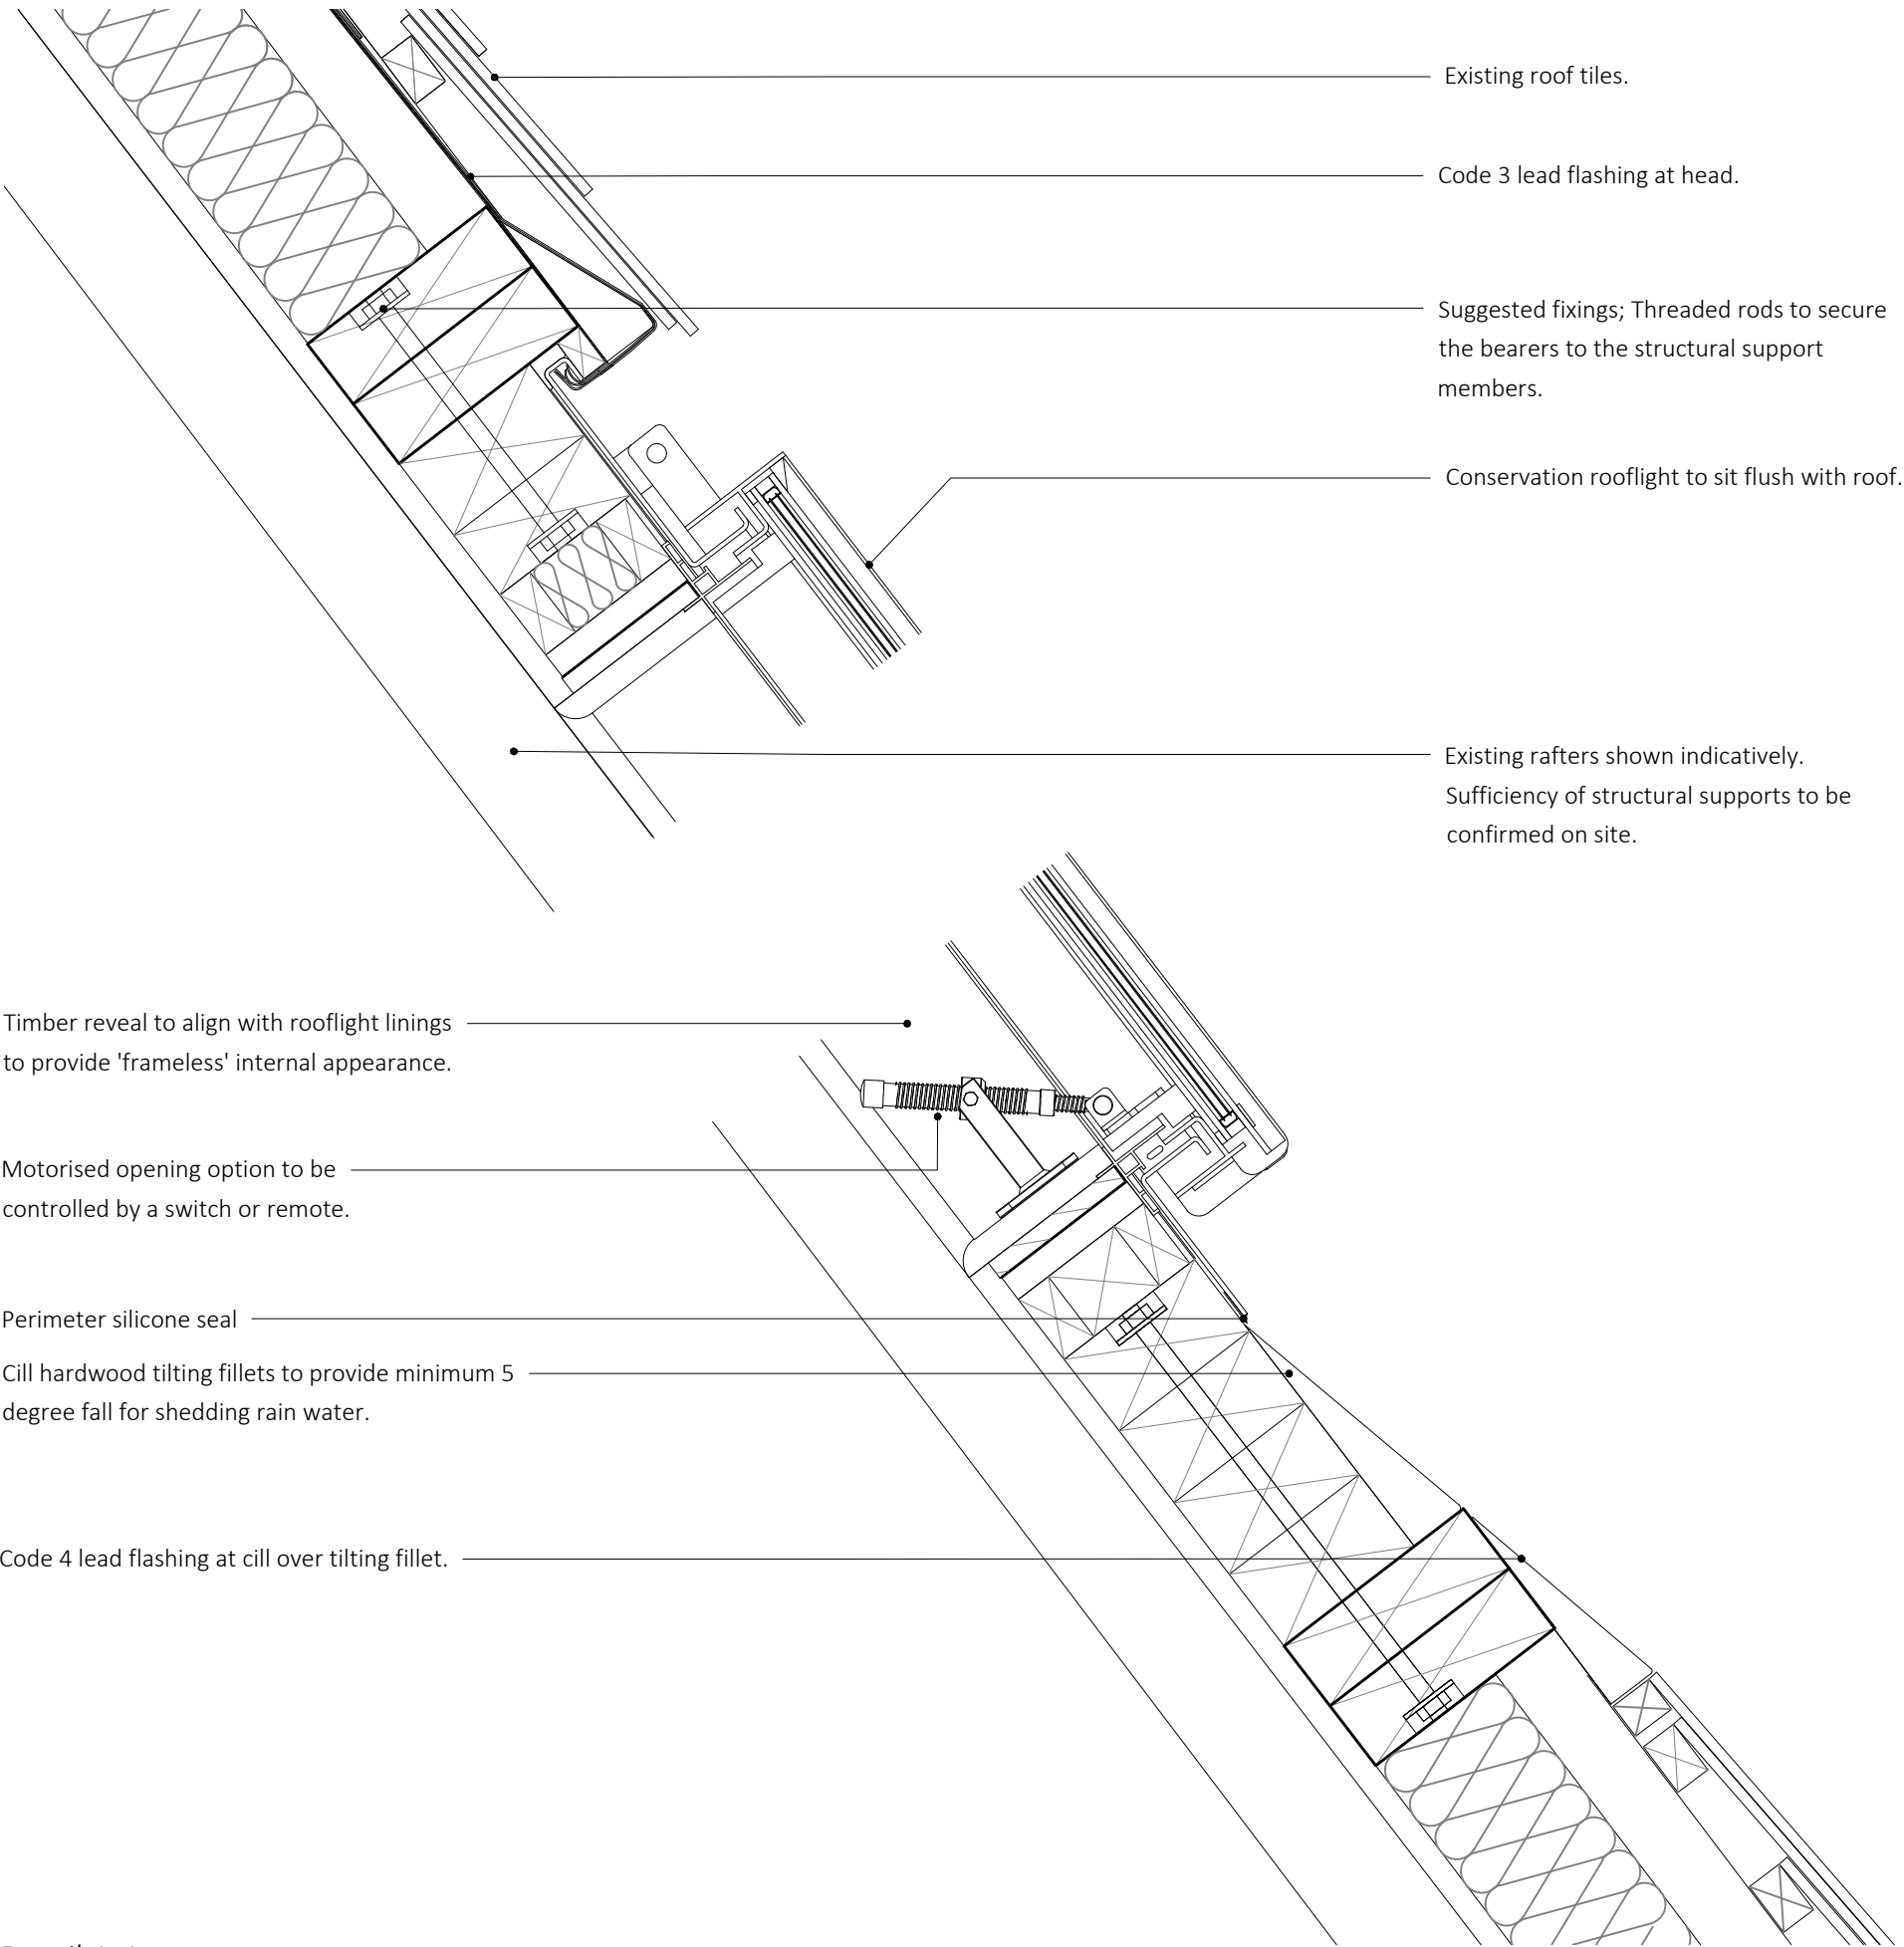

Detail A-A
Scale 1:5



Note:
Do not scale from this drawing.
Dimensions are to be checked on site.
If in doubt please ask.

General Notes:

Drawings should be read in conjunction with Planning application, D&A Statement and all other supporting documentation.

Drawings are based upon existing data and no concealed and/or hidden spaces have been exposed and/or opened up for inspection. Therefore, the arrangement and interfacing illustrated across details are purely indicative/approximate only. The accuracy of the survey data graphically presented cannot be confirmed.

Dimensions and arrangements must be checked for accuracy onsite by the contractor, prior to any works commencing, ordering or manufacture/fabrication of any elements or components.

P1 08/11/2024 Updates to Planning
LG

Rev Date/Intls Details

© The moral rights of the author are hereby asserted.
This drawing and design is the sole property of Buttress Ltd and must not be reproduced without permission.
Buttress Ltd is Registered in England and Wales: 5363573

Buttress

41 Bengal St
Manchester
M4 6AF

T 0161 236 3303
E contact@buttress.net
W www.buttress.net

Project Title	Holy Trinity
Client	Matthew Pilkington and Tina Pilkington
Location	Holy Trinity Church, Parkfield, Middleton, M24 4AH

Drawing Title Proposed Rooflight Detail

Date	08/11/2024	Scale	1:5
Checked	NC	Orig Paper Size	A3

Status **PLANNING**

Project: Origin: Zone: Level: Type: Disc: Number: Rev:

9822-BA - XTG ZZ - DR - A - (20)002 - P1