



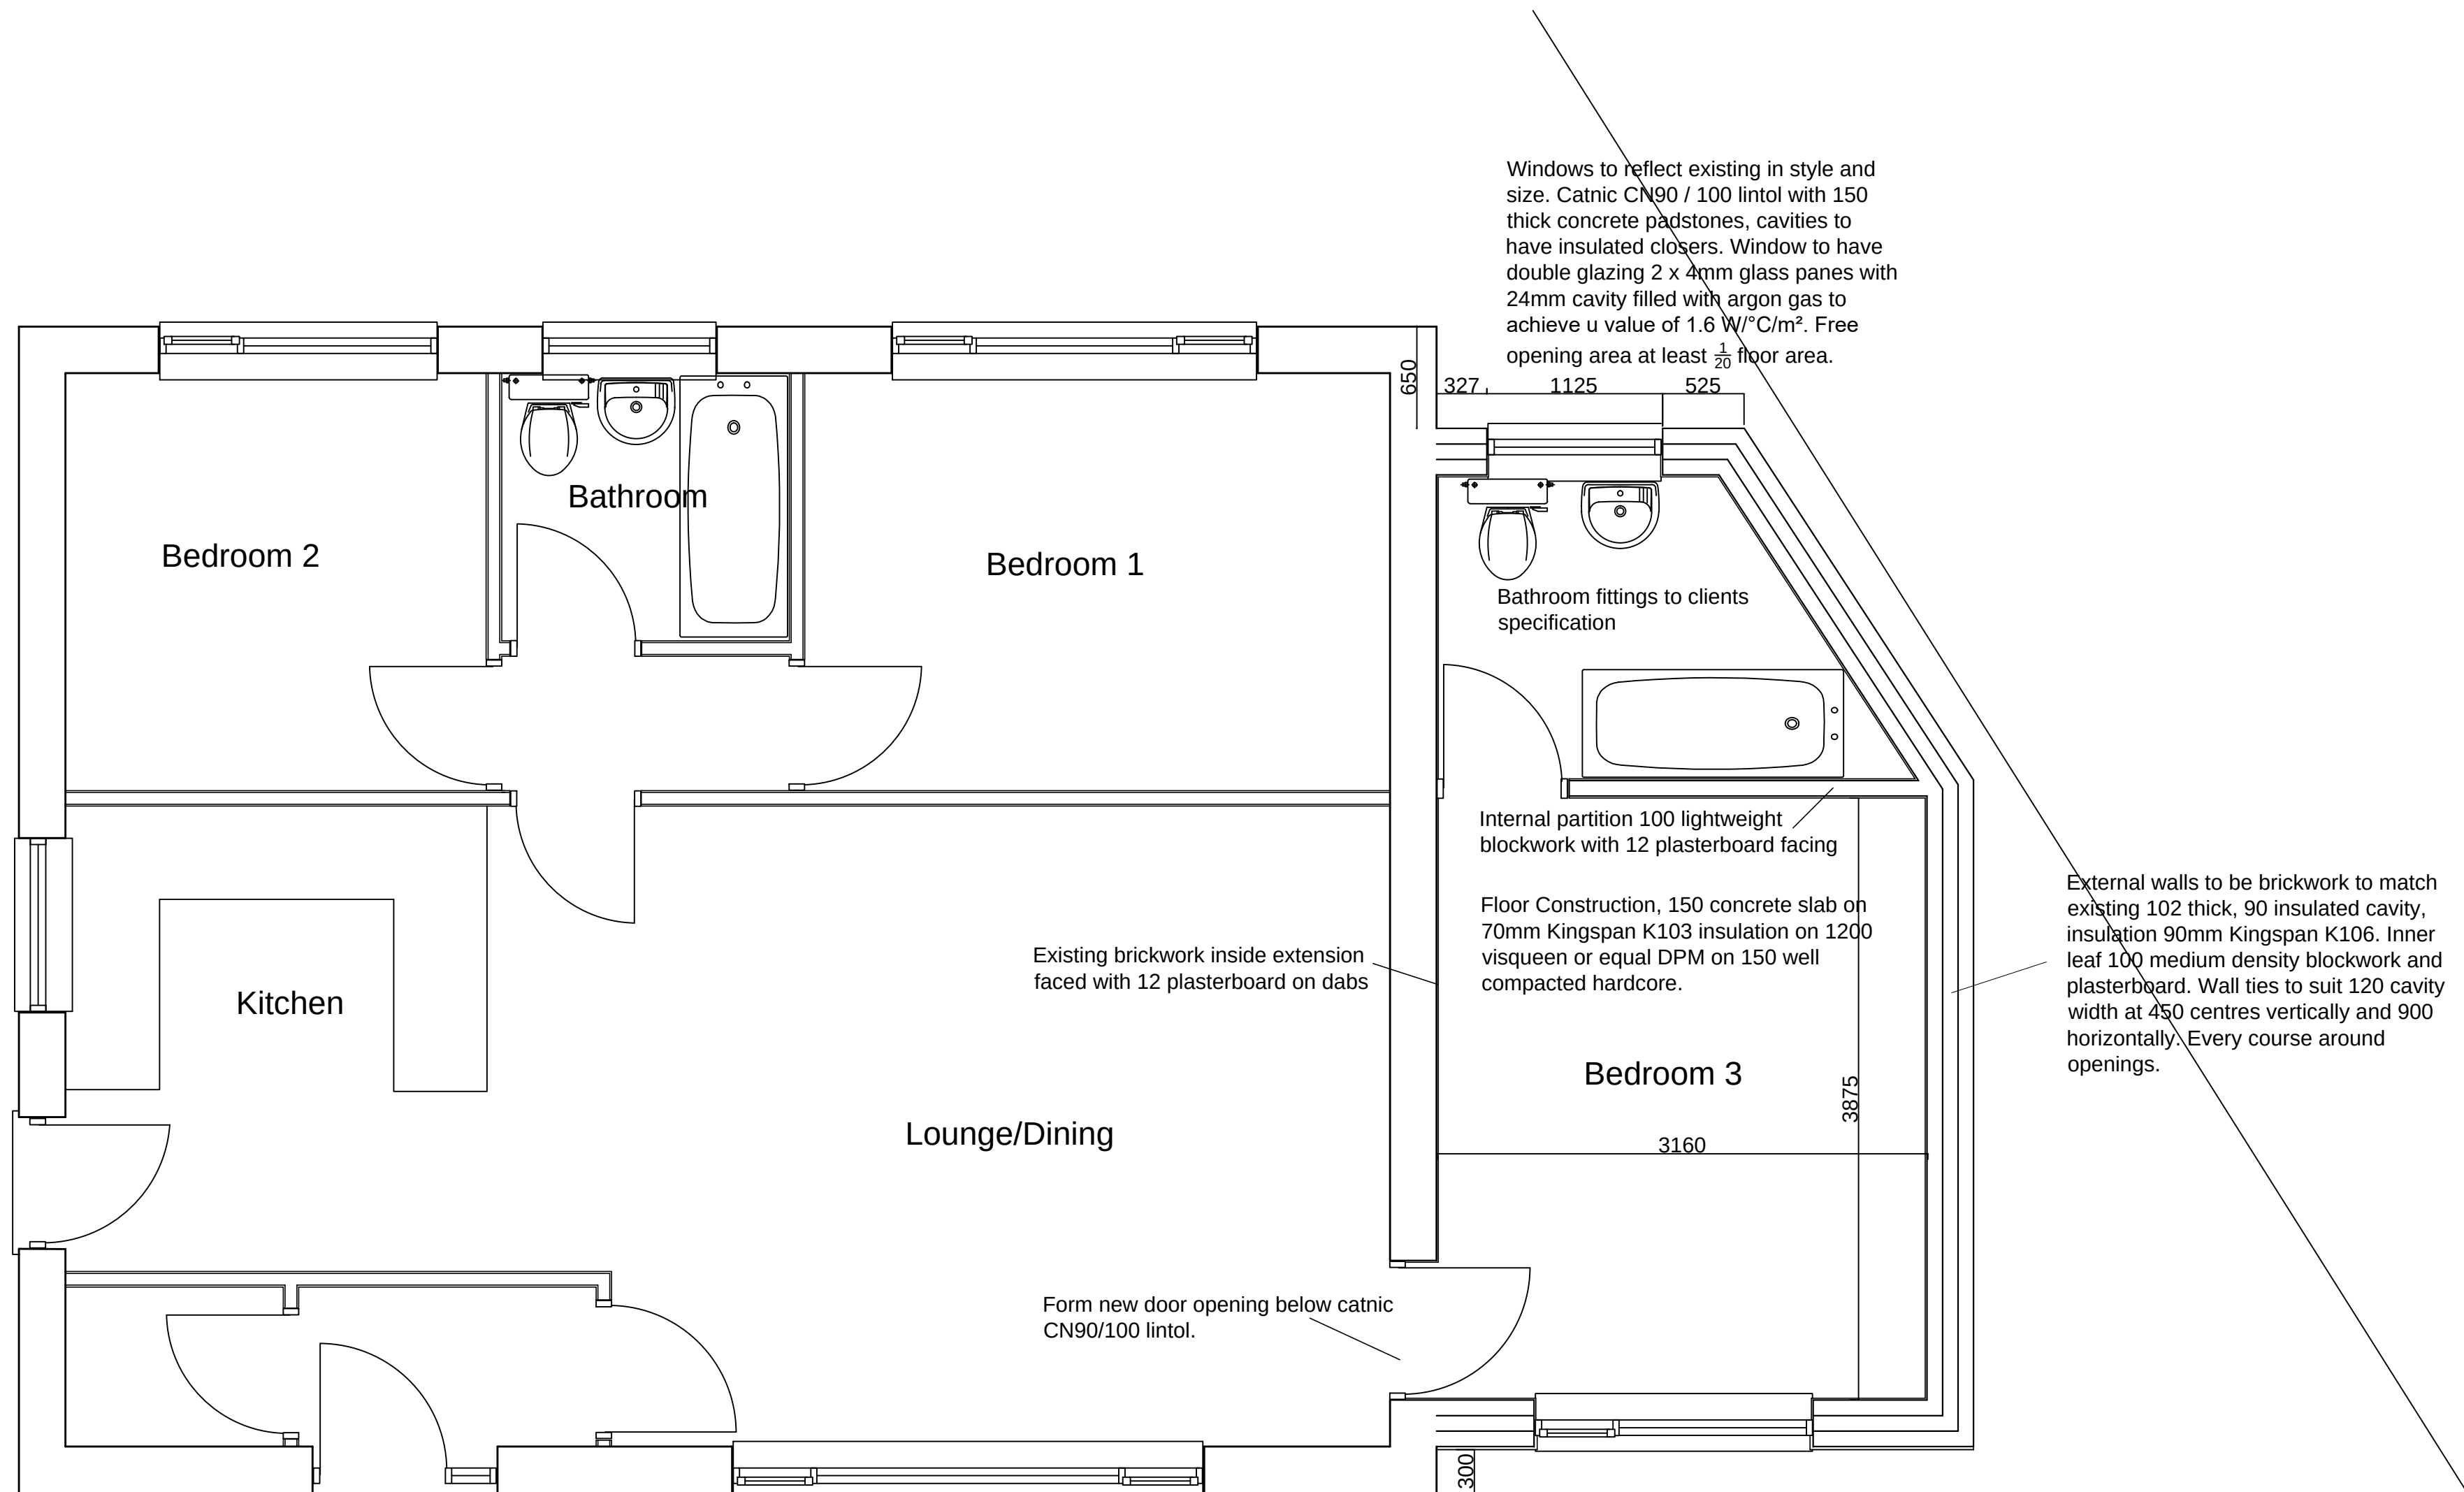

## Proposed Plan Layout

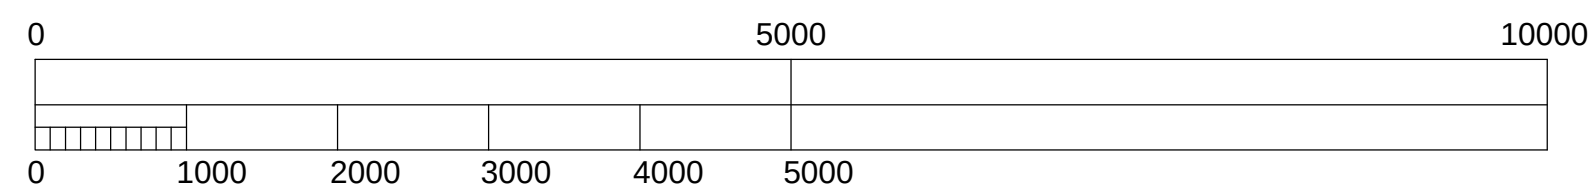

Scale Bar

Drawing  
Proposed Plan

Address  
54 Seven Acres Lane Norden

Client

Dwg No  
15046/4

Scale  
1:50

**DJ Hancock Design**  
**22 Croft Street**  
**Bacup**  
**Lancashire**  
**Tel 01706 563502**  
**Mob 07599 008 791**