

Street View Elevation
(EXISTING)



SITE PLAN
(EXISTING)

Building Design Services

M.FAROOQ
418 Bury Road
Rochdale
OL11 5EU
01706 712231
0796 7605 763

For:
MR WAHEED HUSSAIN
NORTHWEST PROPERTY LTD


PROPOSED THREE UNITS

Exmouth Street
Rochdale
OL16 4SX


Scale:
(Elevation)
1:200 @ A3
(Site Plan)
1:500 @ A3

Job No. & Sheet
2092/1




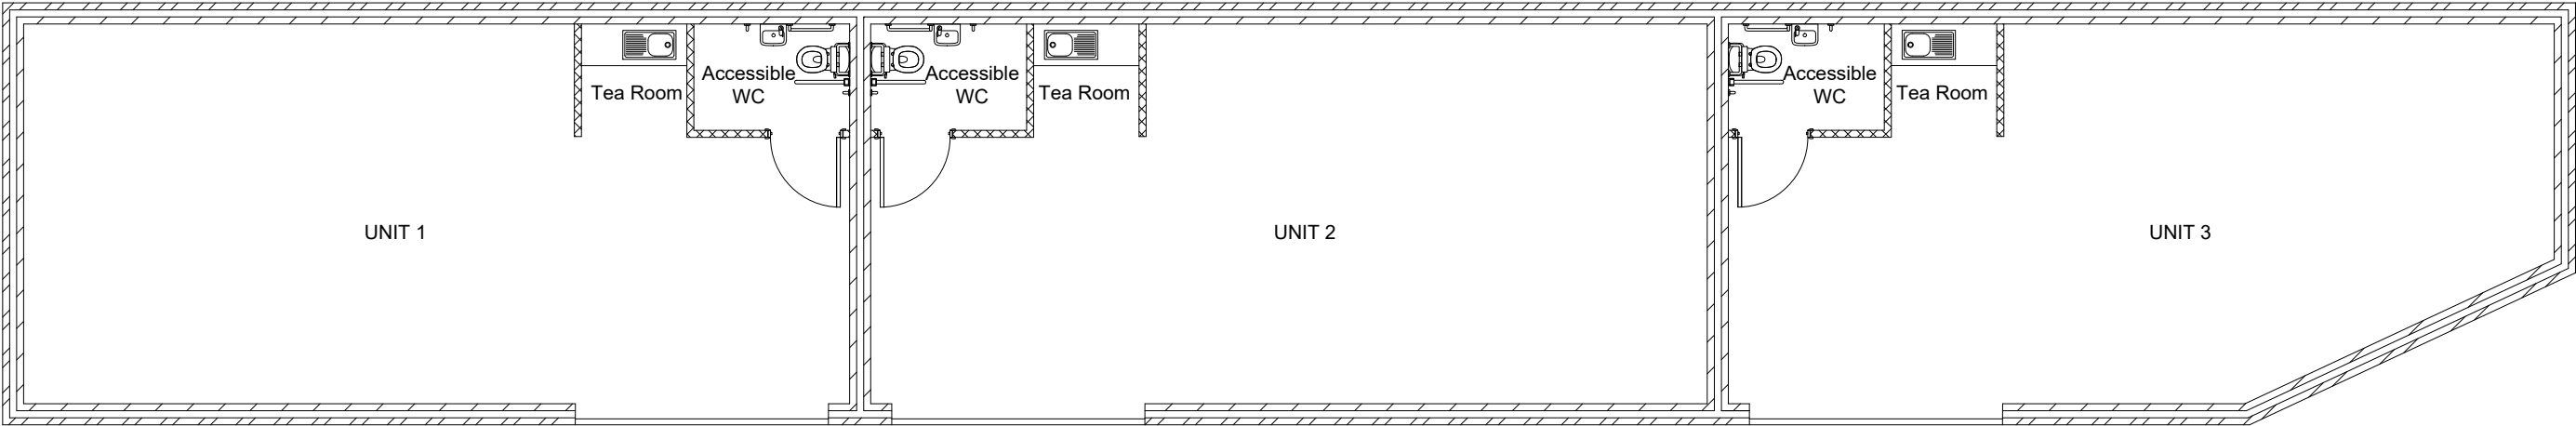


GROUND FLOOR PLAN
(PROPOSED)

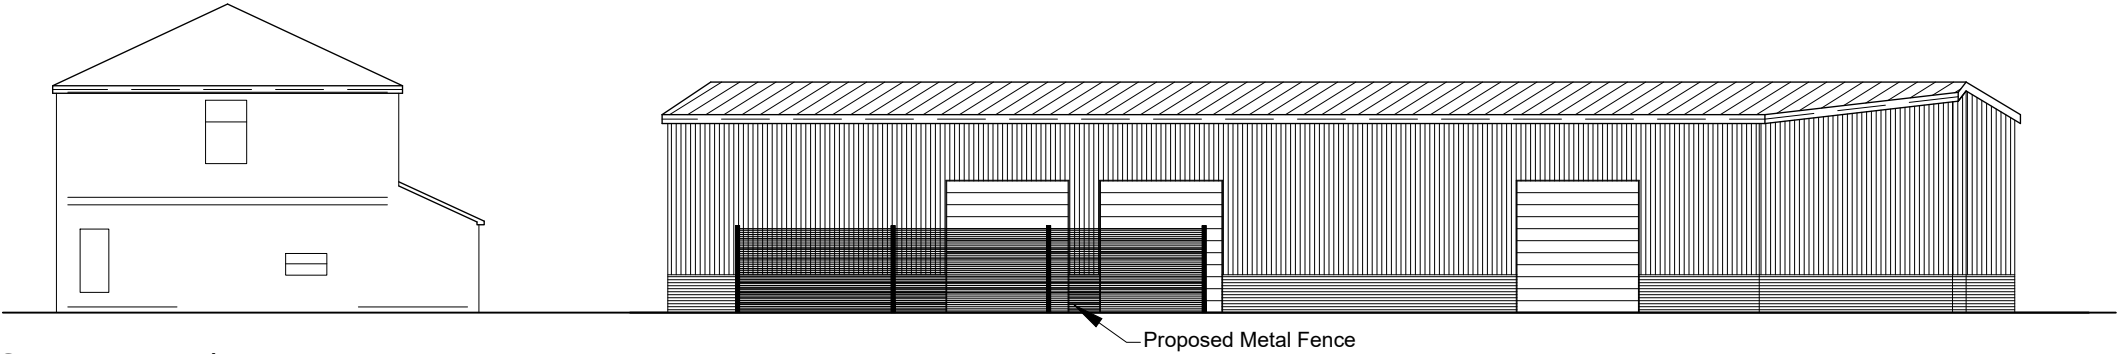


Street View Elevation
(PROPOSED)

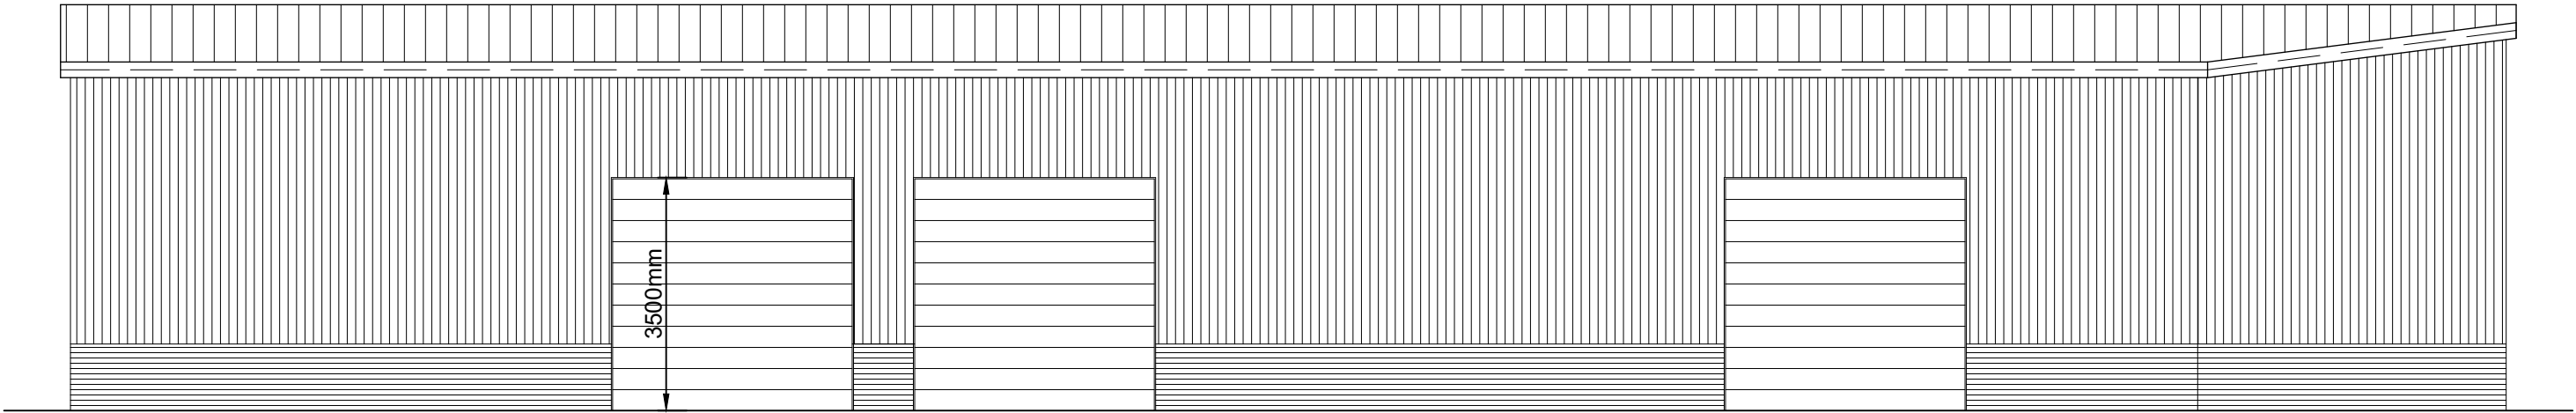


FRONT ELEVATION
(PROPOSED)

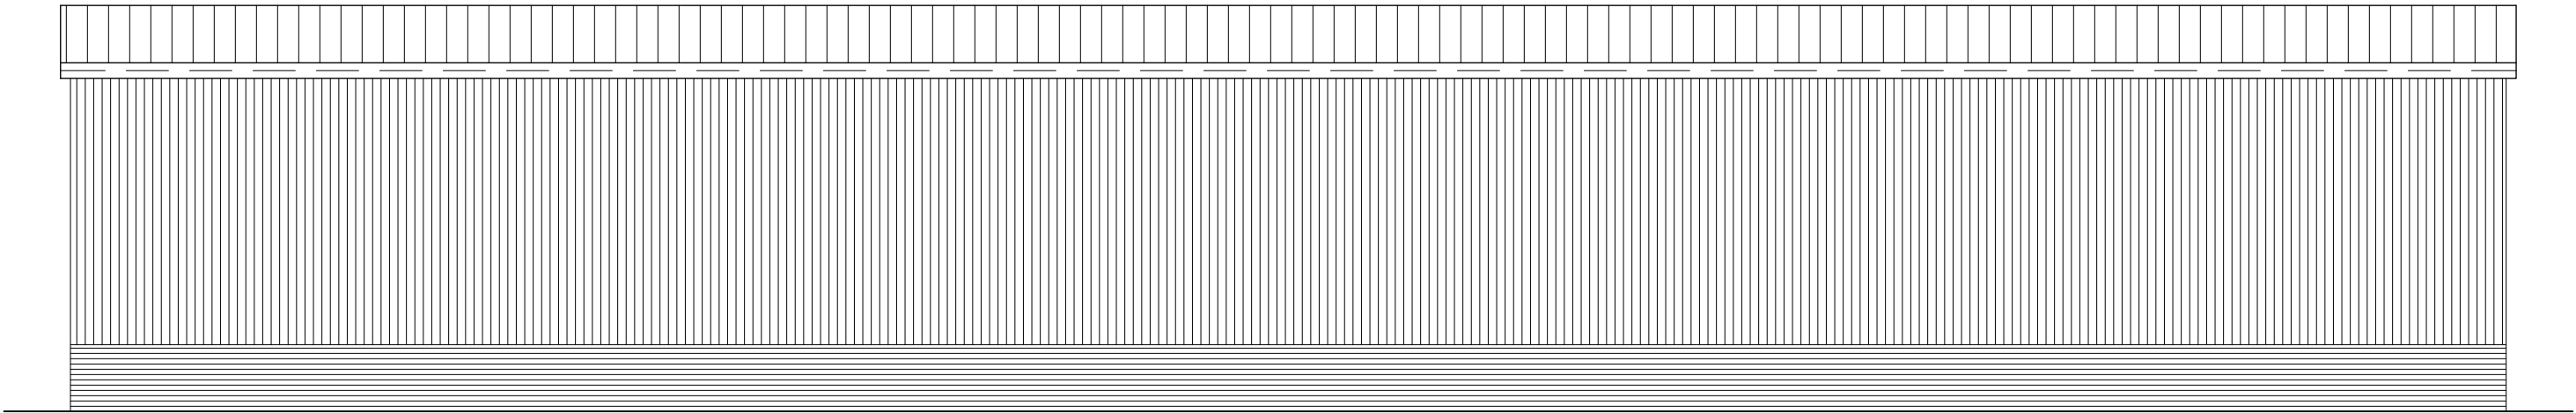

REAR ELEVATION
(PROPOSED)

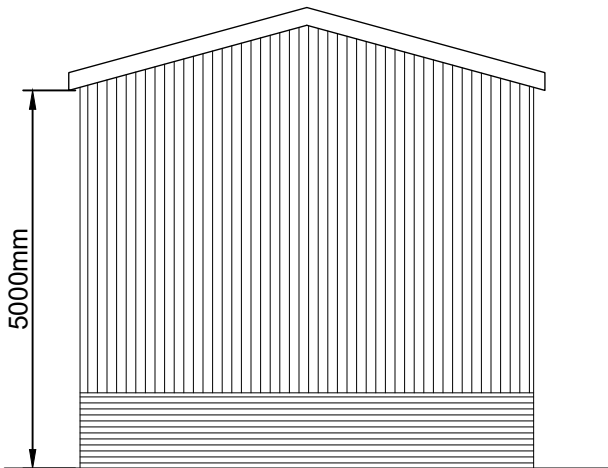

SIDE ELEVATION
(PROPOSED)

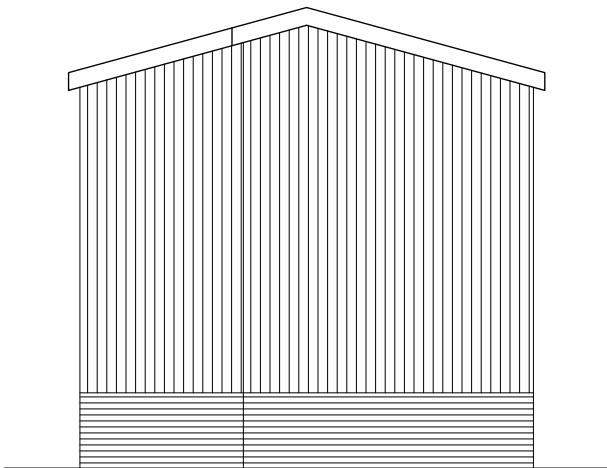

SIDE ELEVATION
(PROPOSED)

Building Design Services

M.FAROOQ
418 Bury Road
Rochdale
OL11 5EU
01706 712231
0796 7605 763

For:

MR WAHEED HUSSAIN
NORTHWEST PROPERTY LTD

PROPOSED THREE UNITS

Exmouth Street
Rochdale
OL16 4SX

Scale:


(Elevation)
1:100 @ A3

Job No. & Sheet

2092/3



Allotment Gardens

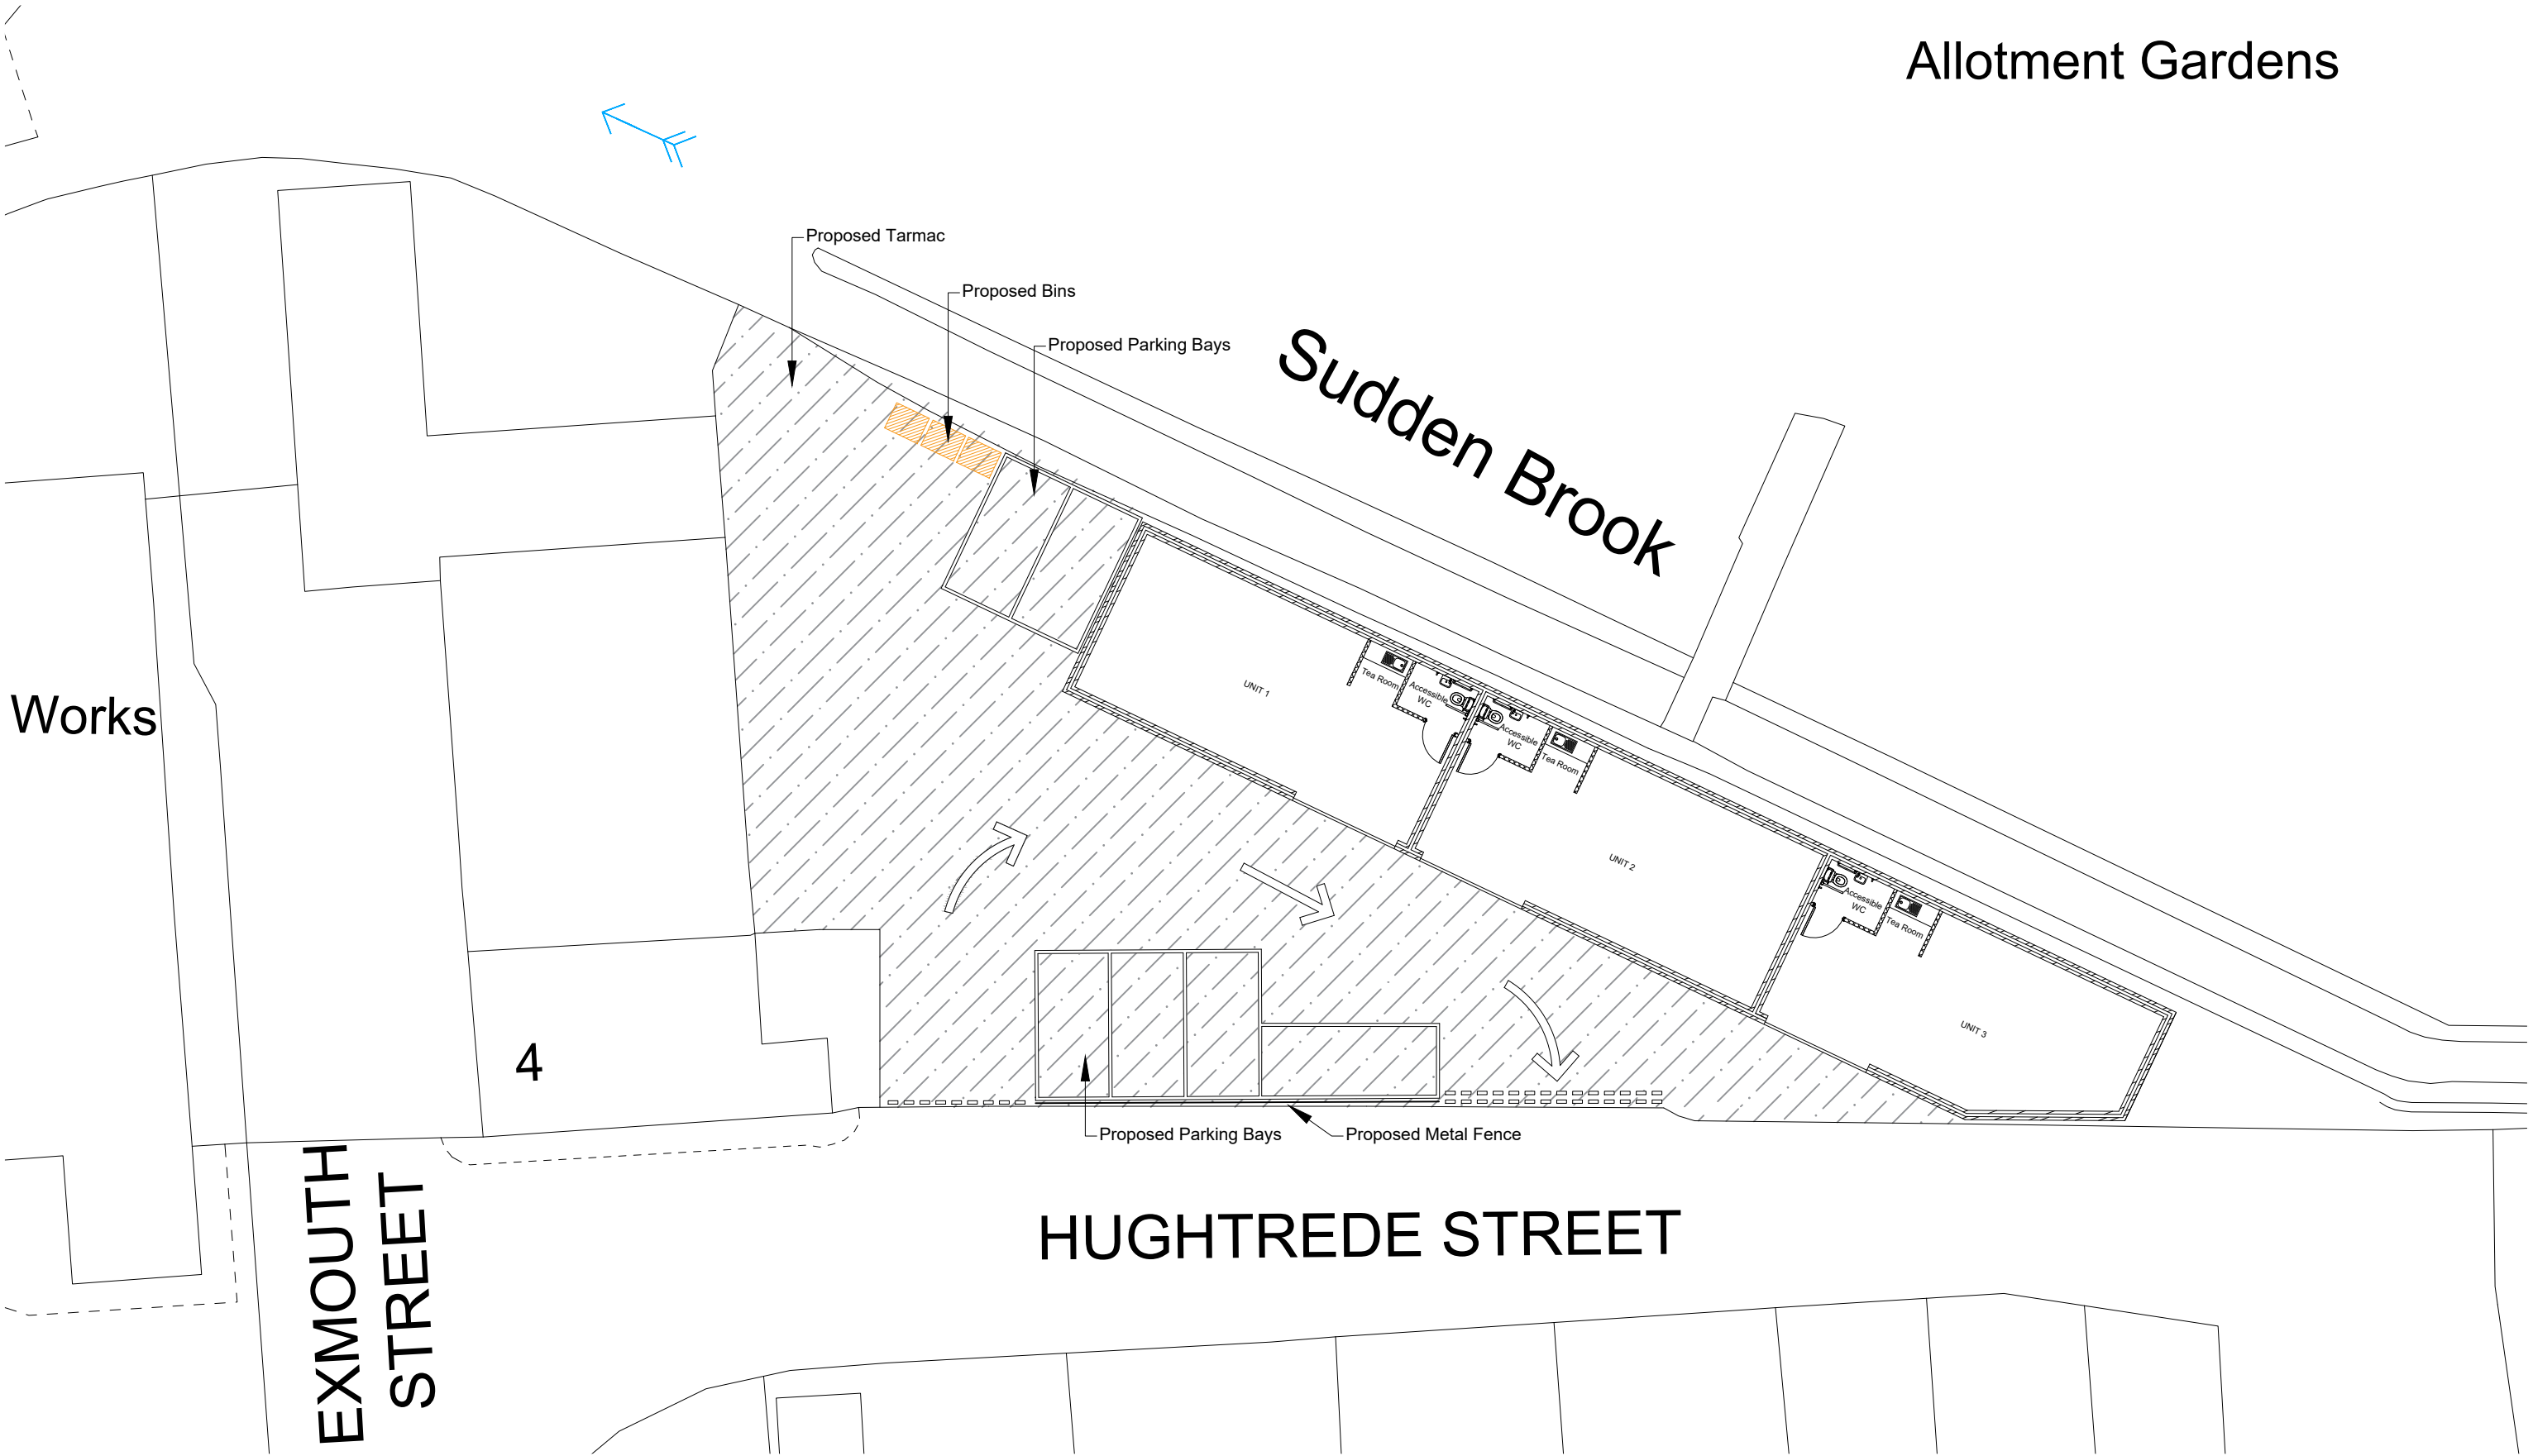

SITE PLAN
(PROPOSED)

Building Design Services

For:

Scale:
(Site Plan)
1:200 @ A3

M.FAROOQ
418 Bury Road
Rochdale
OL11 5EU
01706 712231
0796 7605 763

MR WAHEED HUSSAIN
NORTHWEST PROPERTY LTD

PROPOSED THREE UNITS

Exmouth Street
Rochdale
OL16 4SX

Job No. & Sheet
2092/4

bds