




ELEVATION A-A

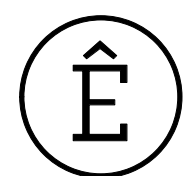


TOUCHSTONES 547

ARCHITECTURAL EMPORIUM Ltd
EMAIL: mail@architectural-emporium.co.uk
WEB: www.architectural-emporium.co.uk
ADDRESS: 13 Hope St, Liverpool, L1 9BQ
PHONE: +44 (0)151 563 0000

0 1 2 5 8

Key Plan:

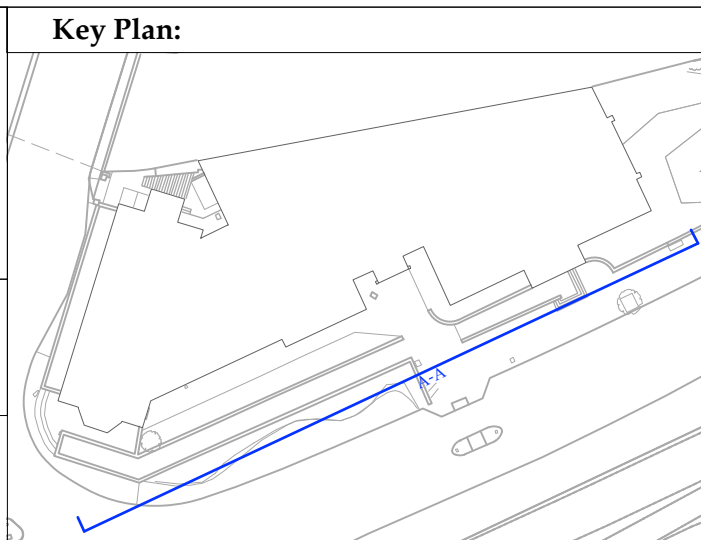

Existing escape door from gallery wing

Existing Main Entrance

Old Library entrance

Rev A: 31.05.23
Planning Issue

FOR: PLANNING
CHECKED BY: LC | DRAWN BY: SE
SCALE: 1:100
PAPER SIZE: A1
JOB: TOUCHSTONES 547

0.200_RevA

FIRST ISSUE: 02.05.23

EXISTING ELEVATION A-A