





NORTH FACING ELEVATION TO FLEECE STREET

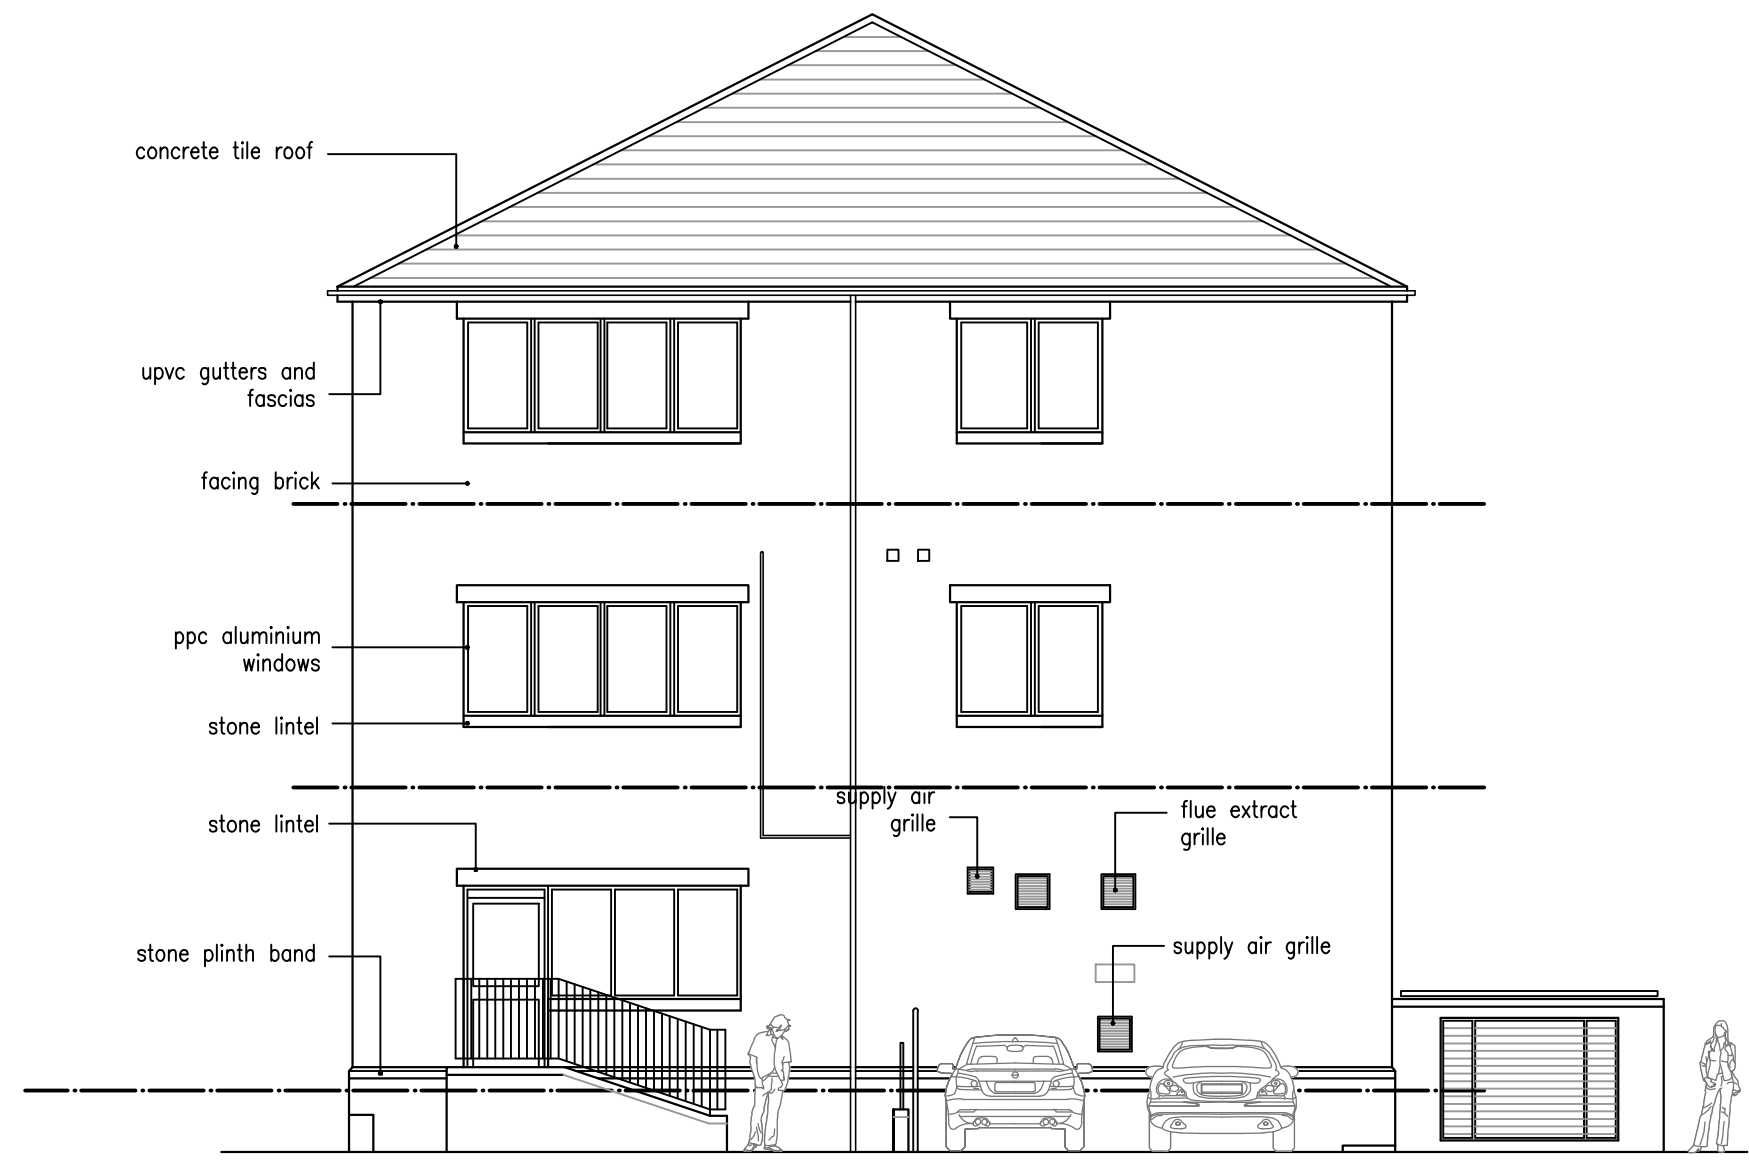

SOUTH FACING ELEVATION TO CAR PARK

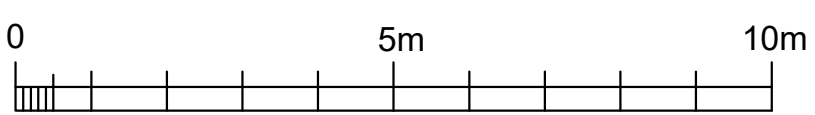

WEST FACING ELEVATION TO KING STREET

revisions	
existing elevations dwp rochdale fleece street rochdale	
date: january 2024	scale 1:100 @a1
status: preliminary	dwg. d482/PL04
DO NOT SCALE – IF DIMENSIONS ARE NOT GIVEN PLEASE ASK COPYRIGHTED TO ARCHITECTURAL DESIGNWORKS LTD	