



Boundary Type 5: Rendered-face retaining wall with timber horizontal hit and miss slatted fence to be inset

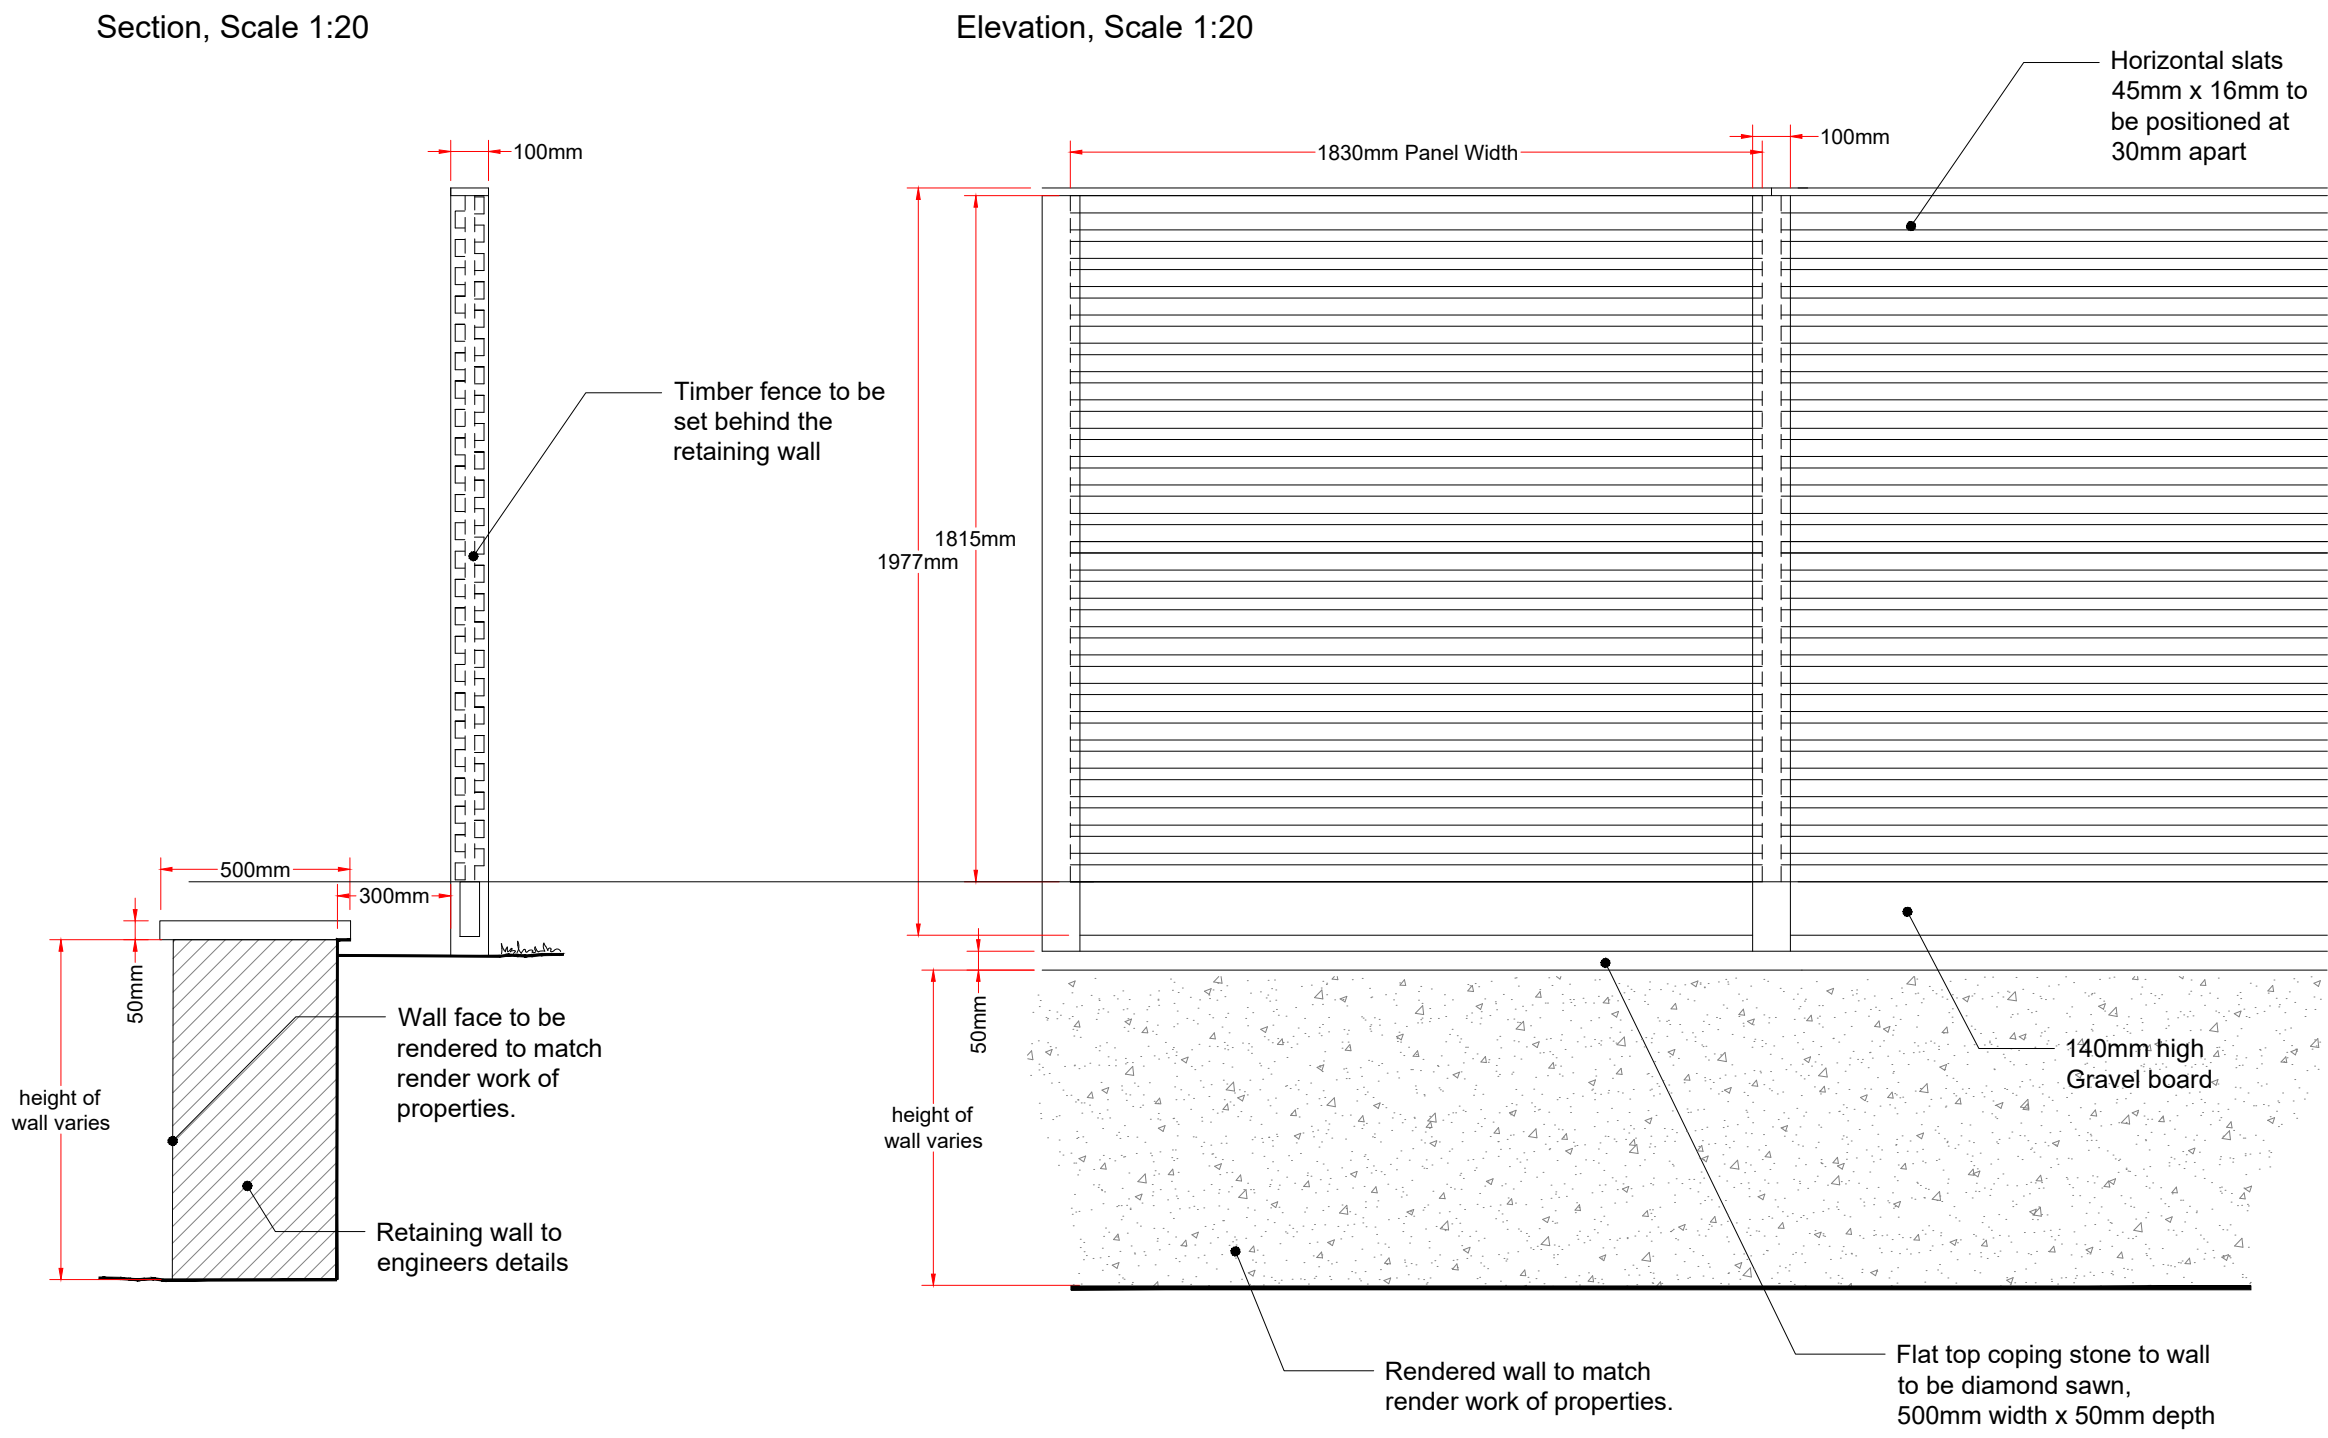


Boundary Type 6: Stone-faced retaining wall with timber horizontal hit and miss slatted fence to be inset

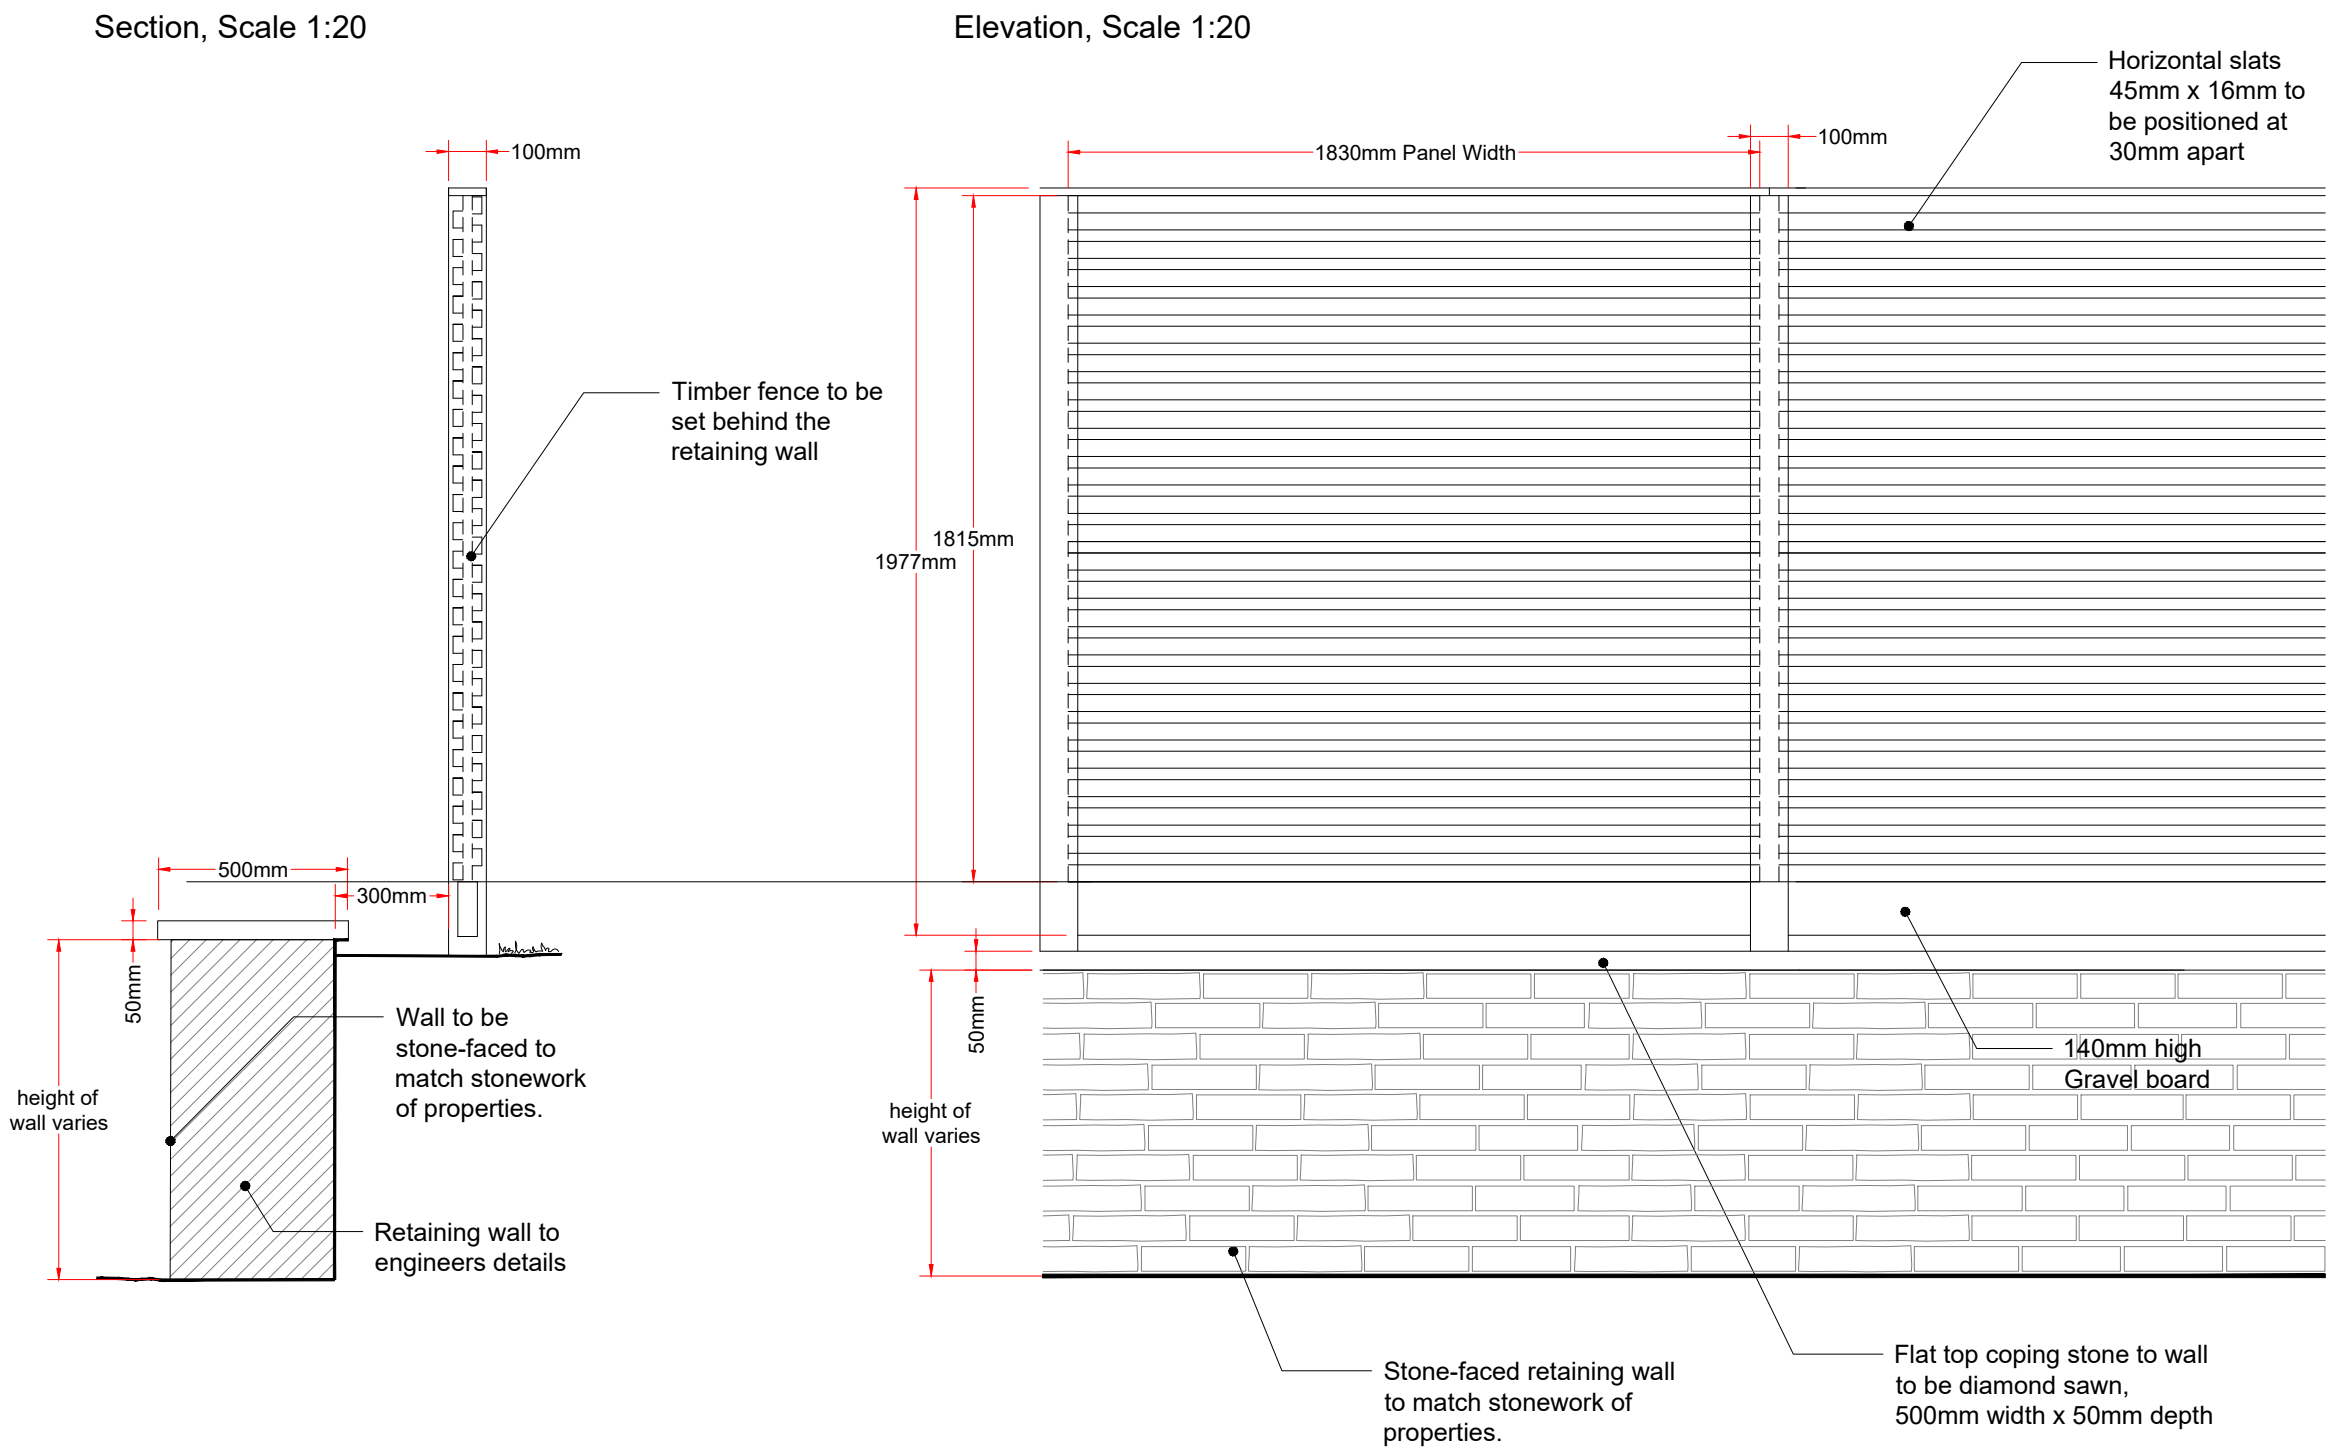

Boundary Type 9: Stone-faced concrete retaining wall with timber horizontal hit and miss slatted fence to top and rendered retained planter to base.


Elevation, Scale 1:20

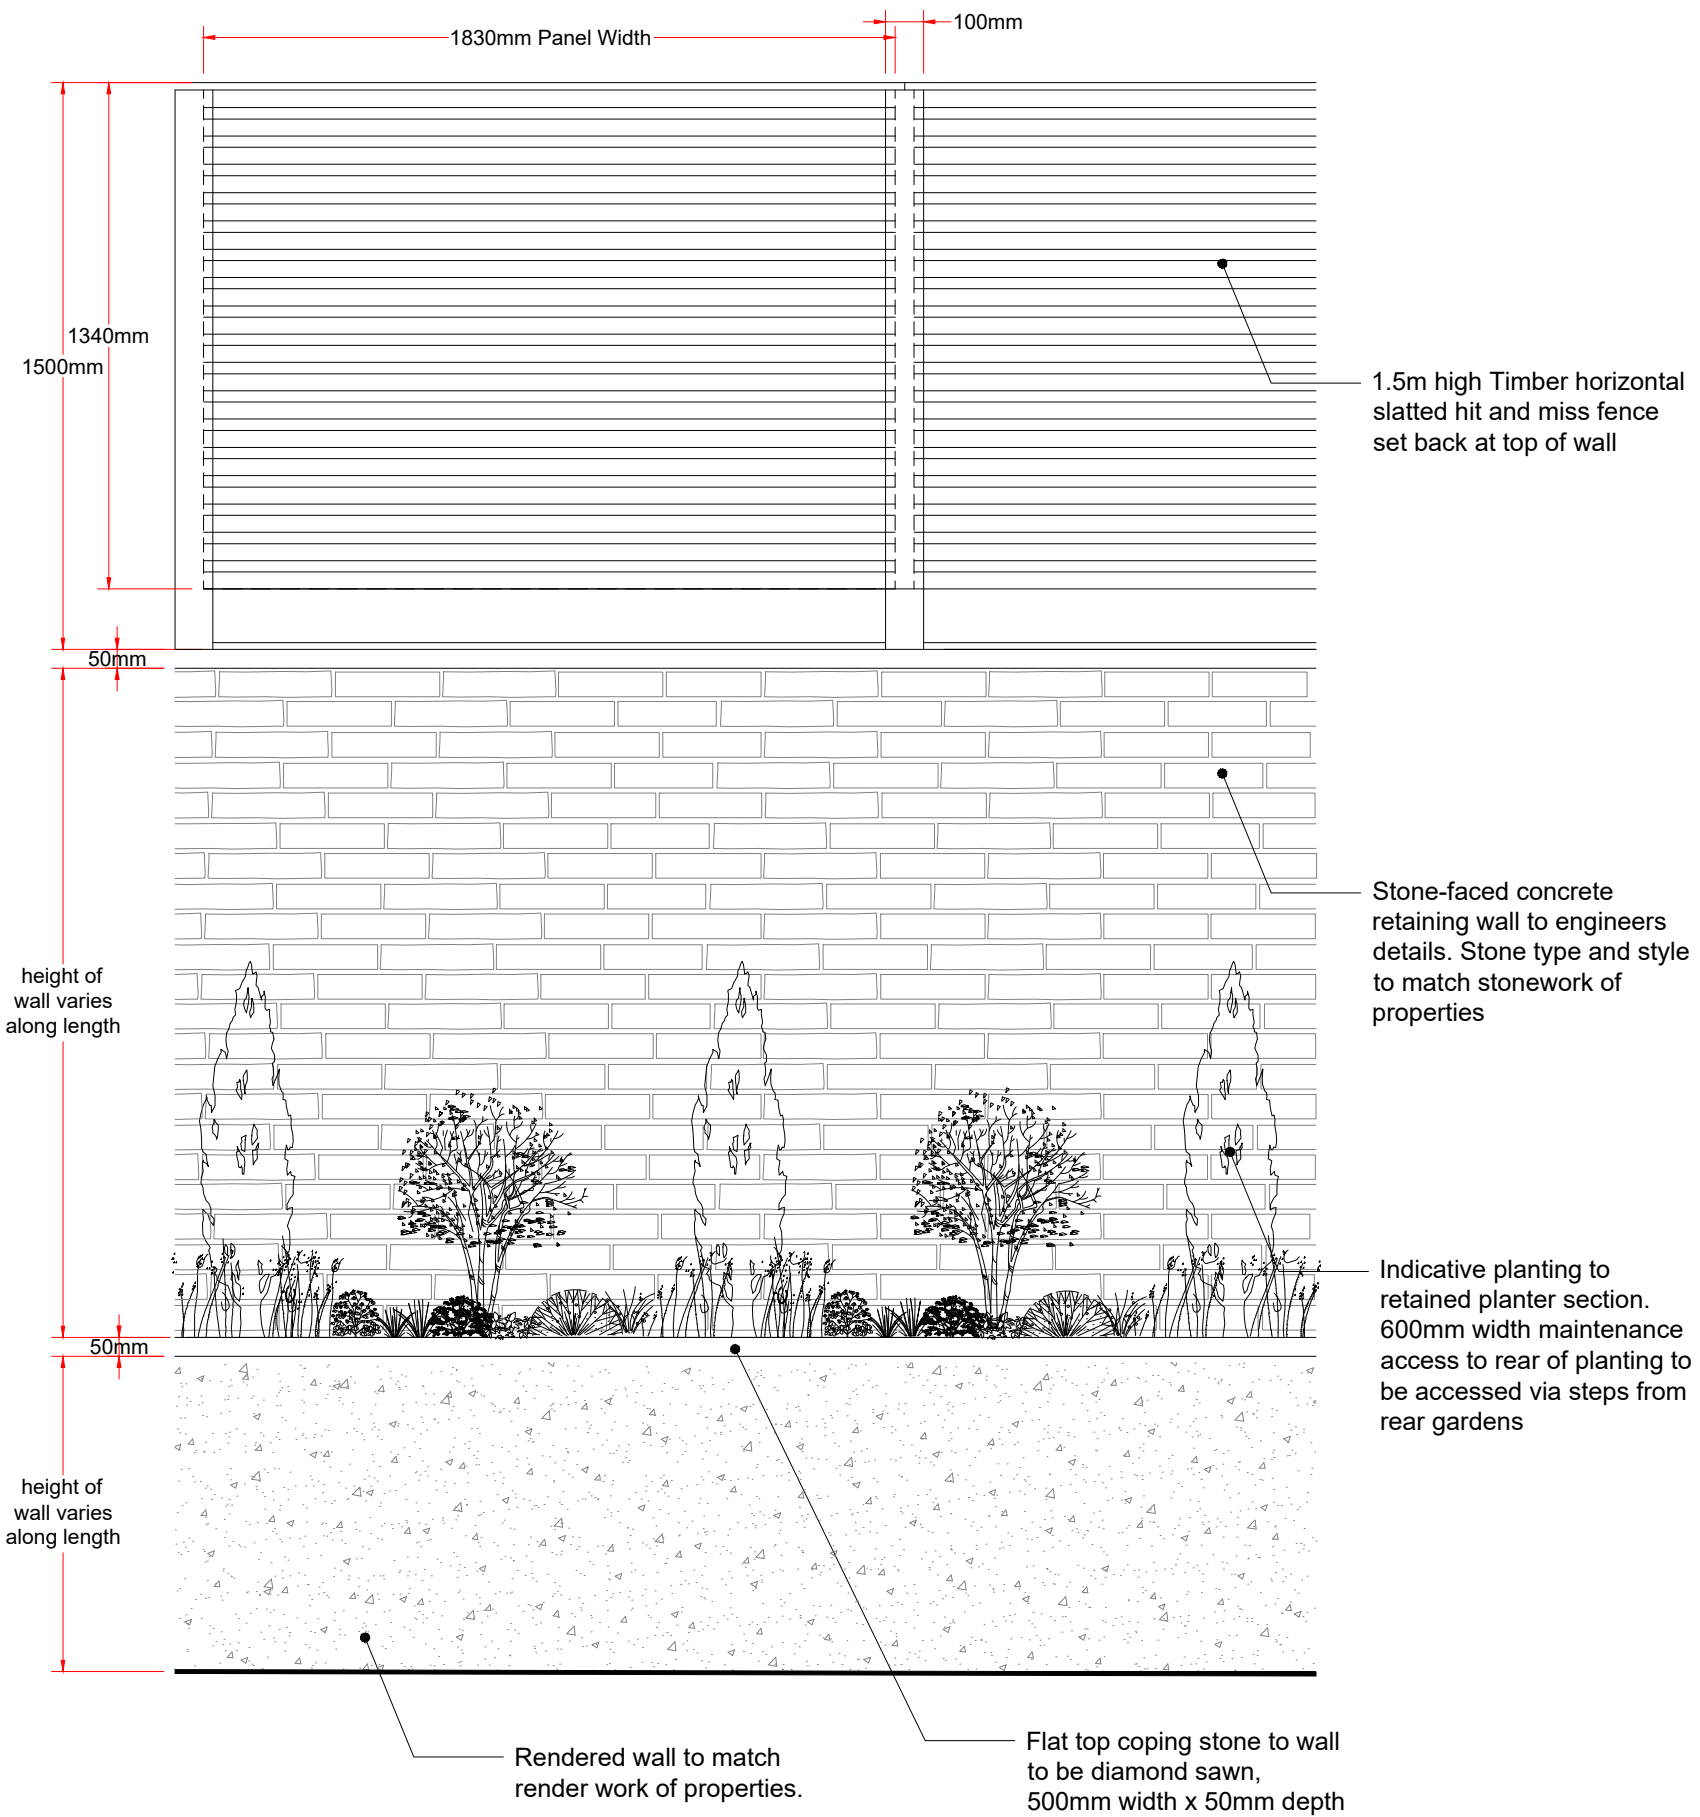


Example image showing retained planter wall with rendered finish, brick retaining wall and horizontal slatted fencing to top.

Boundary Type 7: Knee rail, 0.45m high

Section, Scale 1:20

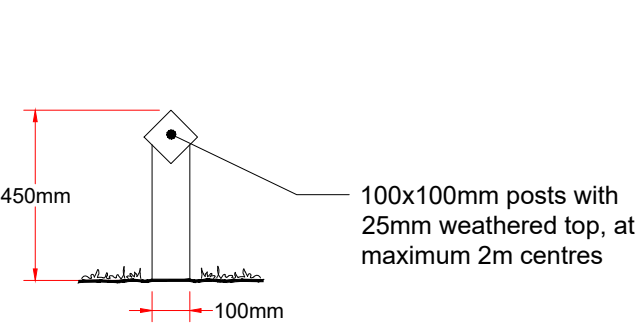


Elevation, Scale 1:20

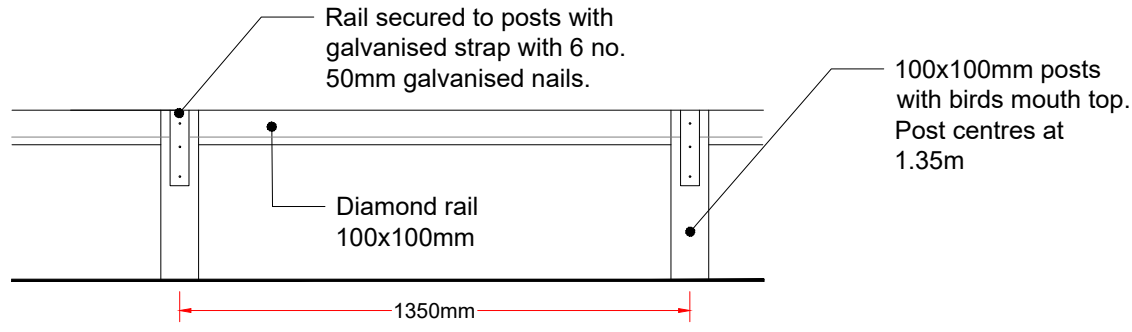

Boundary Type 8: Natural Stone Wall with vertical coping, 0.70m high

Section, Scale 1:20

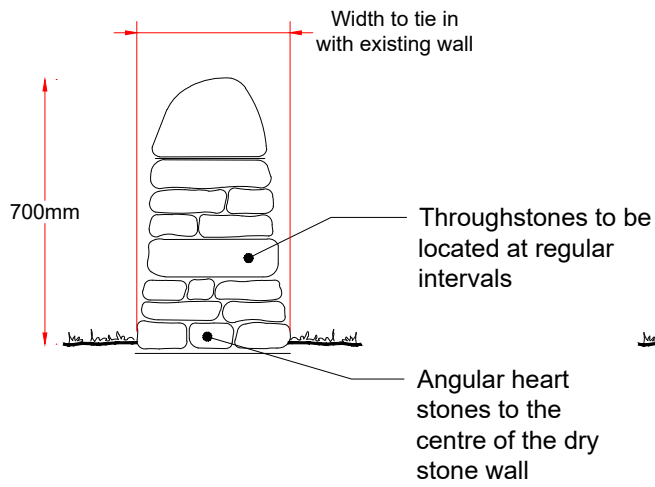

Elevation, Scale 1:20

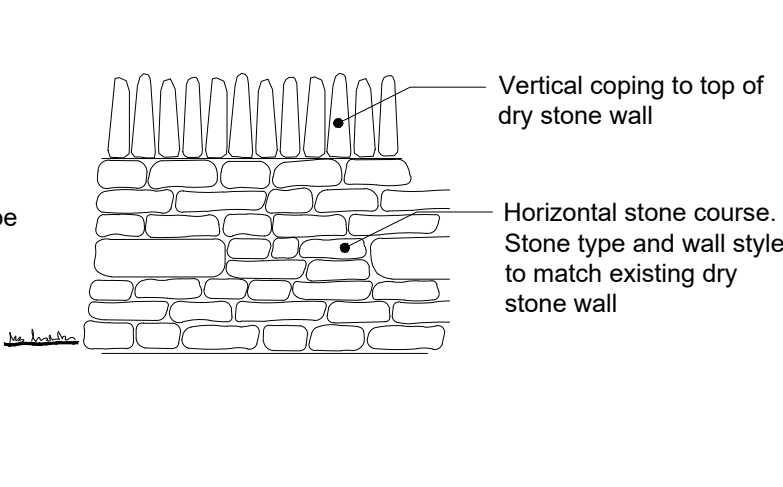


Image of the existing dry stone wall with vertical coping at the entrance to the site from Wildhouse Lane. The proposed wall is to match the vernacular of the existing wall.

A	Update to annotation on stone wall material	CAH	NKH	28/07/23
Rev	Description	Drawn	Approved	Date

THE ENVIRONMENT PARTNERSHIP

Genesis Centre, Birchwood Science Park, Warrington WA3 7BH
Tel 01925 844004 e-mail tep@tep.uk.com www.tep.uk.com

Project
Wildhouse Lane, Milnrow, Rochdale

Title
Boundary Elevations - Sheet 2 of 2

Drawing Number
7849.01.005A

Scale 1:20 @ A1	Date 20/04/2023	
Drawn KD	Checked LG	Approved CH