



All site dimensions shall be verified by the contractor on site prior to work commencing
Do not scale from this drawing
Only work to written dimensions
This drawing is the property of Northern Trust and copyright is reserved by them. The drawing is not to be copied or used without their prior written consent.
Notes

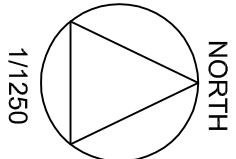

Boundary of Development phase 2
This Planning Application
Area= 5408 sq.m
Area= 1.33 Acre

Adjacent land owned by applicant

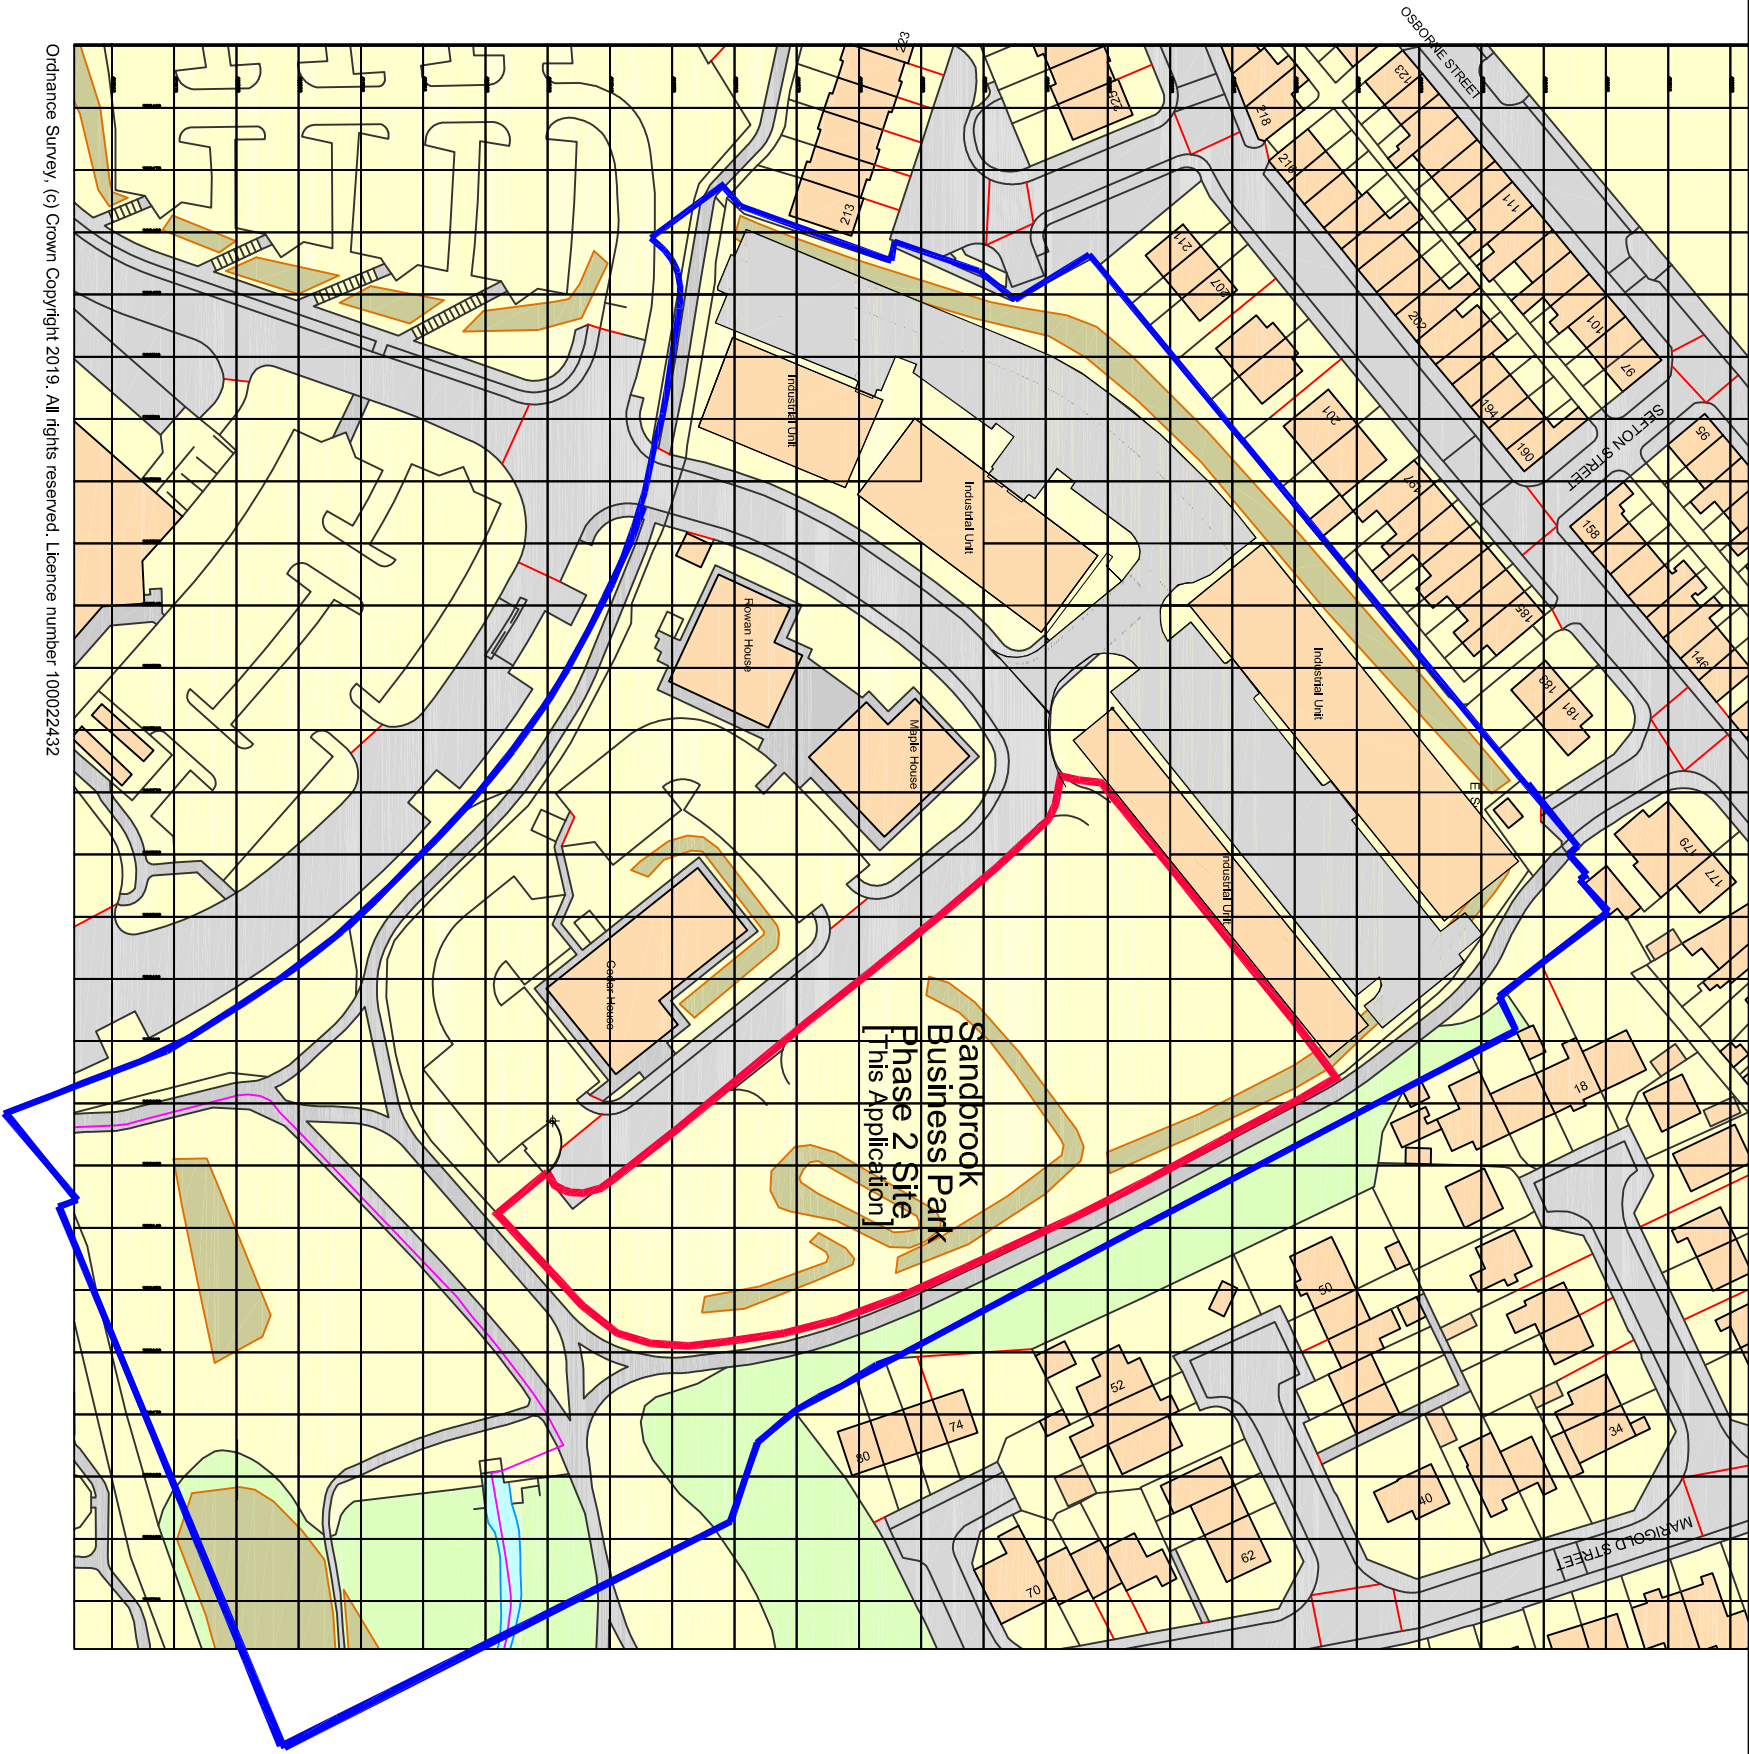

Ordnance Survey, (c) Crown Copyright 2019. All rights reserved. Licence number 100022432

Project

Sandbrook Park Phase 2,
Rochdale.
OL11 1RY

Drawing

LOCATION PLAN
Showing application boundary
[in red]
and adjacent land owned by
applicant [in blue]

Client

NORTHERN TRUST
INVESTMENT / DEVELOPMENT / REGENERATION

Drawn By	DE	Date	23.8.23
Checked By	DE	Date	23.8.23
Scale	1/1250 @A3		

Rev	Date	Details	By
-----	------	---------	----

Issued for:
PLANNING

Drawing No.	Rev.
WJ-204-001	