
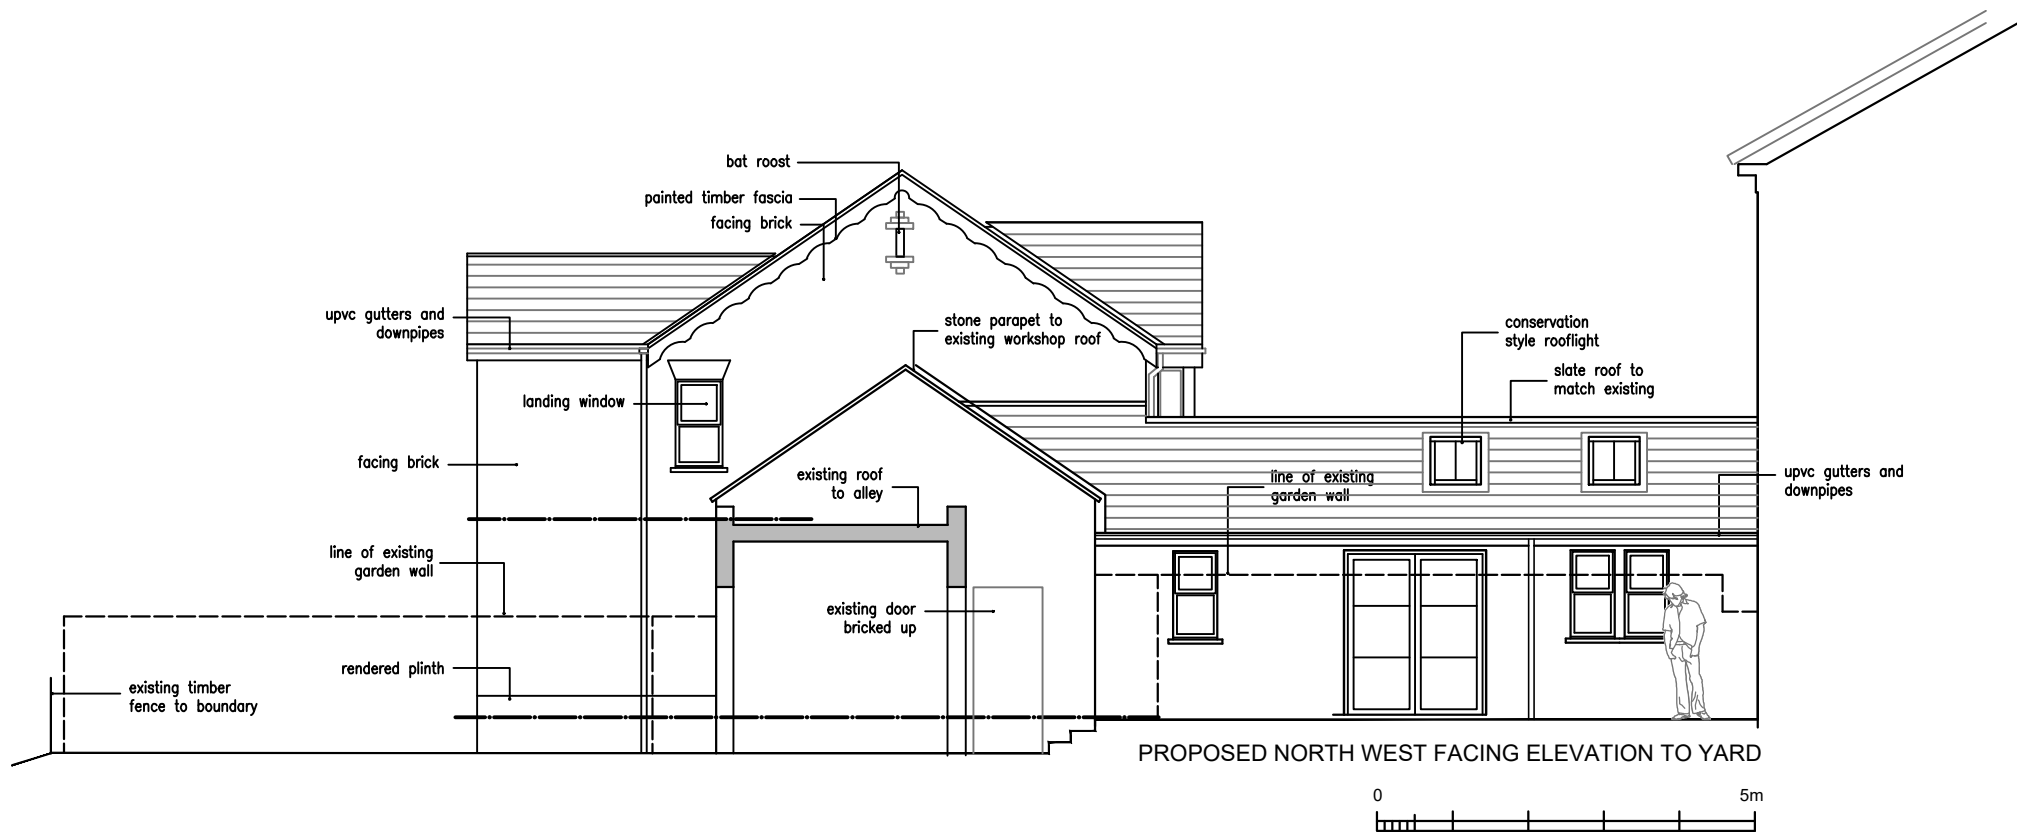


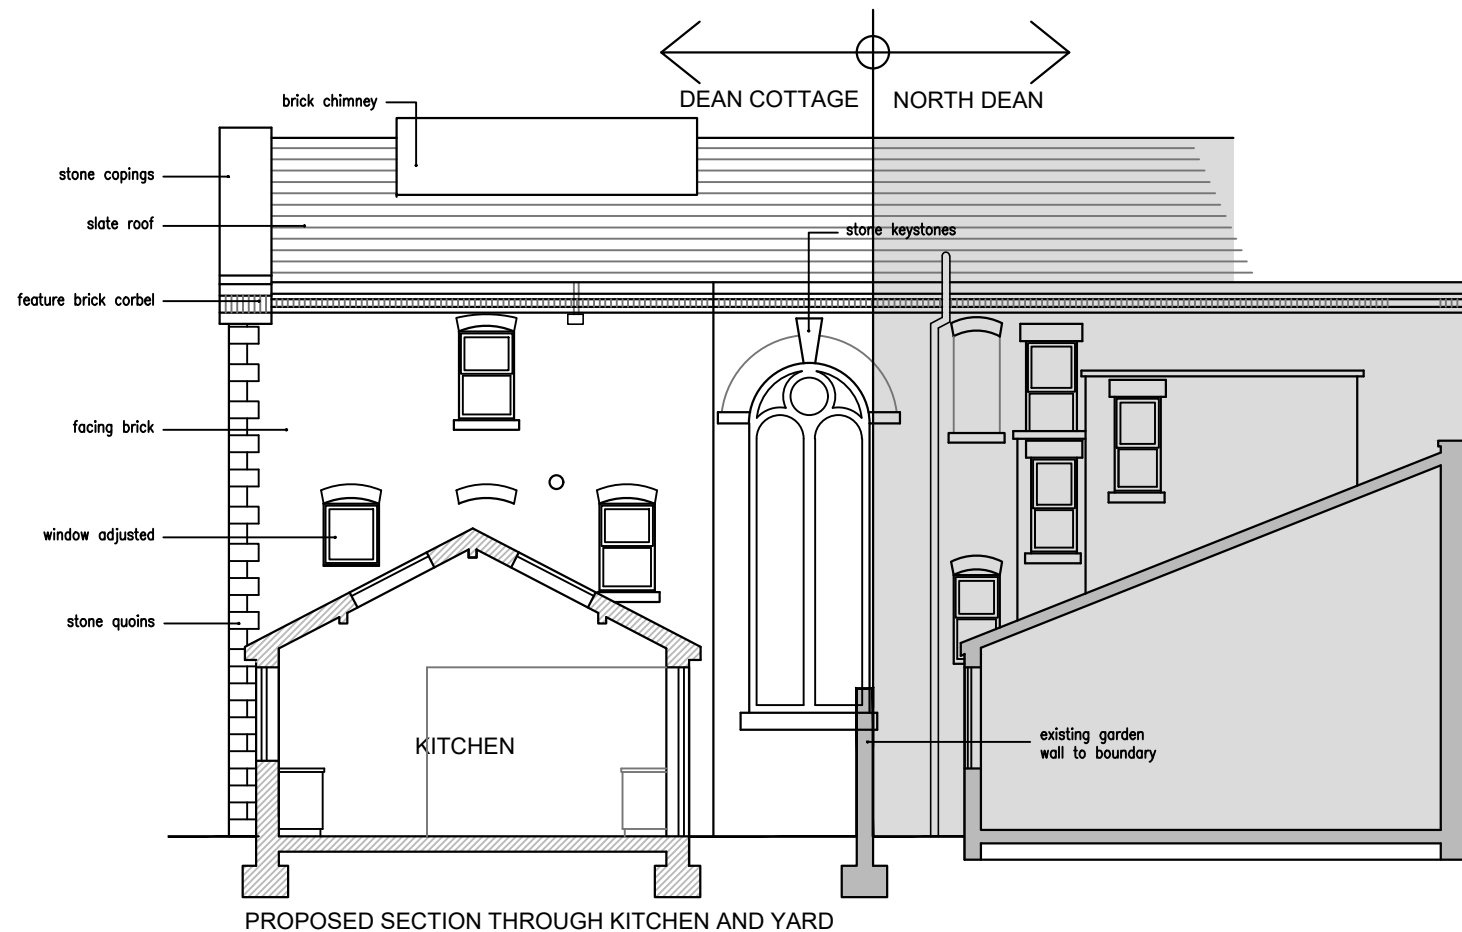

C DIFFERENTIATION WITH NORTH DEAN	14.06.24
B MINOR ADDITIONS TO ANNOTATION	31.05.24
A ROOFLIGHTS ADDED	22.05.24
revisions	
proposed elevations and sections dean cottage rochdale	
date: may 2024	scale 1:100 @a3
status: preliminary	dwg. d392/08 rev C
DO NOT SCALE - IF DIMENSIONS ARE NOT GIVEN PLEASE ASK	