




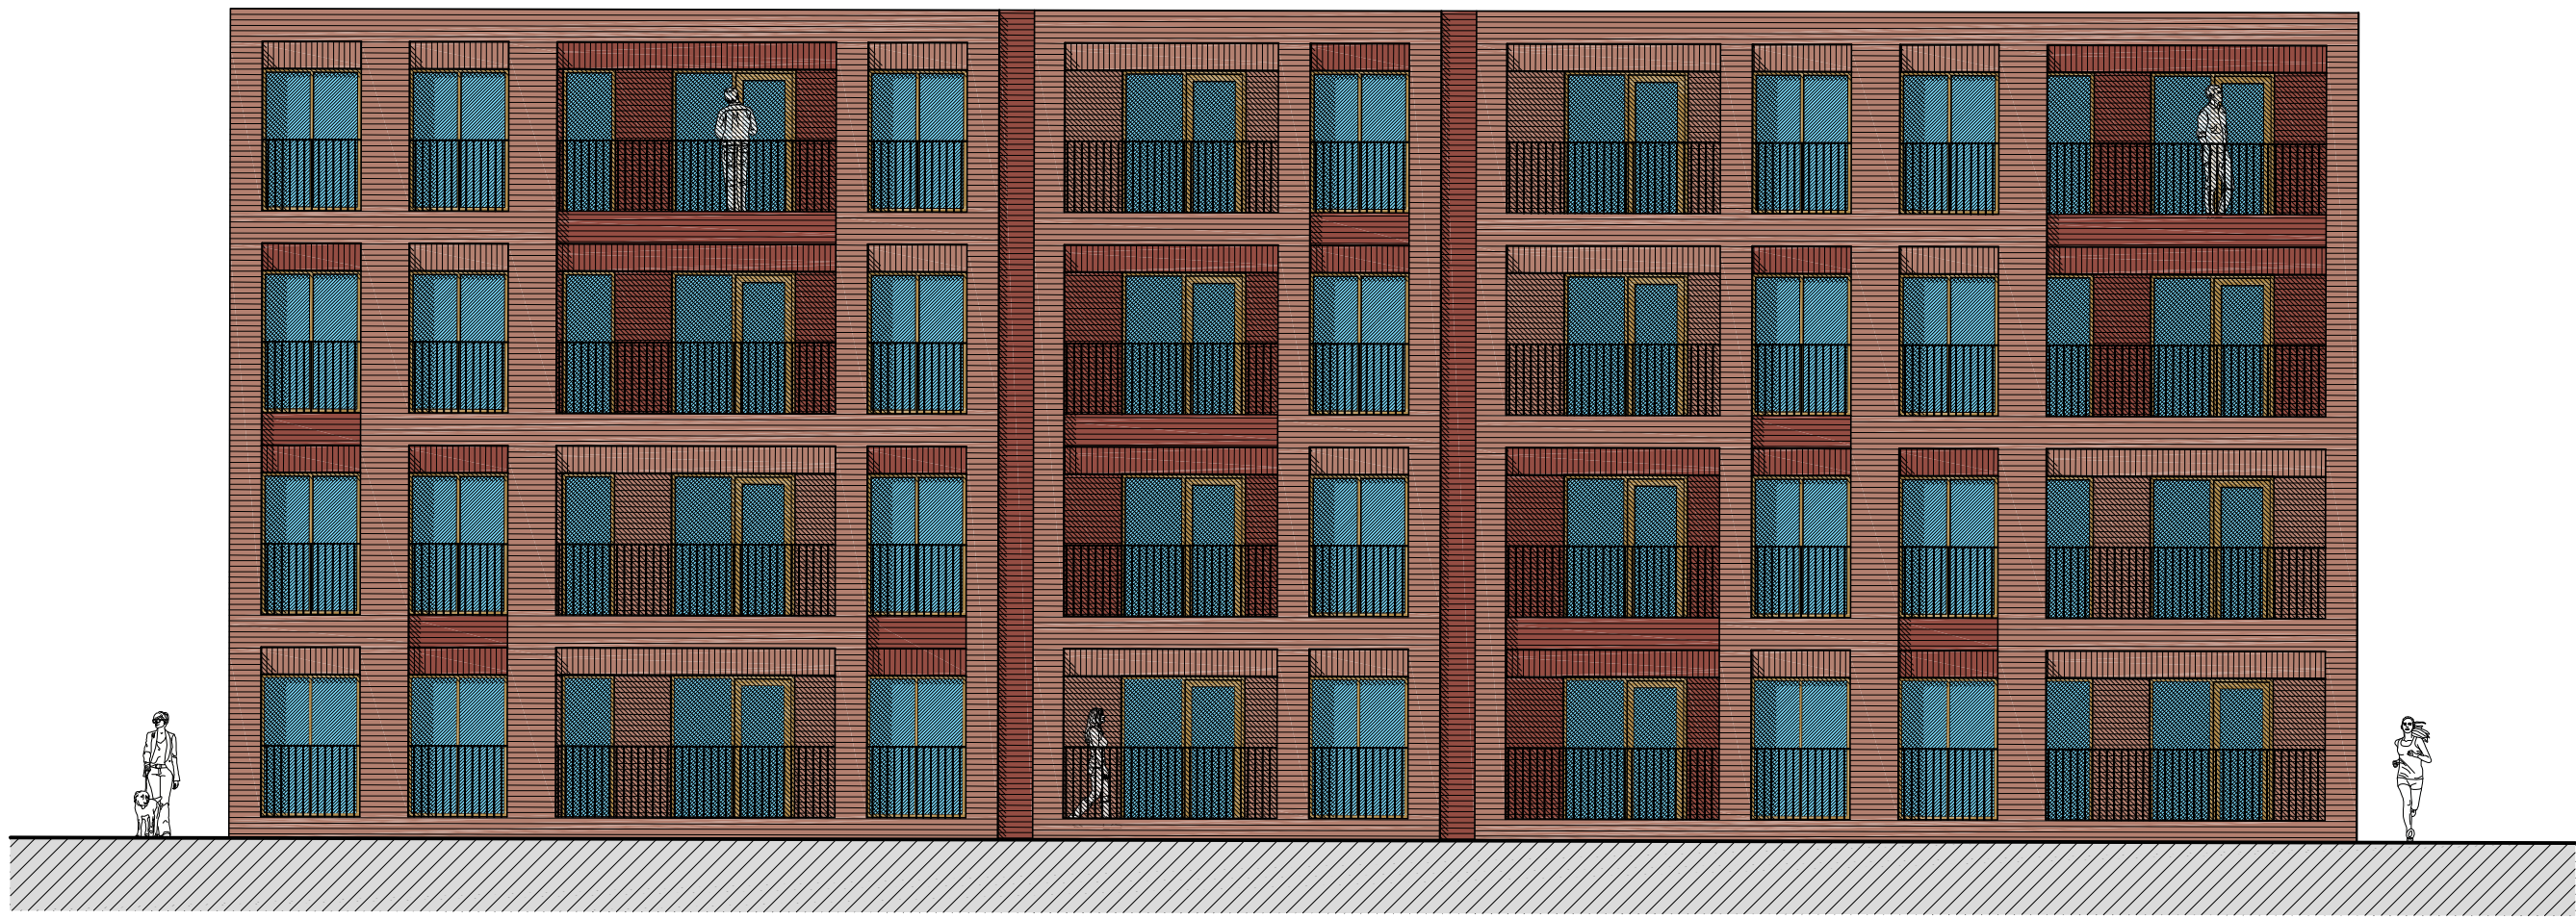

Proposed Earl Street Elevation 1:100

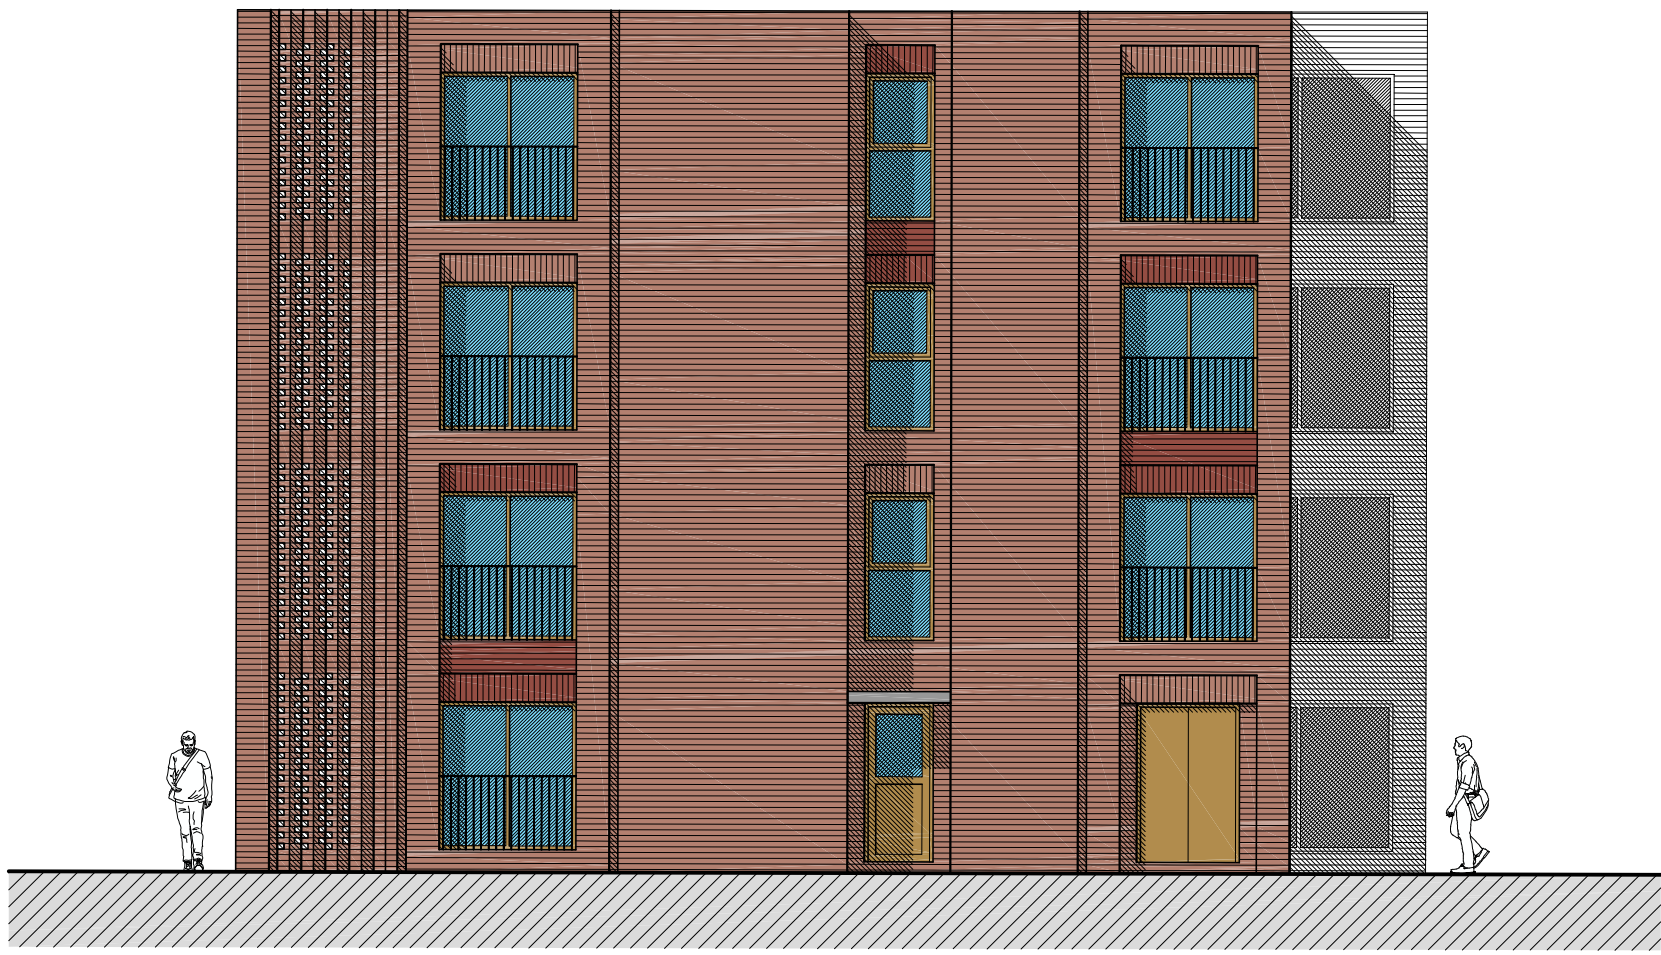

Proposed Taylor Street Elevation 1:100

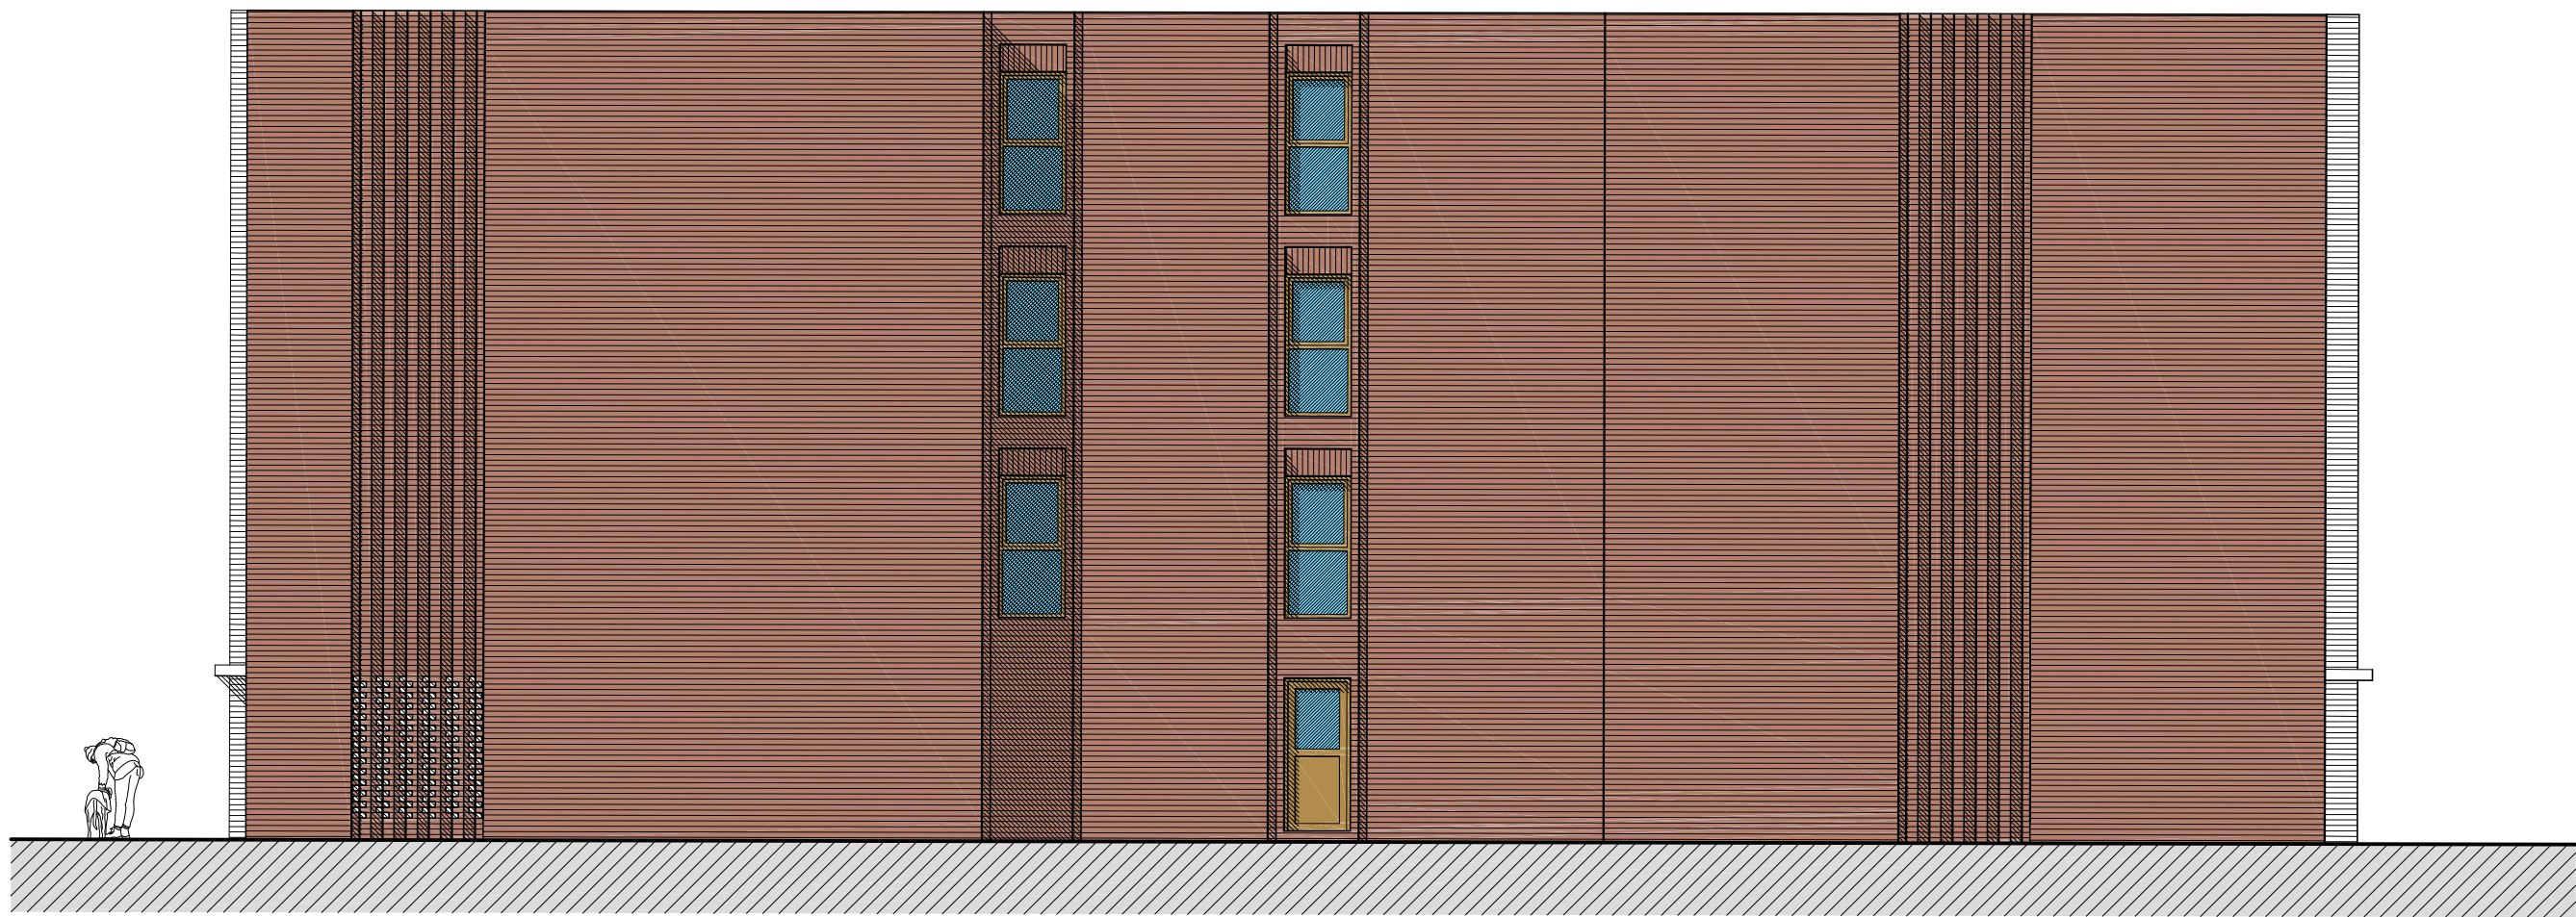

Proposed Rear Elevation 1:100



Proposed Bethel Street Elevation 1:100