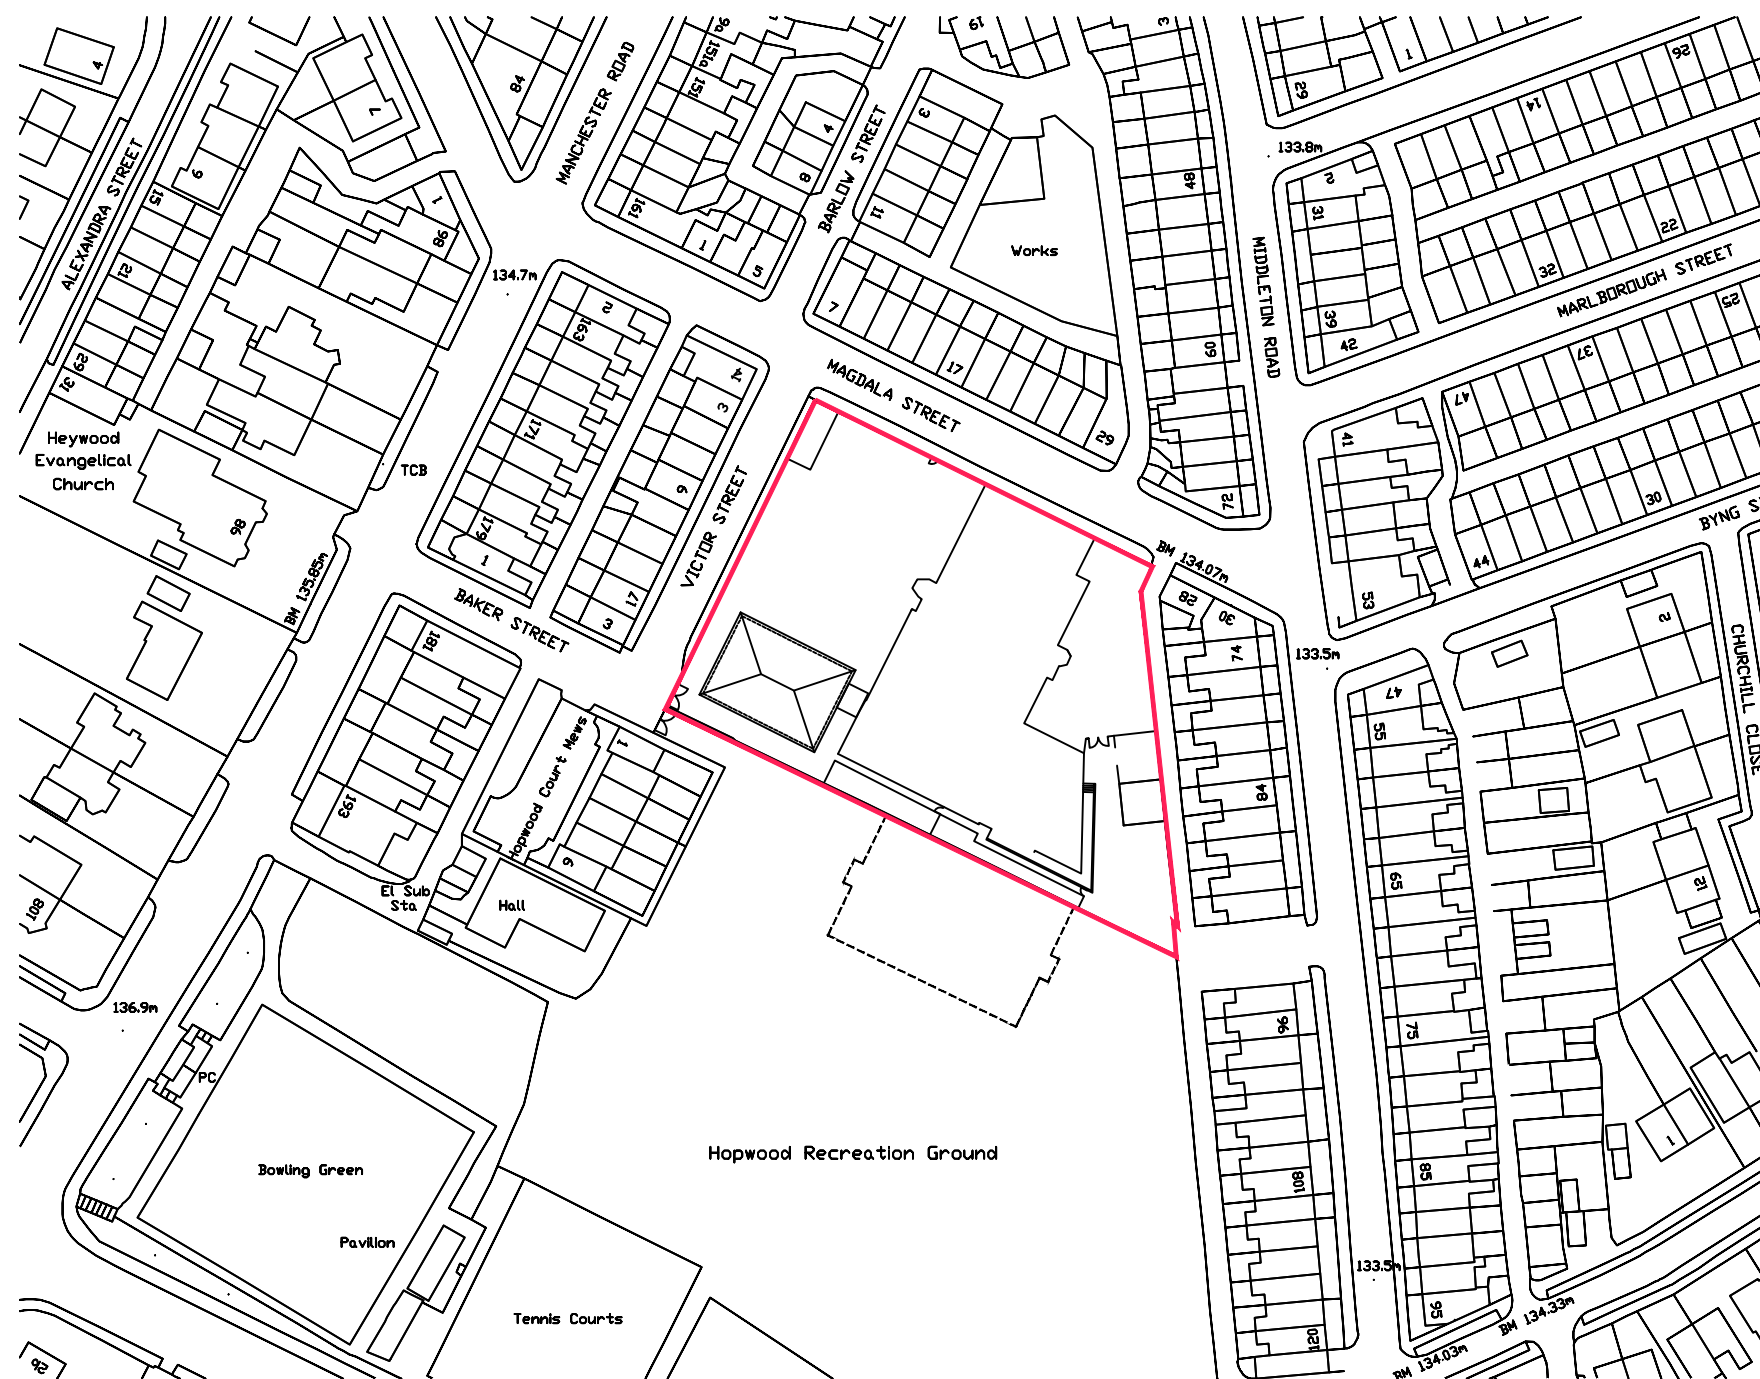


Hopwood CP School
Proposed Entrance Lobby
Magdala Street
Hopwood
Heywood

Location Plan

work to figured dimensions

© CJ Partnership owns the copyright of this design / drawing which must not be reproduced in whole or in part without the written permission of CJ Partnership

contract no

3532

drawn by
PDC

drawing no

06

date
February 2019

revision

scale @ A3
1:1250

planning

Revisions:
A.

Blue Pit Mill Queensway
Castleton Rochdale OL11 2PG
+44 (0)1706 631347
info@cjpartnership.com
www.cjpartnership.com

CJPARTNERSHIP
ENVIRONMENTAL ARCHITECTS

