


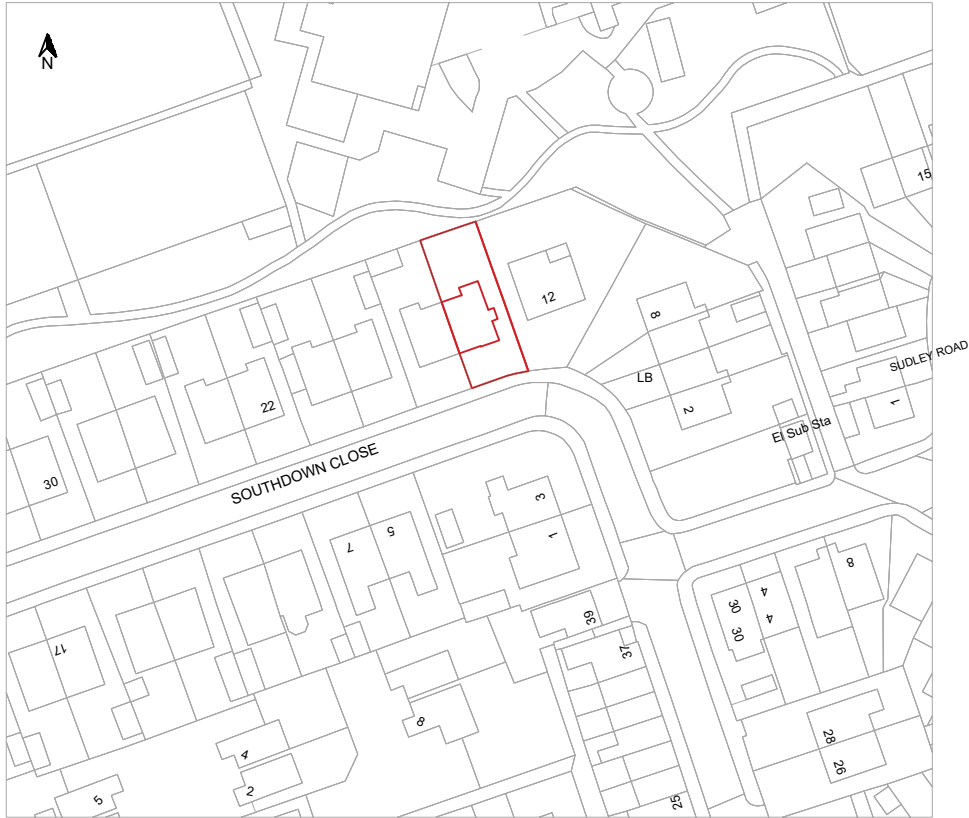

LOCATION PLAN 1:1250 @ A4



REV	AMENDMENTS	DATE
-----	------------	------


CASTLEMERE
DESIGN & BUILD PARTNERSHIP LTD
CCC - Tweedale Street, Rochdale OL111HH
T: 01706 645200 - M: 07714 755910
www.castlemere.org.uk -- Email: cdbp@castlemere.org.uk

CLIENT
Mr Zishan Khan
14 Southdown Close
Rochdale OL11 4PP

PROJECT
Single storey rear extension &
dormer conversion to create
additional living space

TITLE
Location Plan

DRAWN BY: SM	CHECKED BY: HA
DATE: 03/01/2023	SCALE: 1:1250 @ A4
PURPOSE OF ISSUE: N/A	DRAWING NO: CDBP/01095/PP

THIS DRAWING IS COPYRIGHT & SHALL NOT BE REPRODUCED WITHOUT PERMISSION