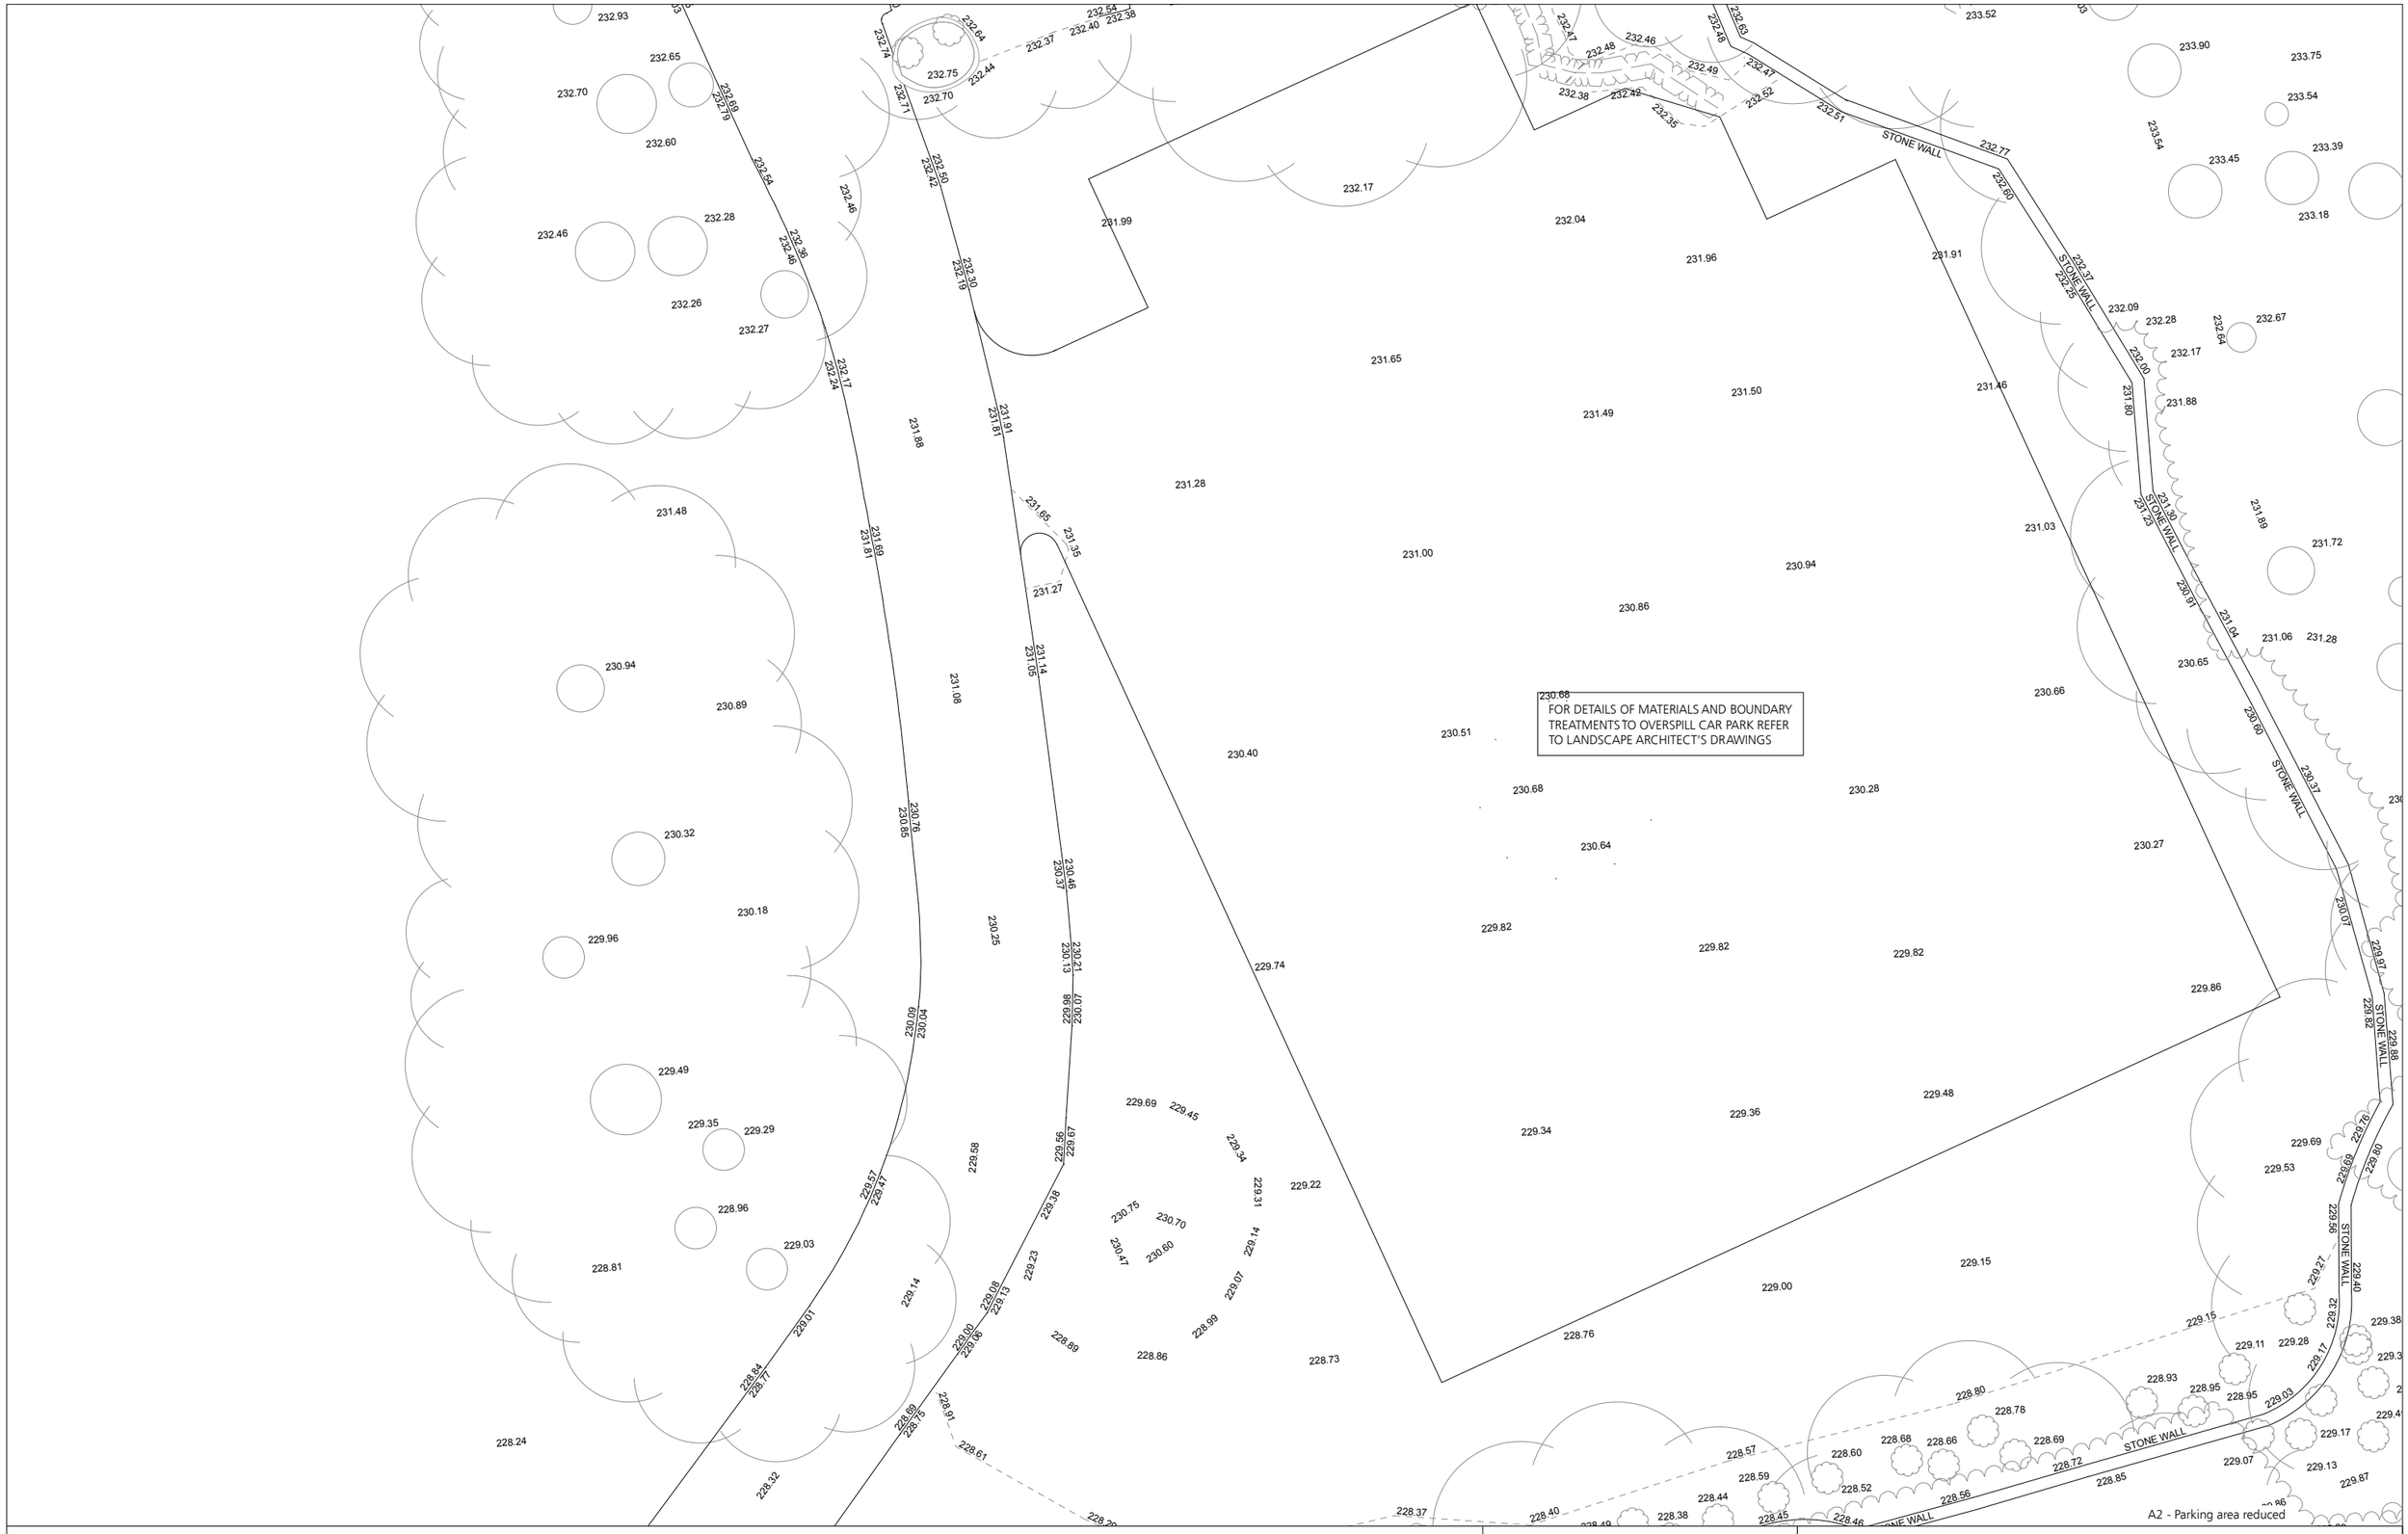


A2 - Parking area reduced

Jonathan Davidson Architects
Architecture & Industrial Design
47 Hilton Street
MANCHESTER
M1 2EF
t: 0161 711 0835
e: inbox@jdavidsonarchitects.com
w: www.jdavidsonarchitects.com

Client	Elle R Leisure
Project	**Proposed Albert's Restaurant Edenfield Rd, Norden**
Scale	1:100 @ A1 / 1:200 @ A3
Date	Dec 2022
Document	**Planning Drawing Proposed Overspill Car Park Levels**
Status	For information

Doc Ref				
	366	PD	5003	A2