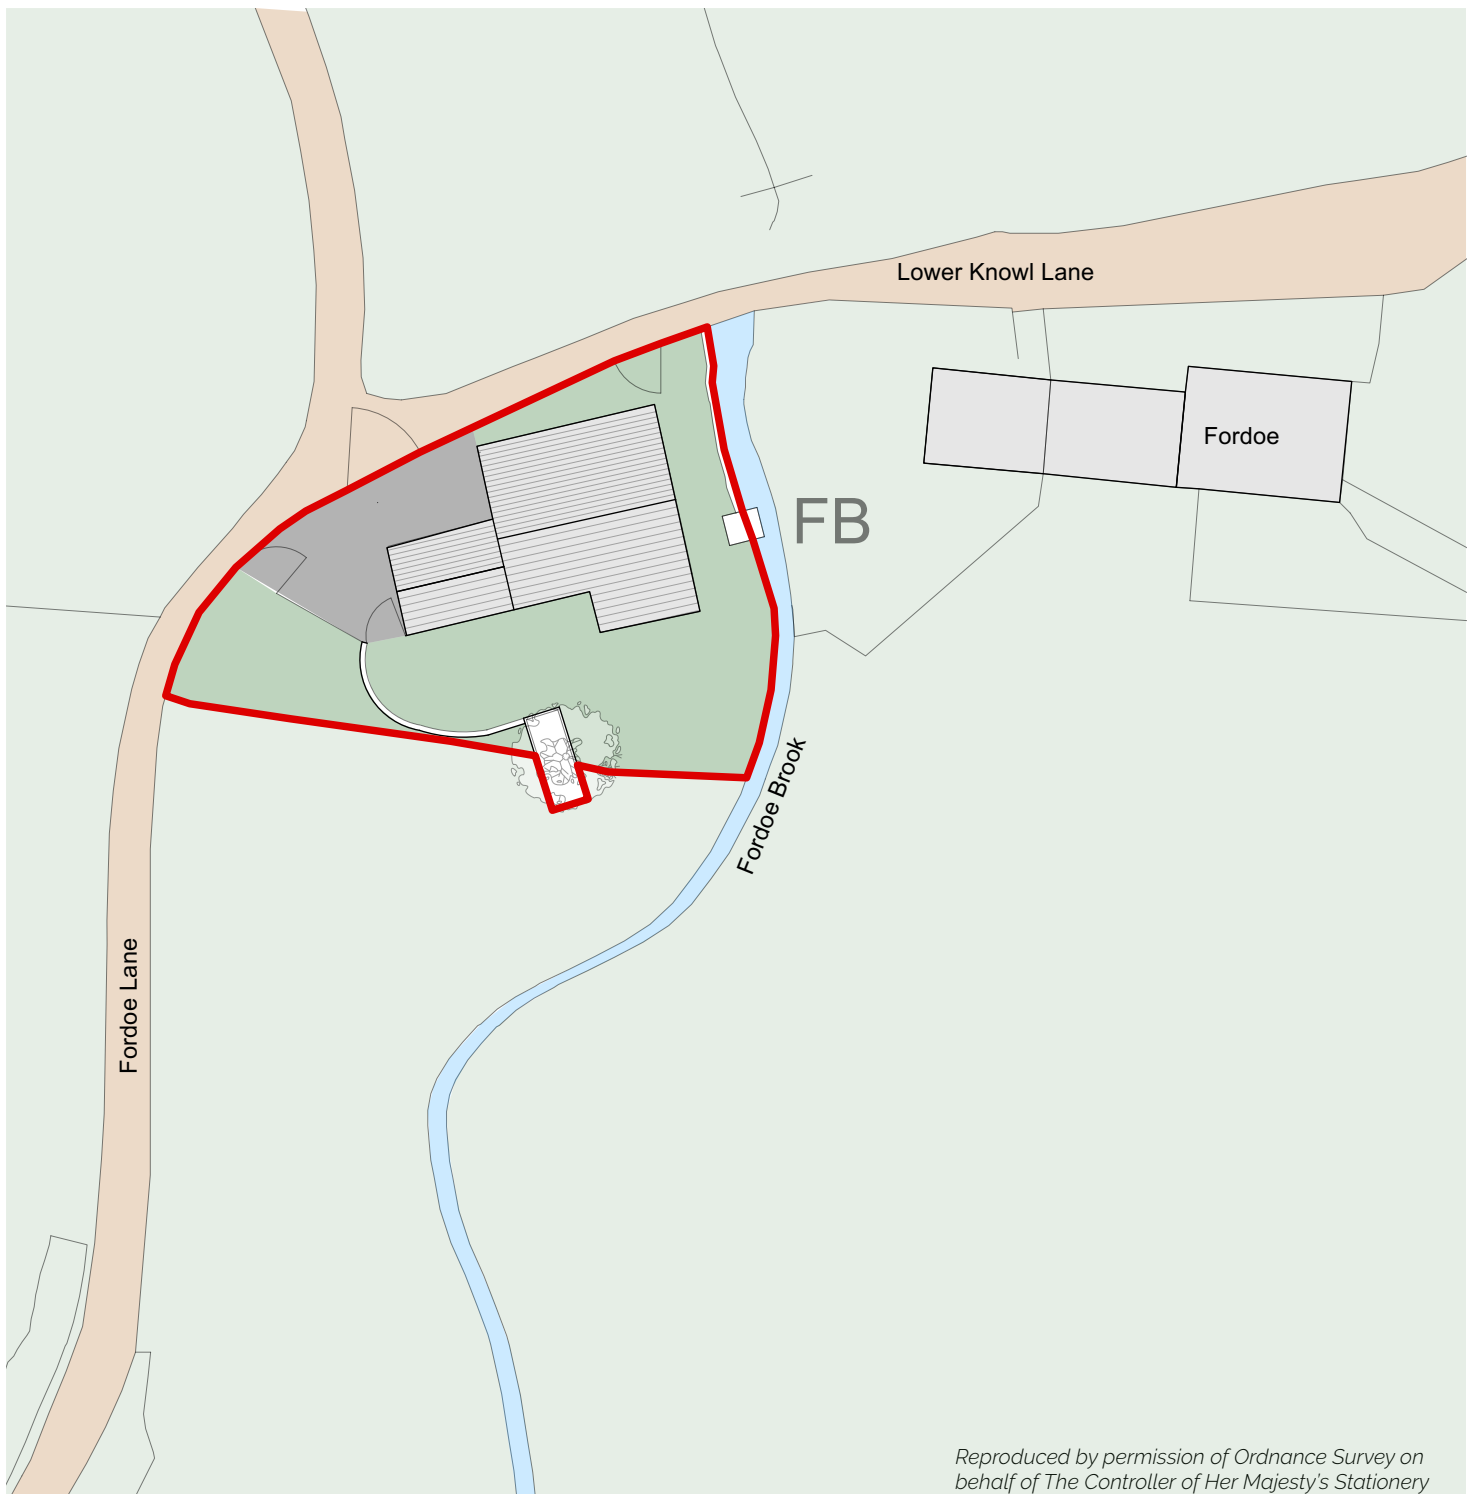


Revision

Project

Barn Conversion- Class Q

Address

**Redwells Barn,
Fordoe Lane,
Rochdale, OL12 7TL**

Client

Mr A. Crossley

Drawing


Location Plan- Existing

Reproduced by permission of Ordnance Survey on behalf of The Controller of Her Majesty's Stationery Office.

© Crown Copyright. All rights reserved.

Licence number AR 169552

**Survey Drawing
Not for Construction**

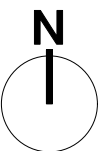

storaharchitecture

Chartered Architects
RIBA Chartered Practice

www.storah.com

mail@storah.com

01706 813214

Scale

Sheet Size

Date

Drawn

1:500

ISO A4

21/09/2023

MB

Drawing Number

Revision

22-051 - 001

© Storah Architecture Ltd.