


general notes:
do not scale the drawing.
all dimensions to be checked on site prior to commencement of work and any discrepancy shall be immediately reported and resolved prior to work commencing
this drawing is to be read in conjunction with all relevant drawings and specifications relating to the job whether or not indicated on the drawing.
copyright reserved to mcr associates ltd. and this drawing may not be used or reproduced without prior written consent.



LEGEND

- | | |
|---|--------------------------------------|
|  | Master Title Boundary |
|  | Title Boundary |
|  | Shared Driveway |
|  | Man/Co Area |
|  | Areas to be adopted by local council |
|  | Easement |

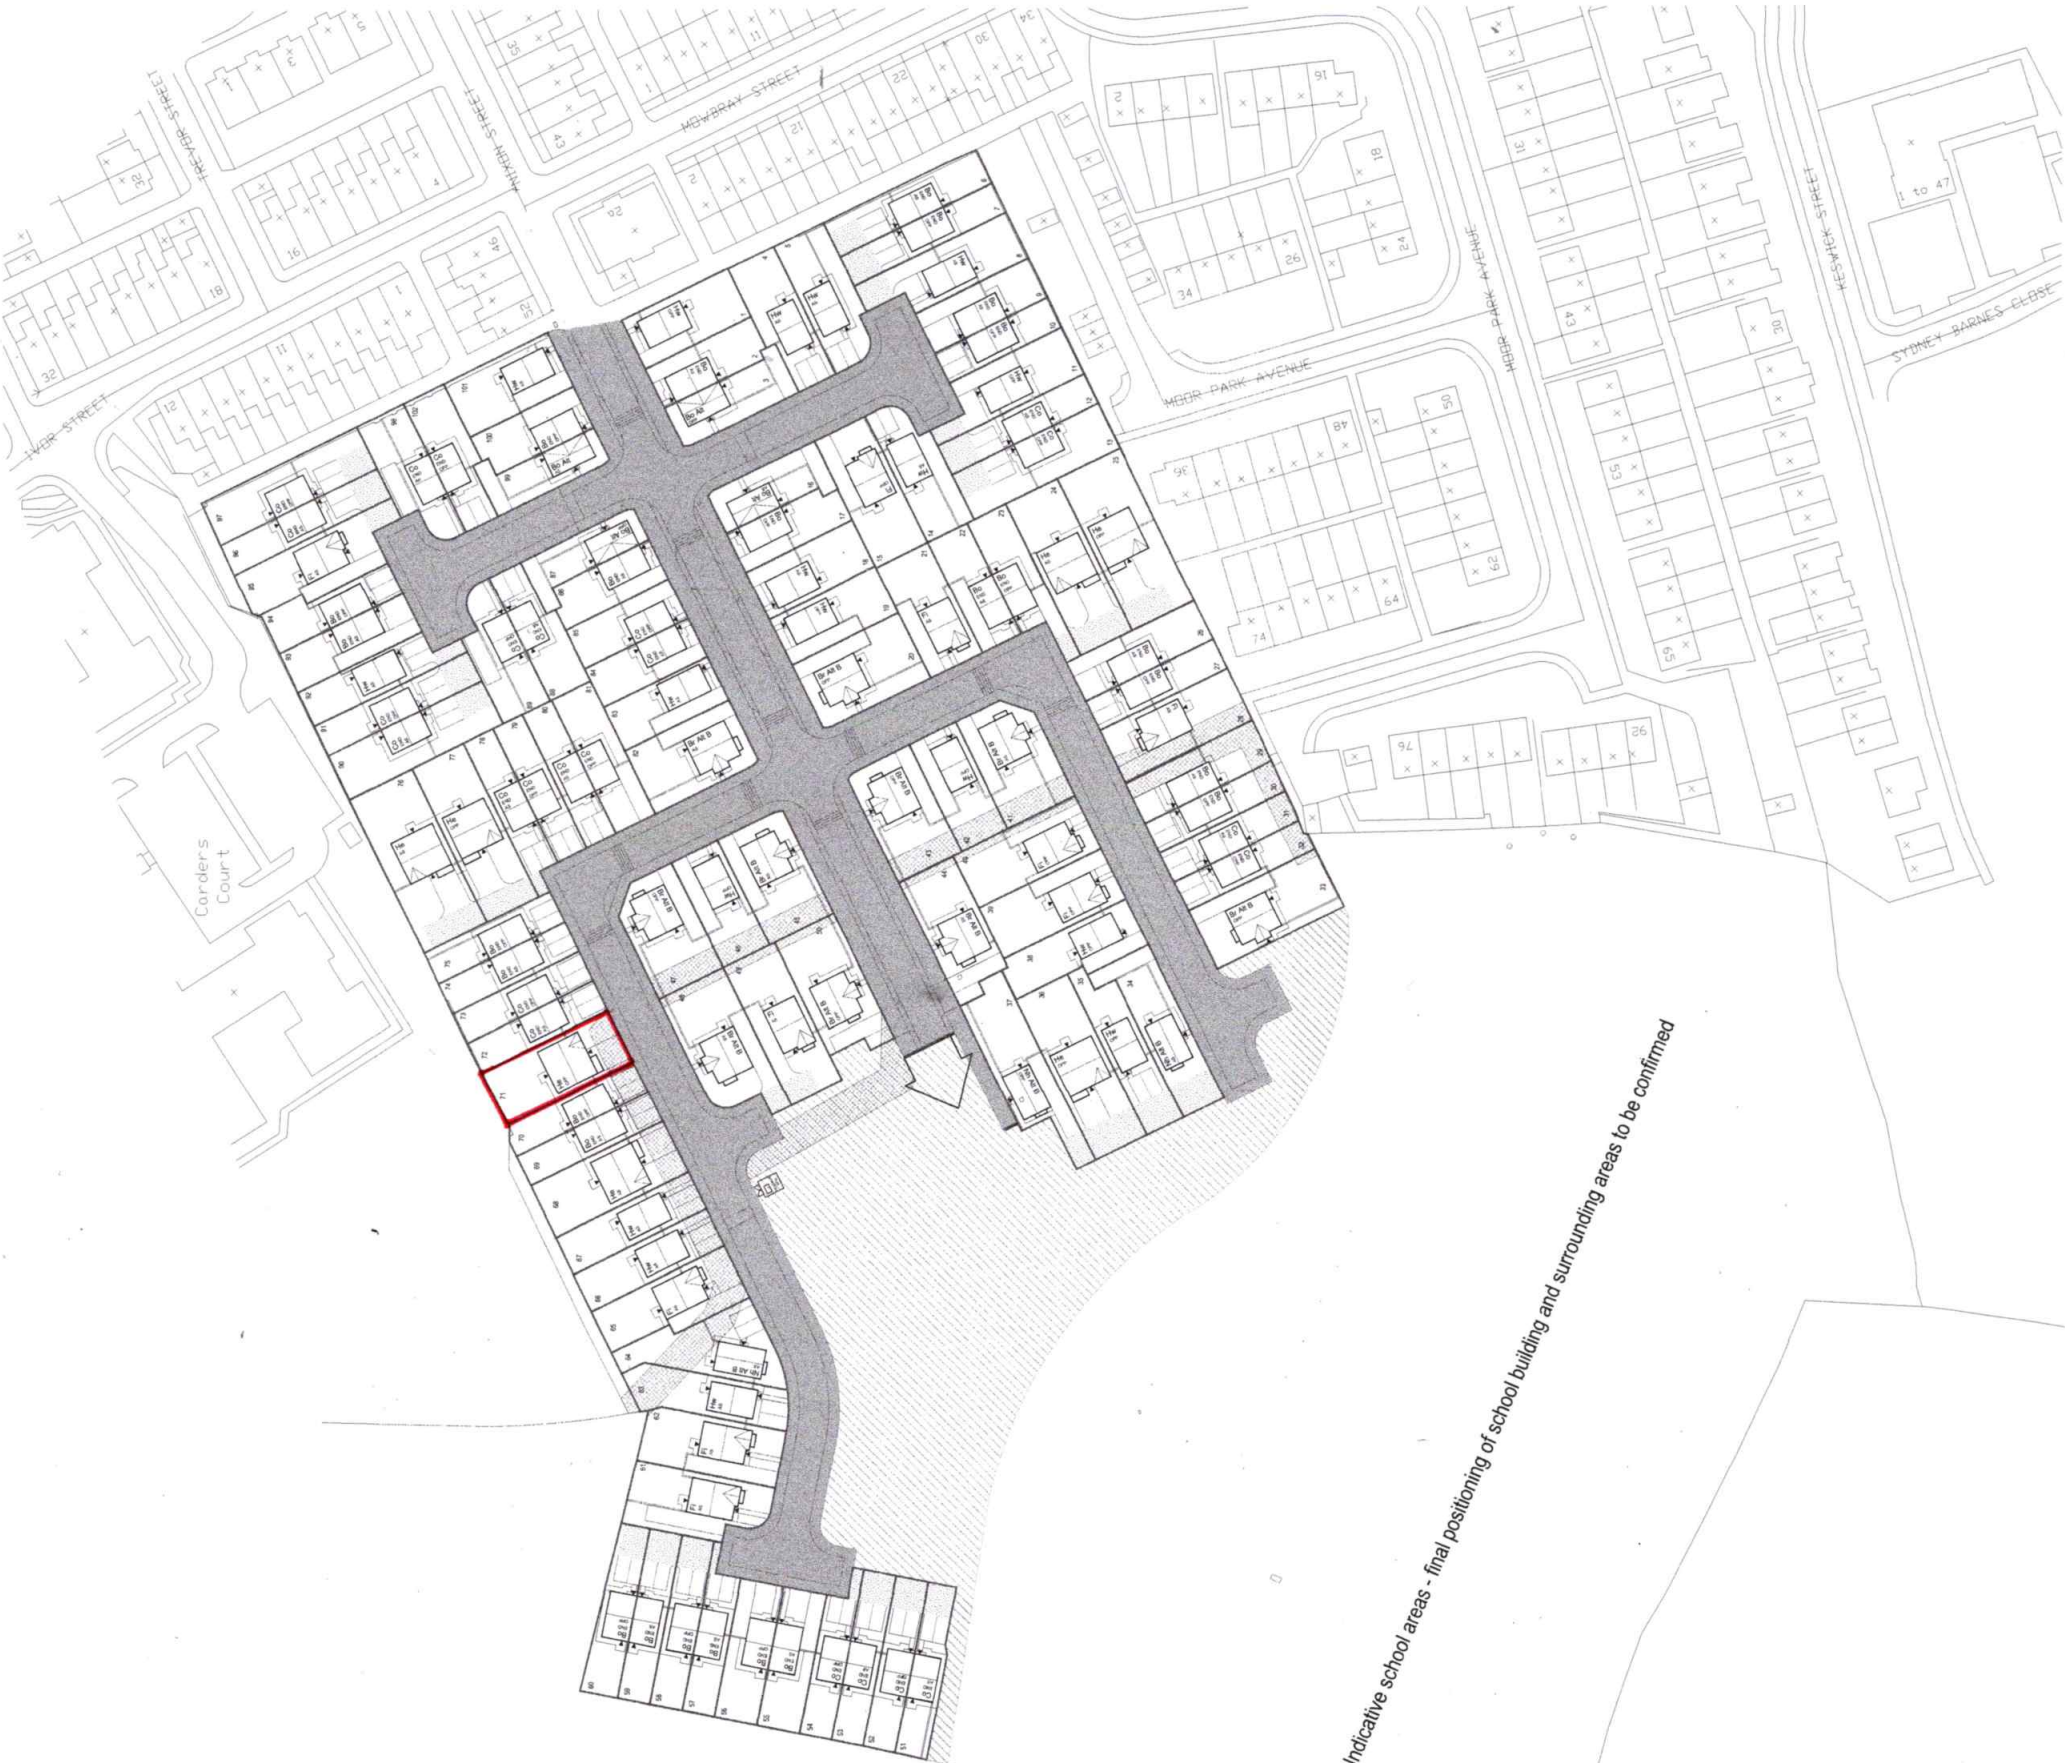

Indicative school areas - final positioning of school building and surrounding areas to be confirmed

