

Crown copyright and database rights (2024) OS (100063368)



Title
Site Location Plan

Address
744 Halifax Road, Rochdale, OL16 2SQ


Client

Job No.	Issued
19772	31/10/24


Scale
1:1250 @ A3

Key
1. Site Boundary

All information is to be checked on site for accuracy and fit. Only drawings with WD status with the most recent revision are to be used for construction.

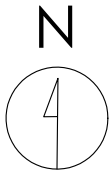

Crown copyright and database rights (2024) OS (100063368)

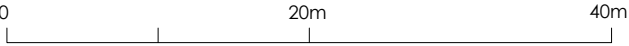

Title
Existing Site Plan

Address
744 Halifax Road, Rochdale, OL16
2SQ


Client

Job No. 19772
Issued 31/10/24


Scale
1:500 @ A3

- Key**
- 1. Site Boundary
 - 2. Existing Advertising Panel to be Removed

All information is to be checked on site for accuracy and fit. Only drawings with WD status with the most recent revision are to be used for construction.

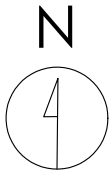

Crown copyright and database rights (2024) OS (100063368)

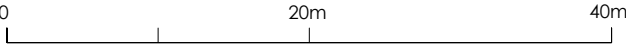

Title
Proposed Site Plan

Address
744 Halifax Road, Rochdale, OL16
2SQ

Client

Job No.
19772

Issued
31/10/24

Scale
1:500 @ A3

Key


1.	Site Boundary
2.	Proposed Digital Display

All information is to be checked on site for accuracy and fit. Only drawings with WD status with the most recent revision are to be used for construction.

Existing




Front

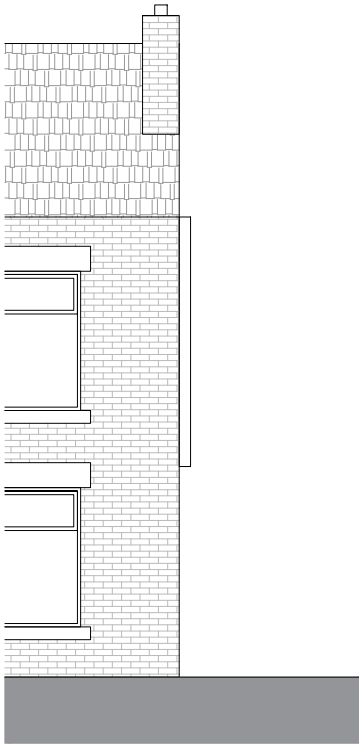


Side


Proposed

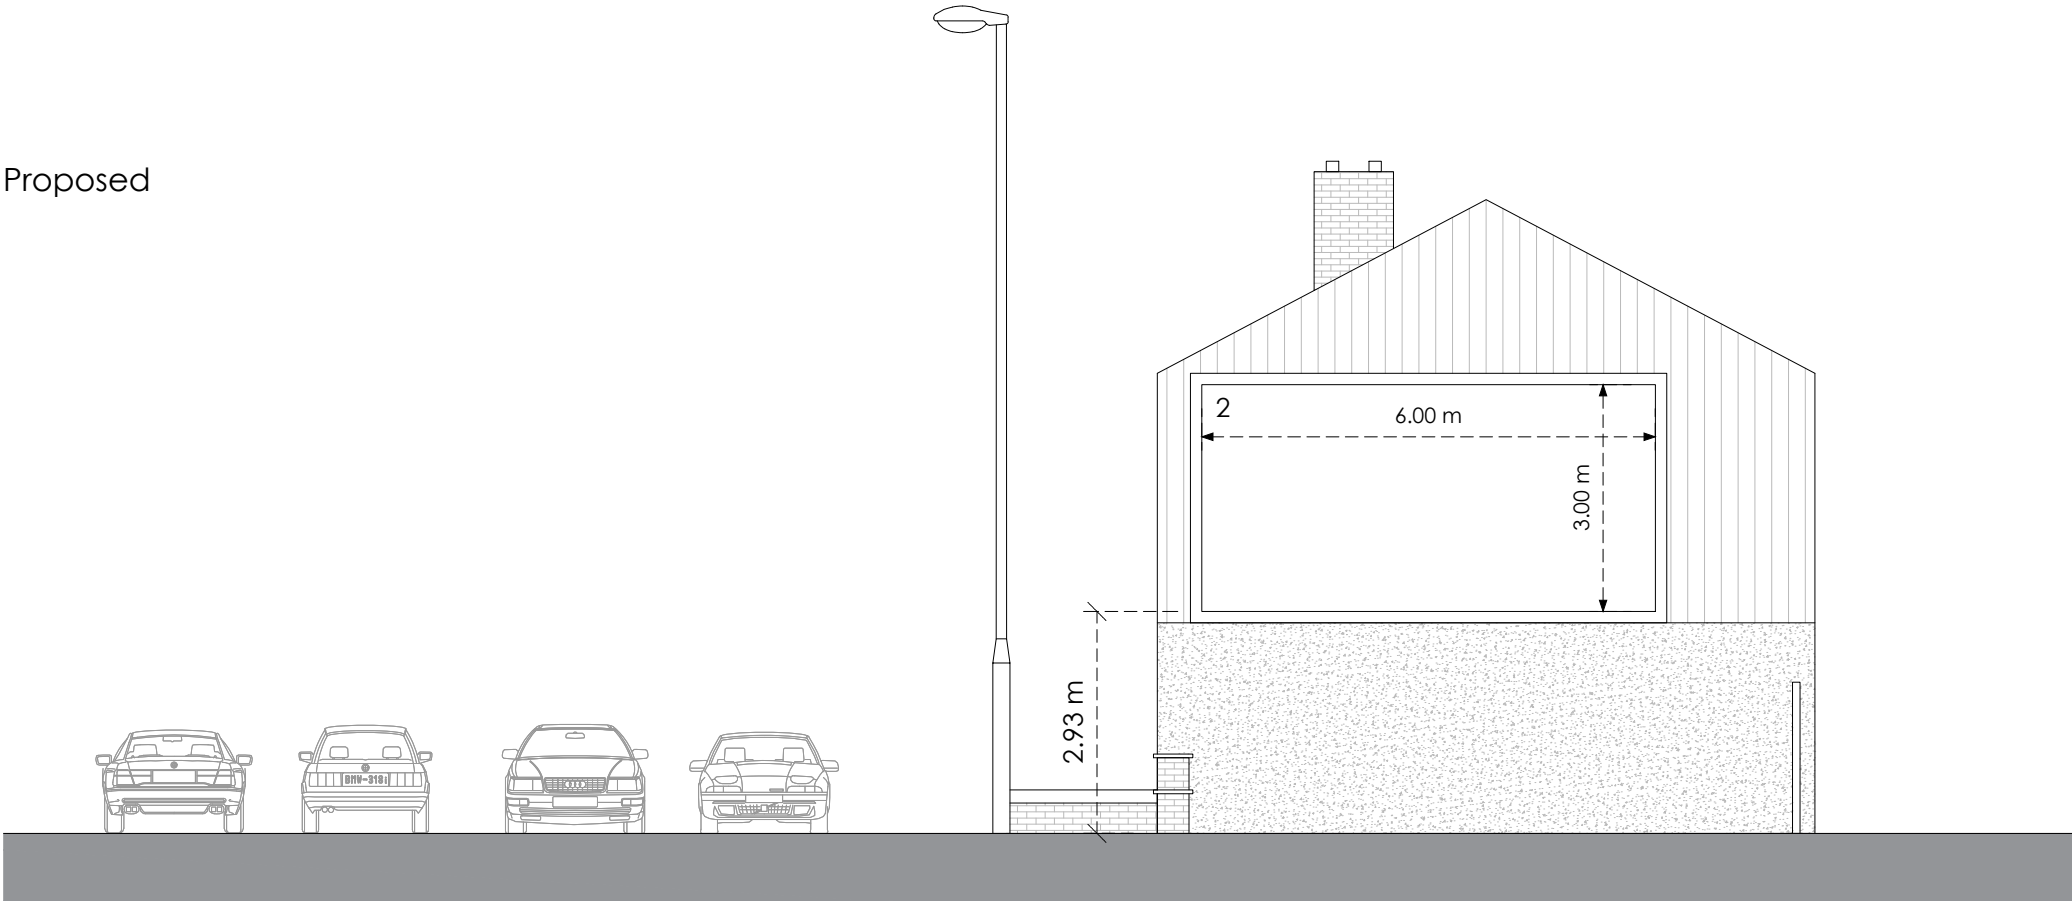

Front

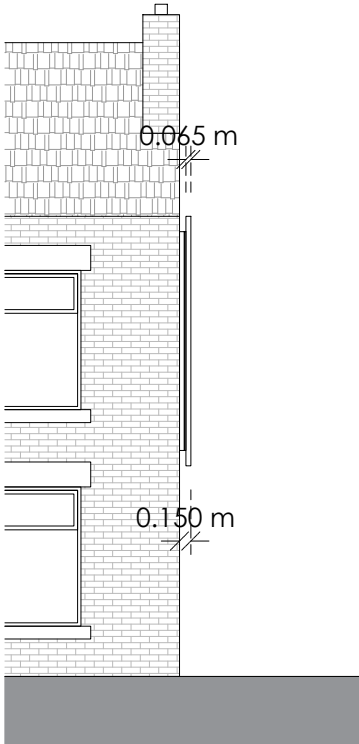

Side

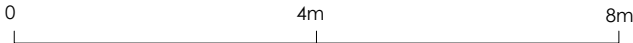

Title
Existing and Proposed Elevations

Address
744 Halifax Road, Rochdale, OL16 2SQ

Client

Job No. 19772
Issued 31/10/24

Scale
1:100 @ A3

- Key**
- 1. Existing Advertising Panel to be Removed
 - 2. Proposed Digital Display

All information is to be checked on site for accuracy and fit. Only drawings with WD status with the most recent revision are to be used for construction.