

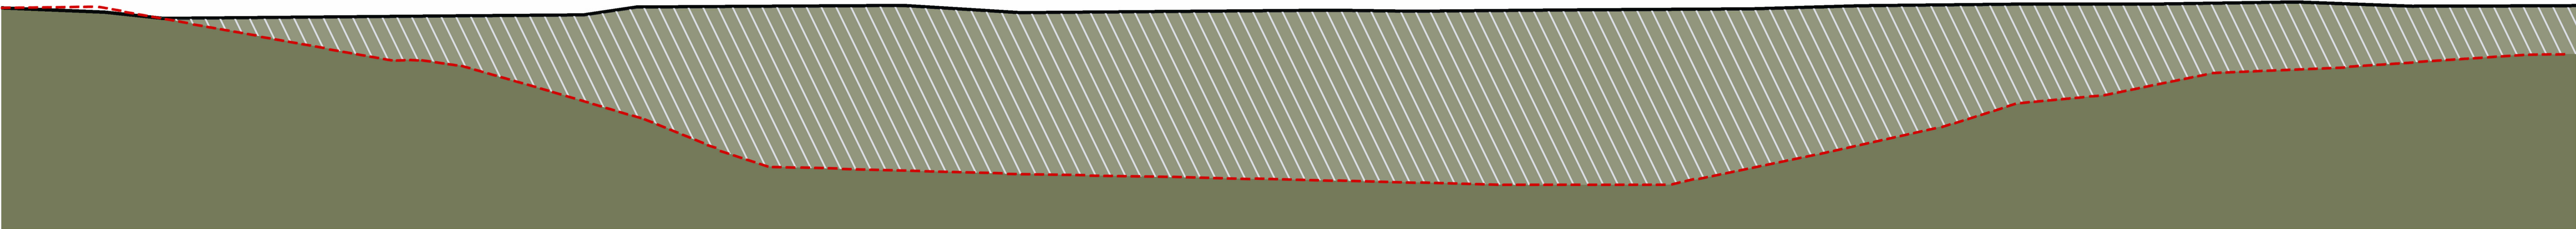


EXISTING LEVEL

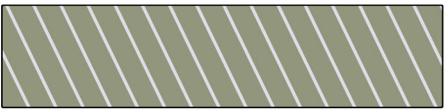


INFILL OF EXISTING POND - S1

 INFILL WITH SITE WON SOILS

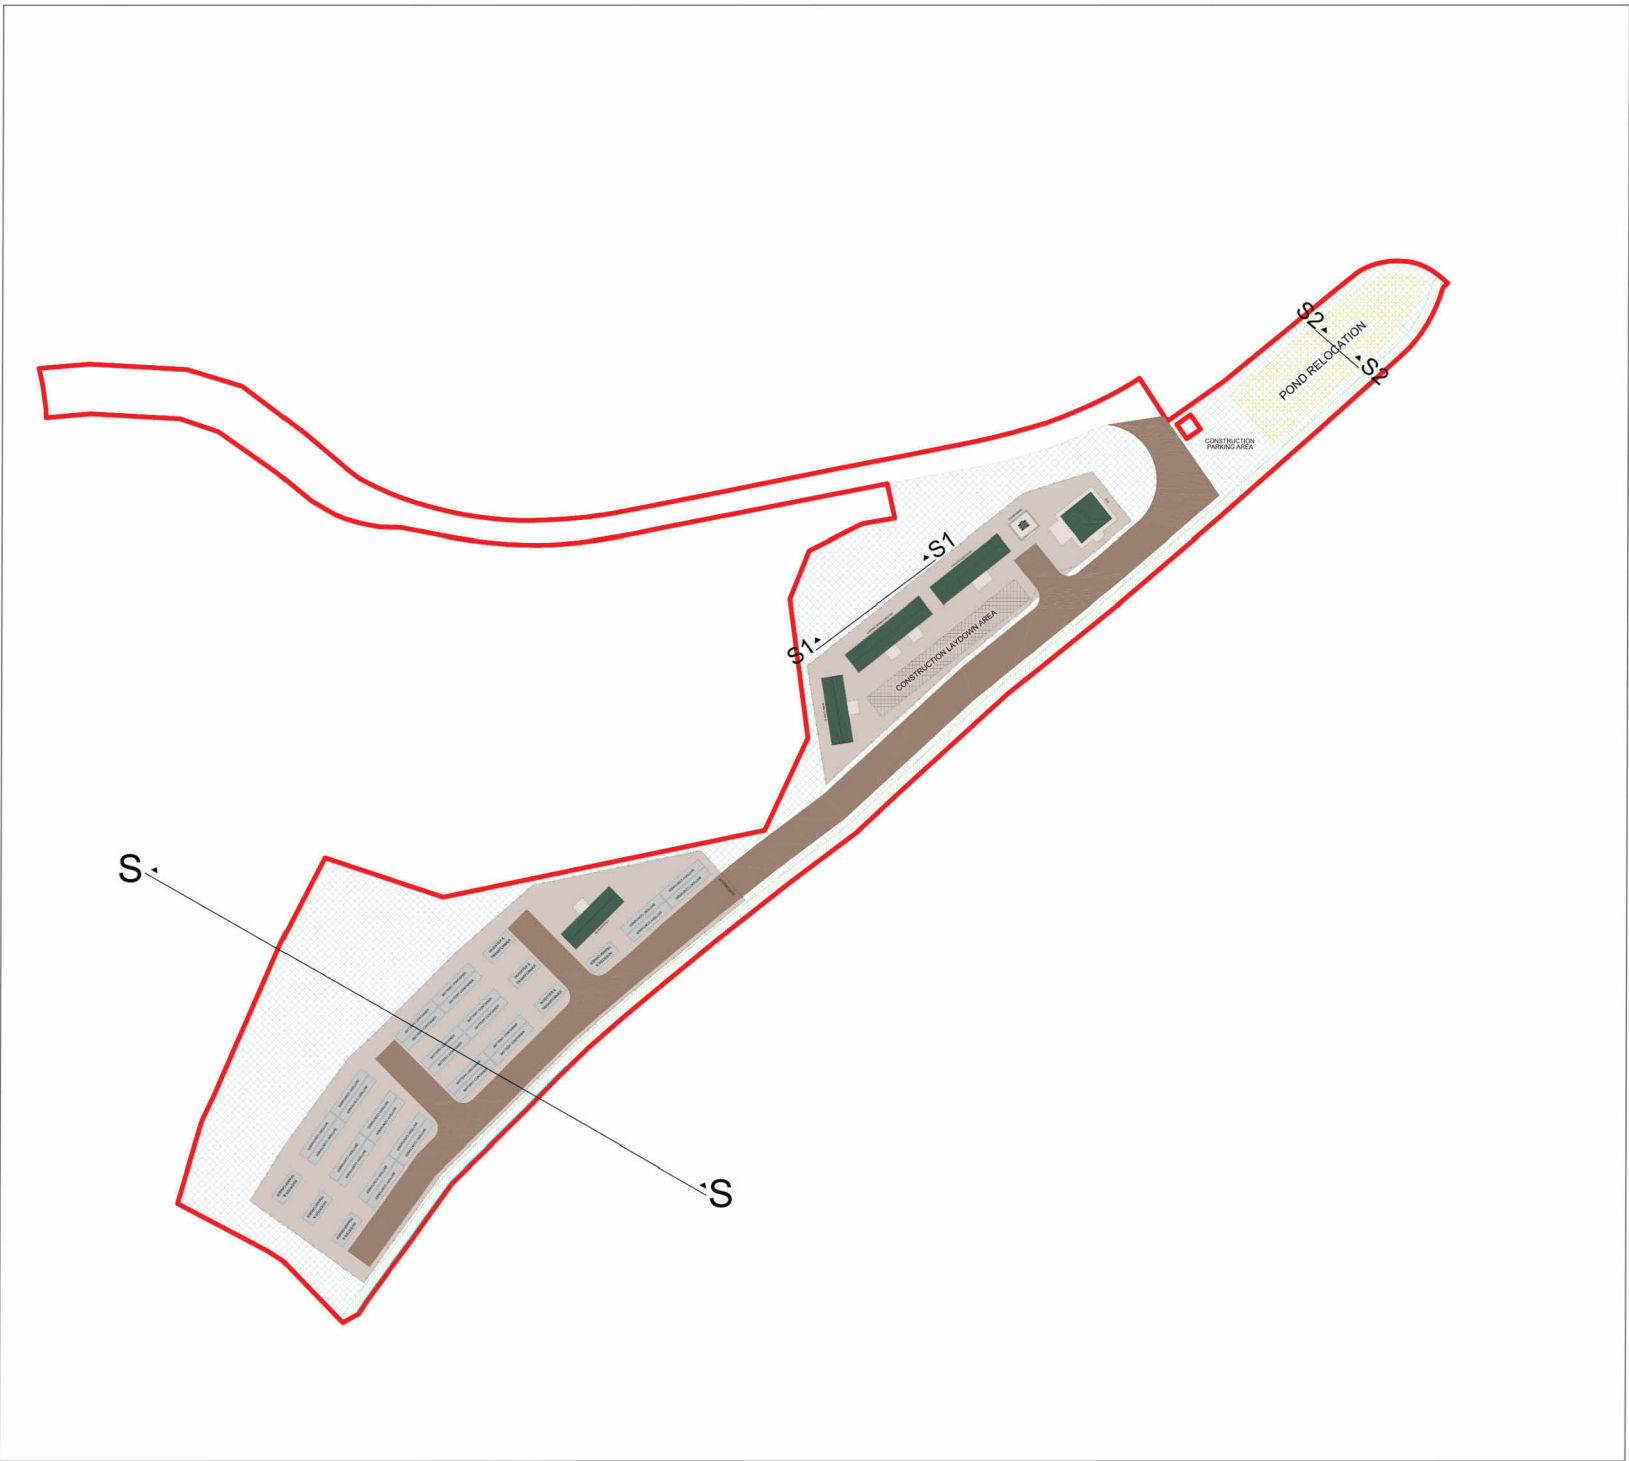

EXISTING LEVEL

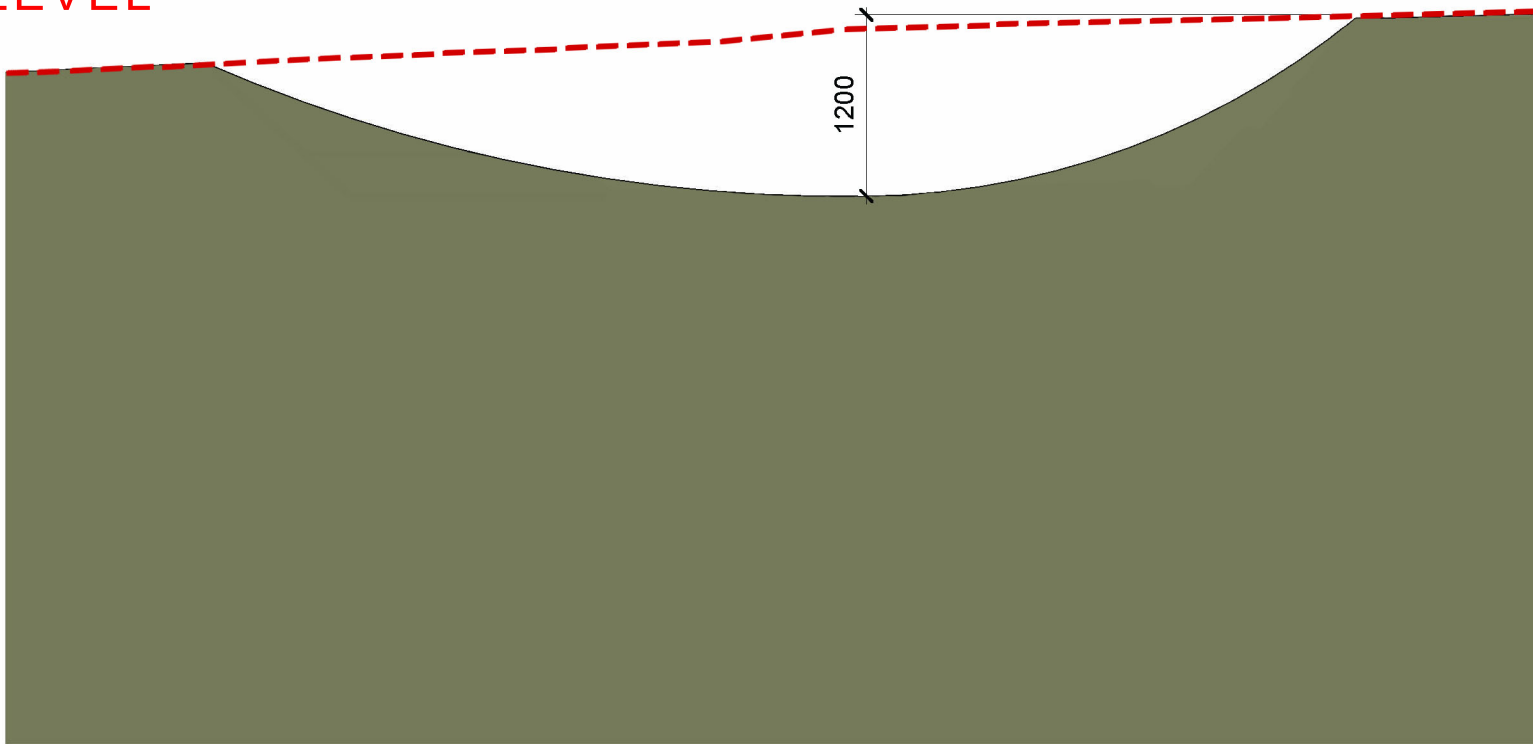

PROPOSED POND - S2



DRAWING PURPOSE

PLANNING

GENERAL

THIS DRAWING IS THE COPYRIGHT OF BALANCE POWER PROJECTS LIMITED
ALL DIMENSIONS ARE IN MILLIMETERS UNLESS OTHERWISE SPECIFIED
THIS DRAWING DOES NOT DEFINE THE SCOPE OF SUPPLY

NOTES

PROJECT NUMBER

058 - PL - OL164NR - 201

PROJECT TITLE

ROCHDALE

PROJECT ADDRESS

ROCHDALE - OL164NR

PROJECT TYPE

ENERGY DEVELOPMENT

DRAWING TYPE

POND SECTIONS -
EXISTING & PROPOSED

DATE

12/02/2024

REVISION

REV D

SCALE

1:50

PAPER SIZE

A1

DESIGNER

C. VICK

CHECKED &
APPROVED BY

R. MACINDOE

