




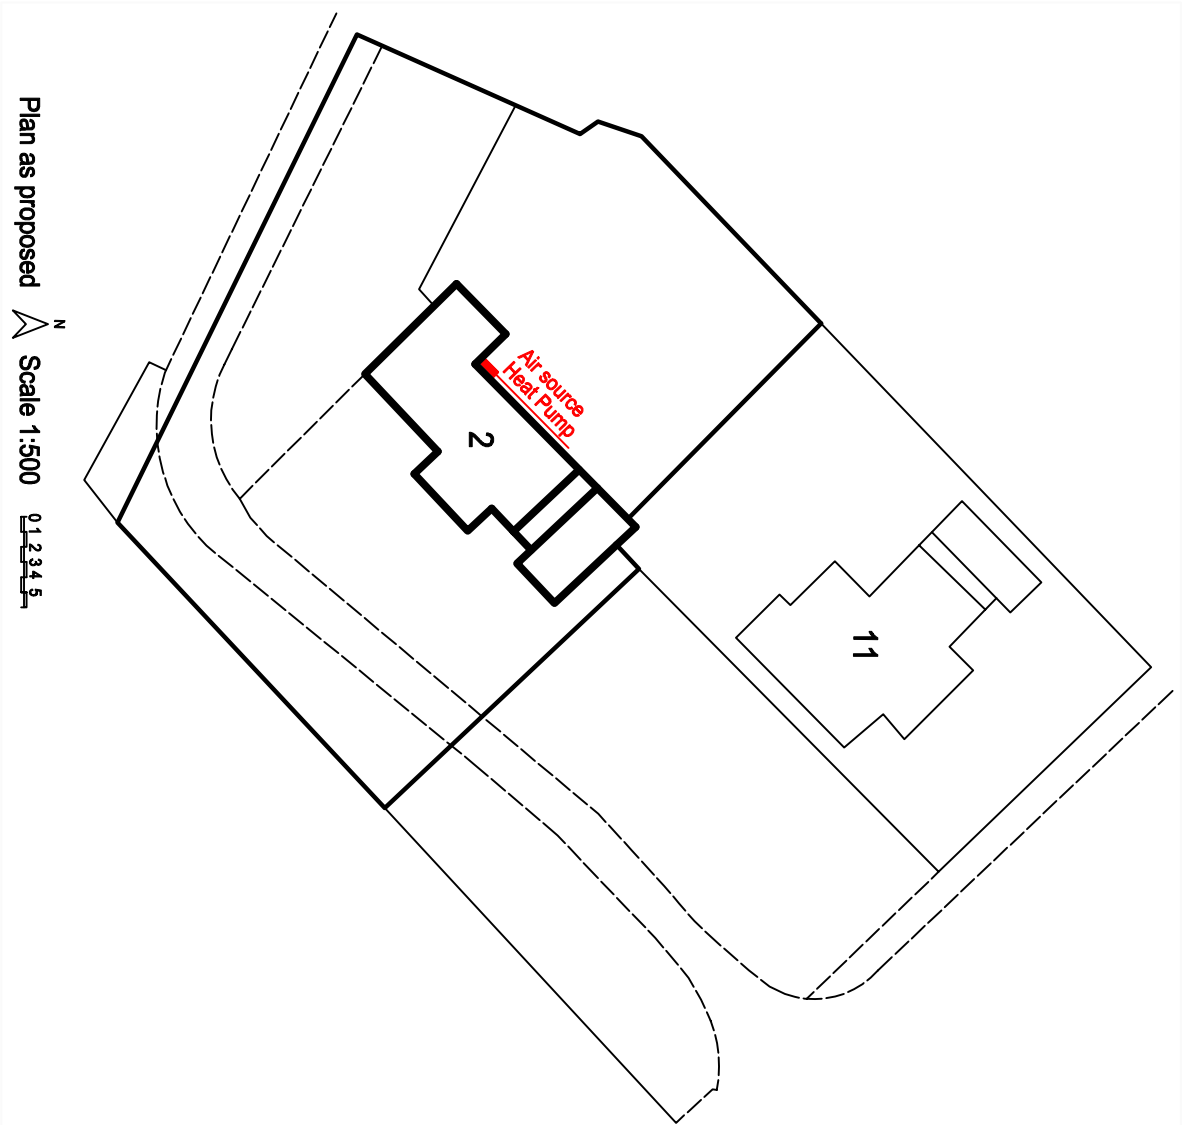

Plan as proposed  Scale 1:500 

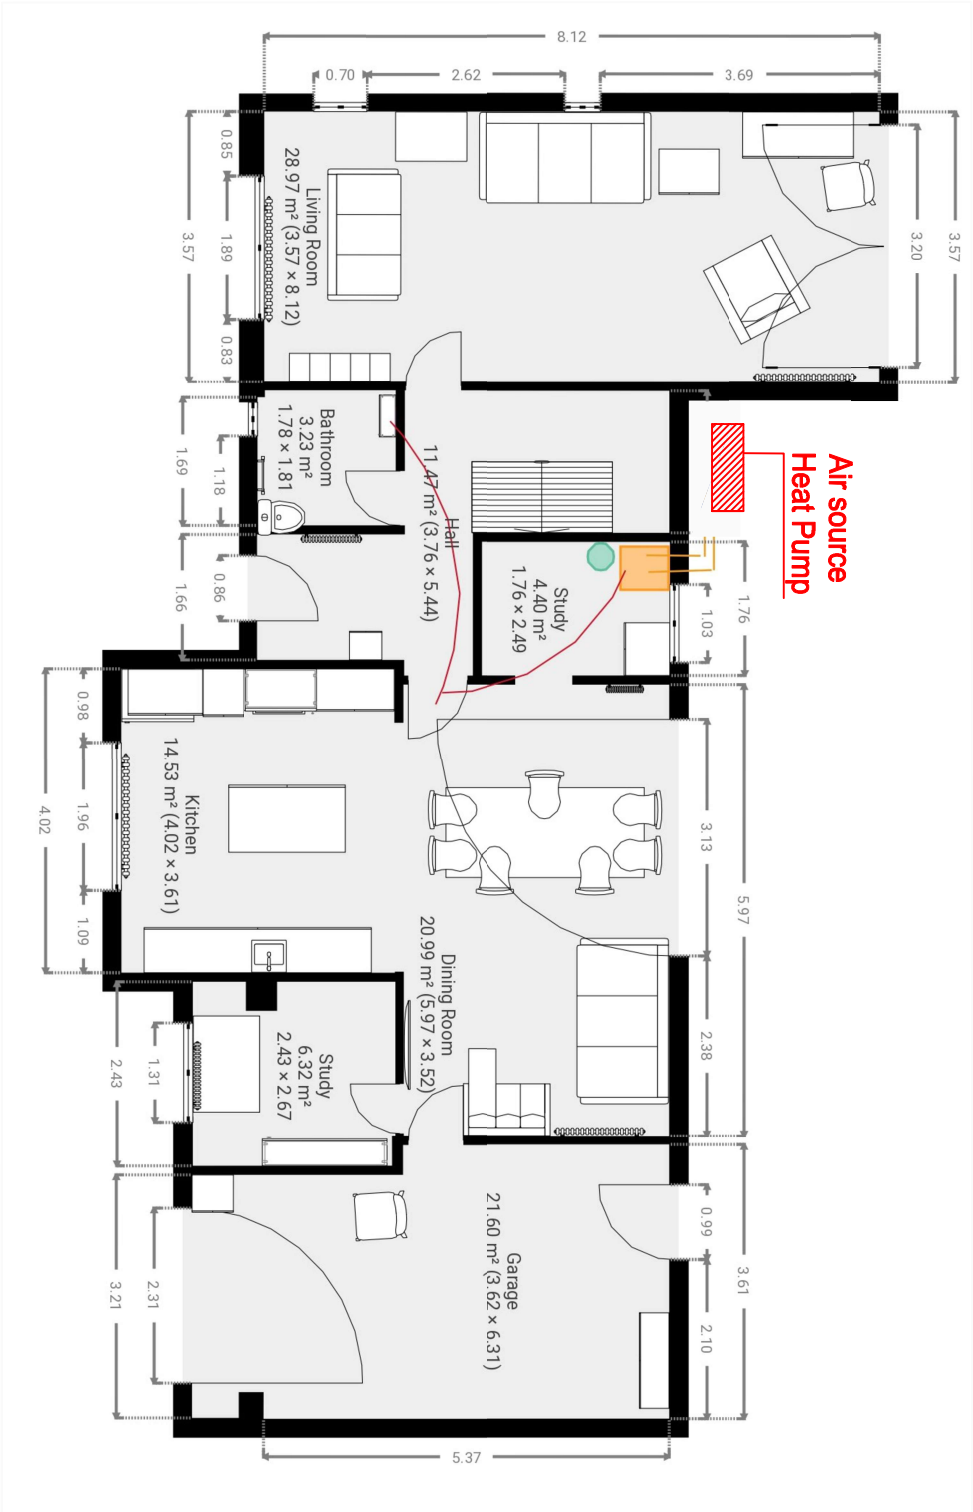

Plan as Proposed Scale 1:100 

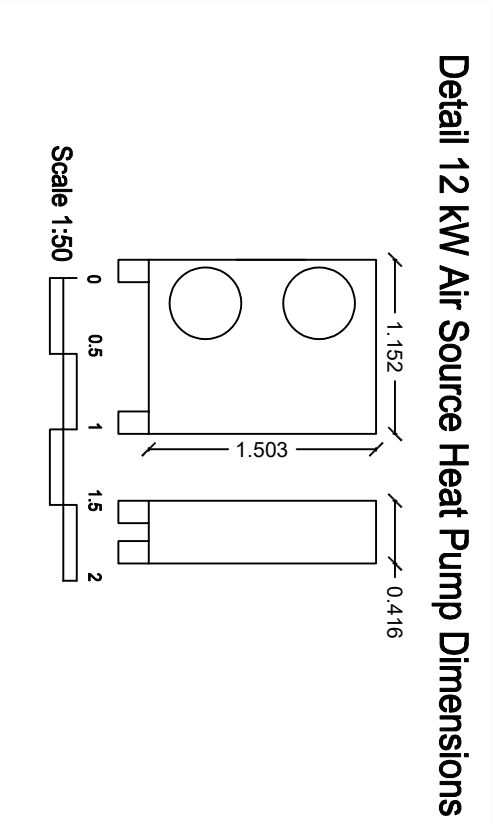