


410 BIRCH ROAD
EXISTING GROUND FLOOR LAYOUT

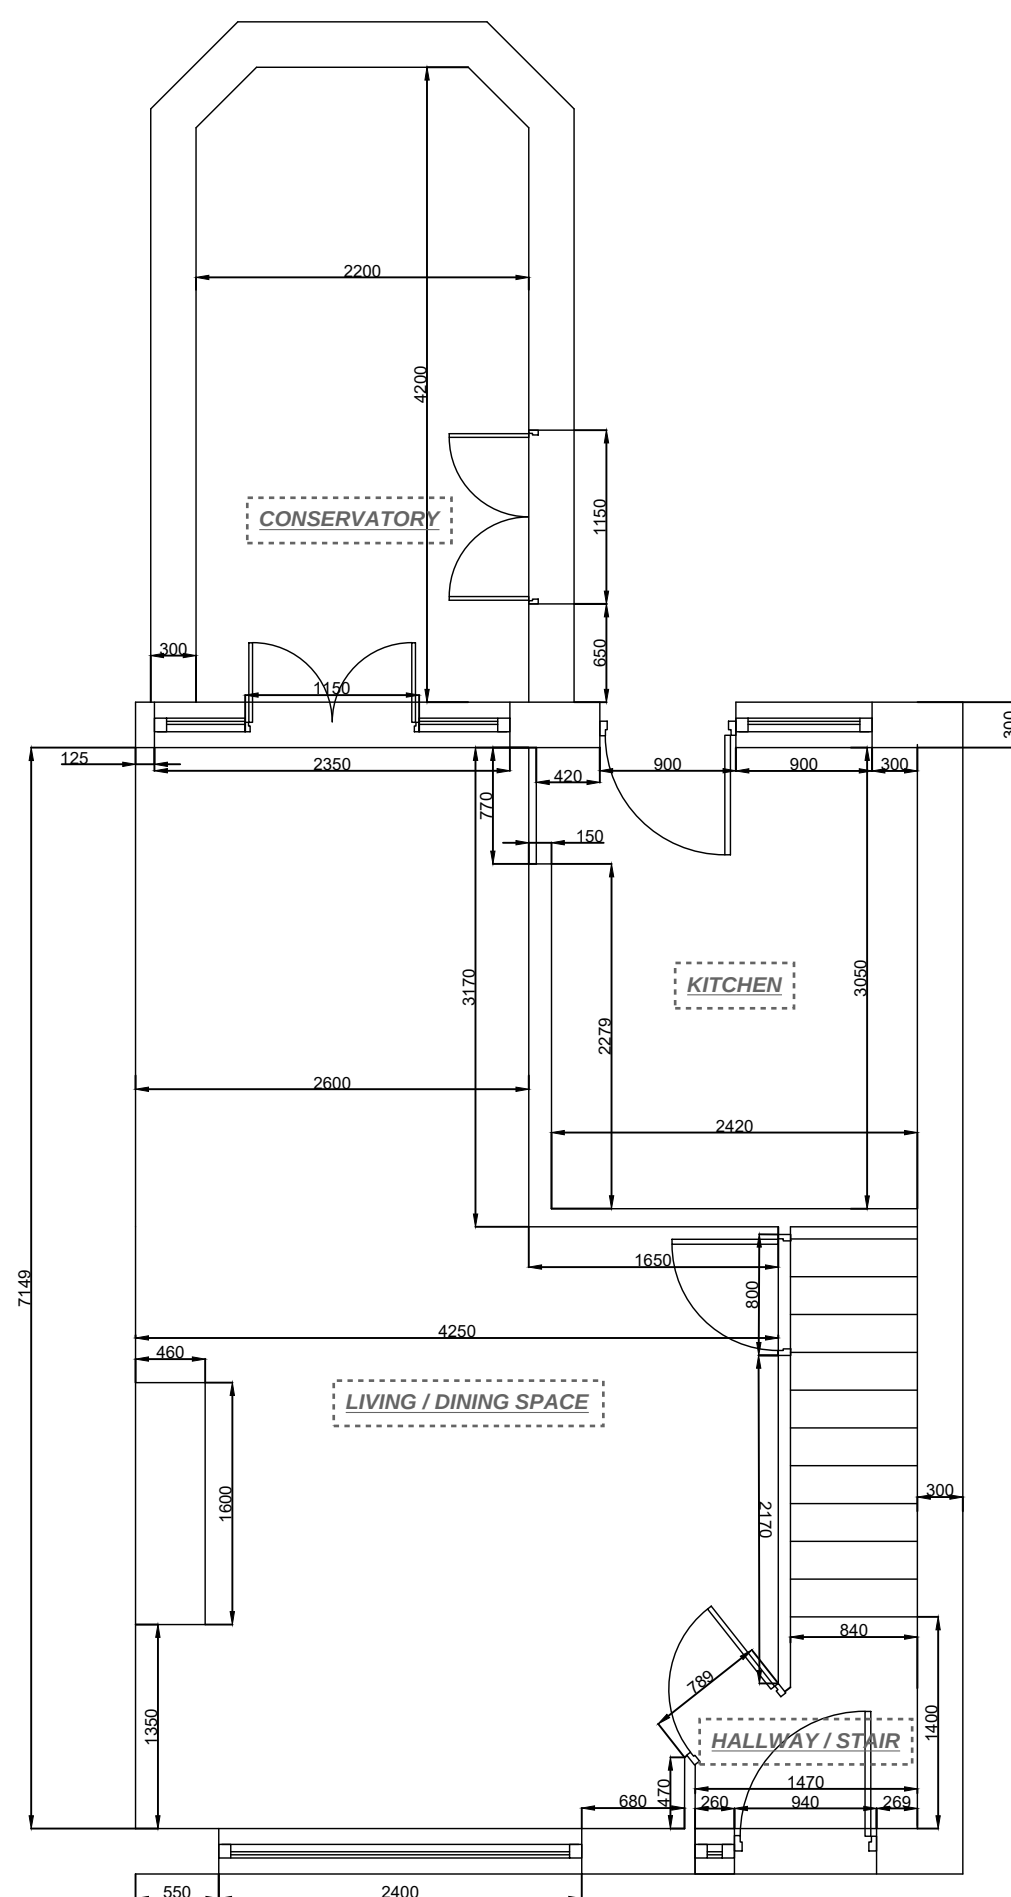

Print size = A4

Scale = 1:50

