


MELLOR STREET, ROCHDALE




SITE CONTEXT PLAN 1:500 @ A1

INDICATIVE 3D VIEWS

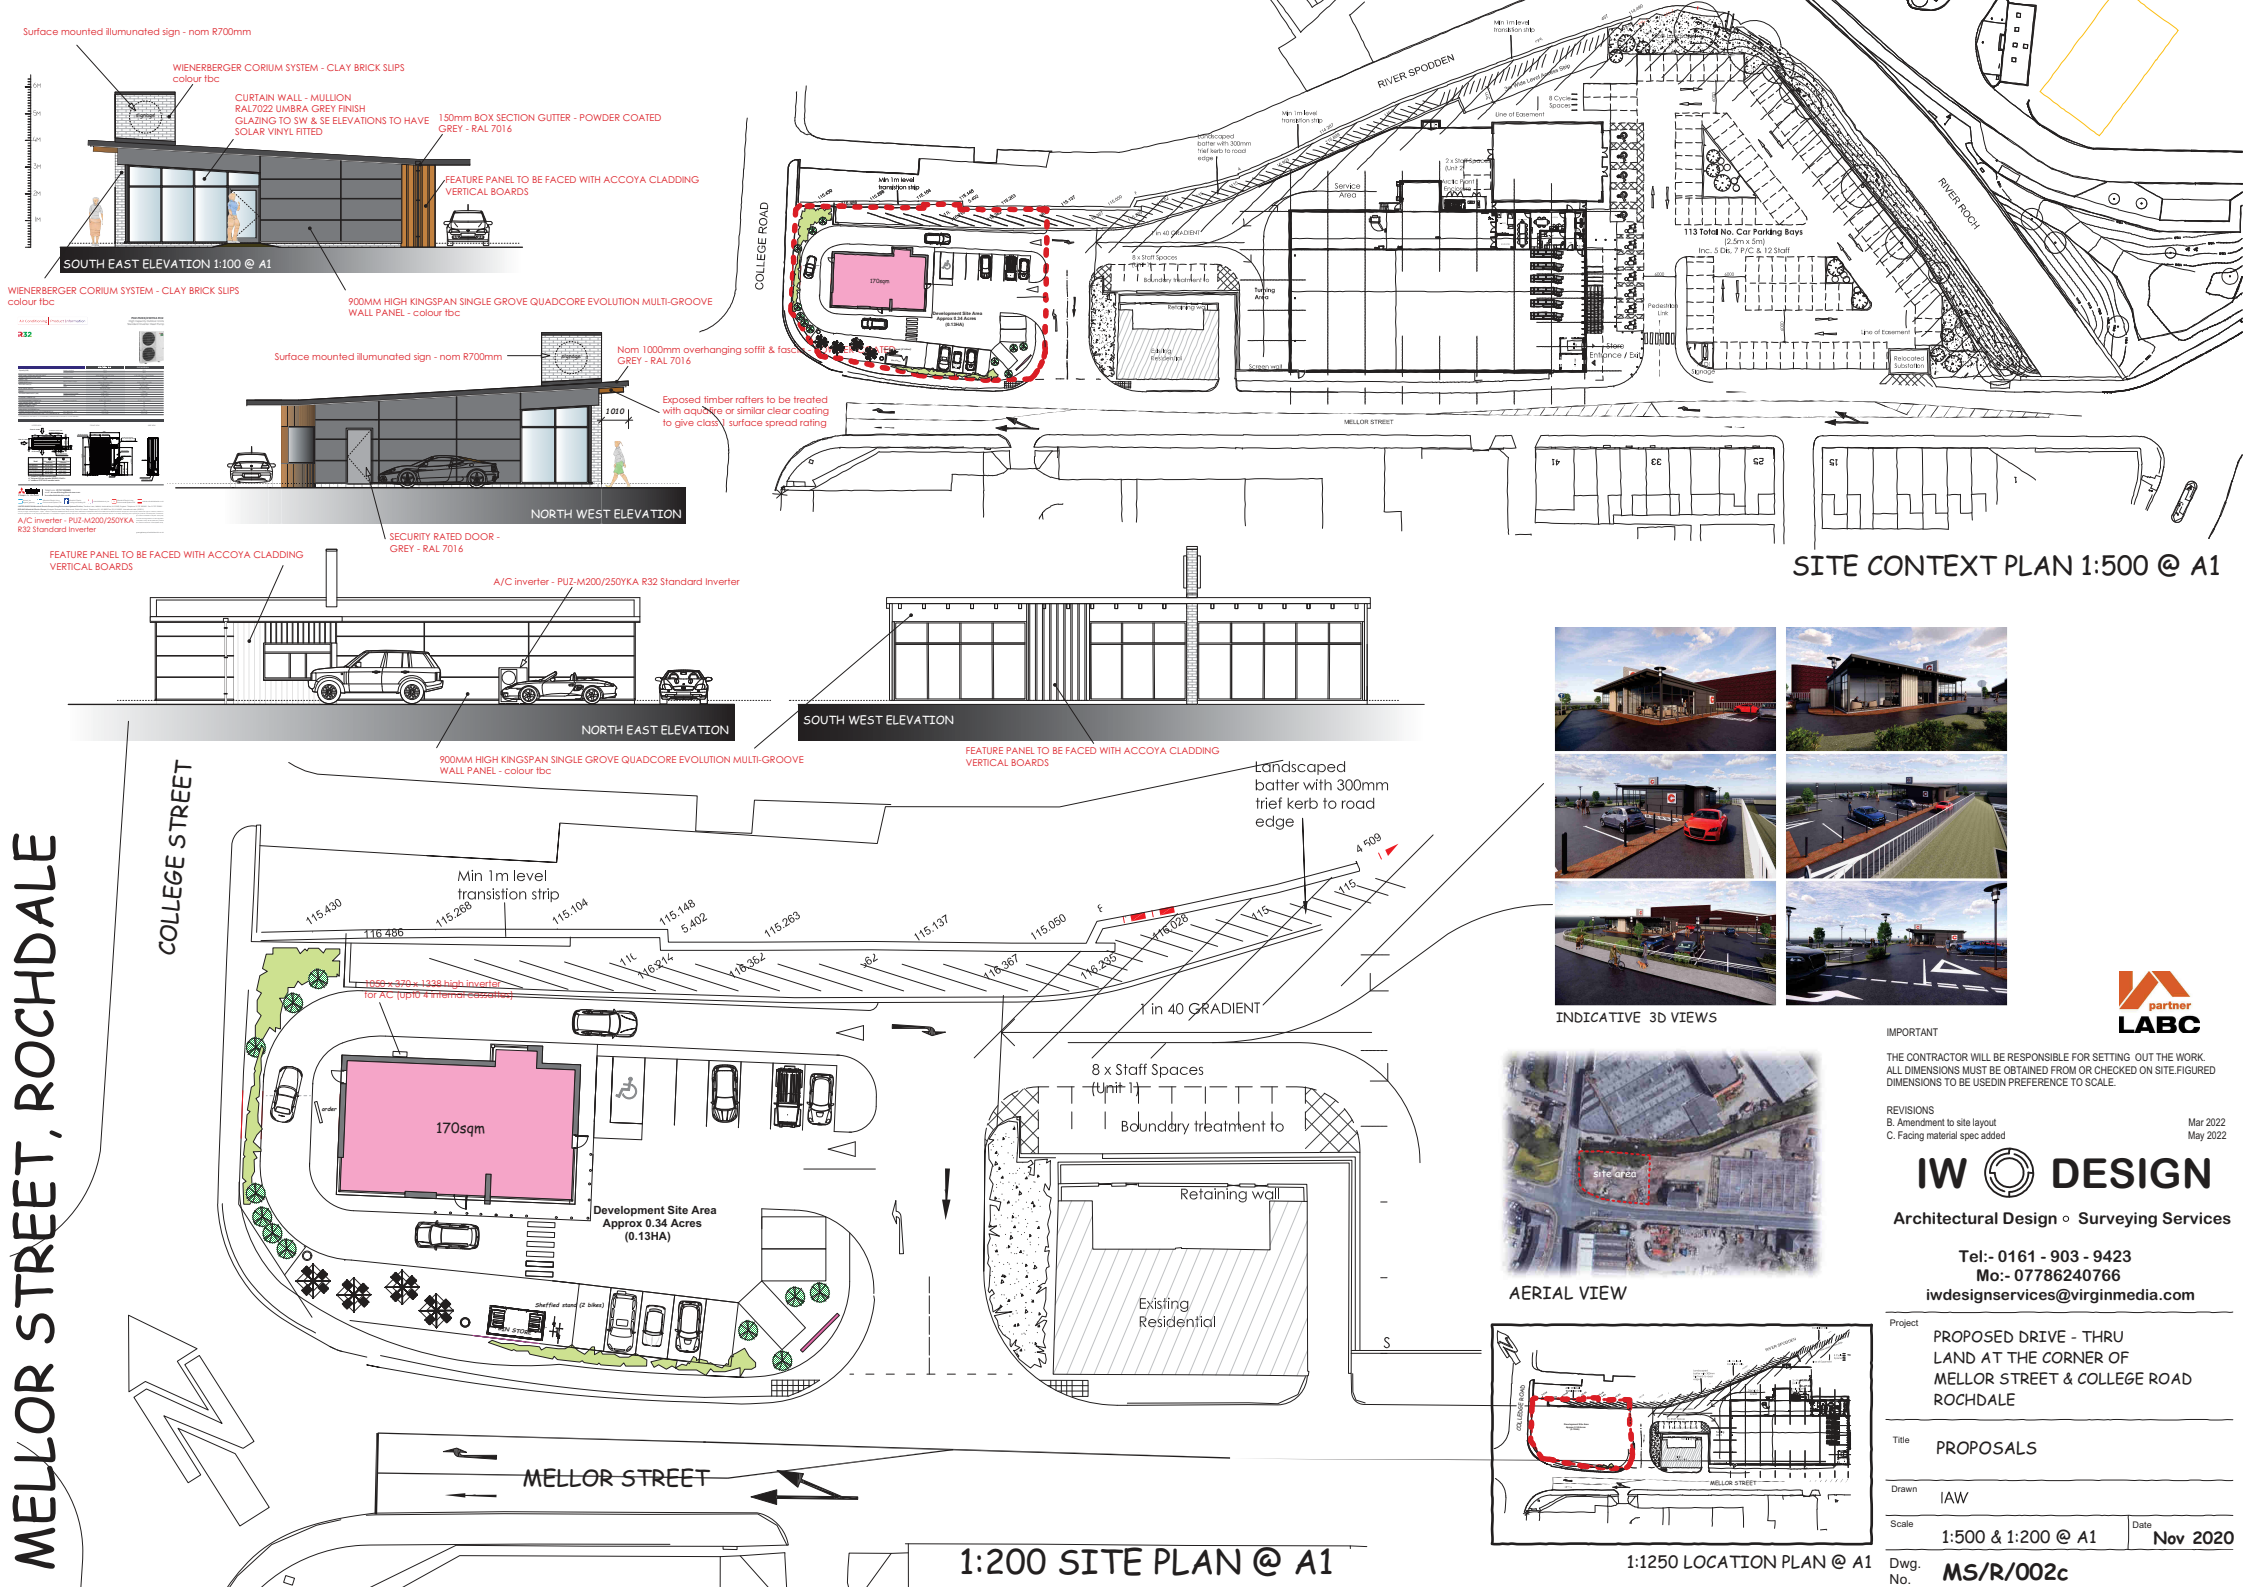

AERIAL VIEW

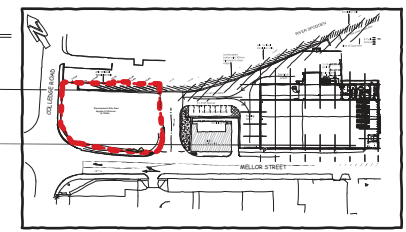

1:1250 LOCATION PLAN @ A1

1:200 SITE PLAN @ A1



IMPORTANT
THE CONTRACTOR WILL BE RESPONSIBLE FOR SETTING OUT THE WORK.
ALL DIMENSIONS MUST BE OBTAINED FROM OR CHECKED ON SITE FIGURED
DIMENSIONS TO BE USED IN PREFERENCE TO SCALE

REVISIONS
B. Amendment to site layout
C. Facing material spec added

Mar 2022
May 2022



Architectural Design • Surveying Services

Tel: 0161 - 903 - 9423
Mo: 07786240766

iwdesignservices@virginmedia.com

Project
PROPOSED DRIVE - THRU
LAND AT THE CORNER OF
MELLOR STREET & COLLEGE ROAD
ROCHDALE

Title
PROPOSALS

Drawn
IAW

Scale
1:500 & 1:200 @ A1

Date
Nov 2020

Dwg.
No. MS/R/002c