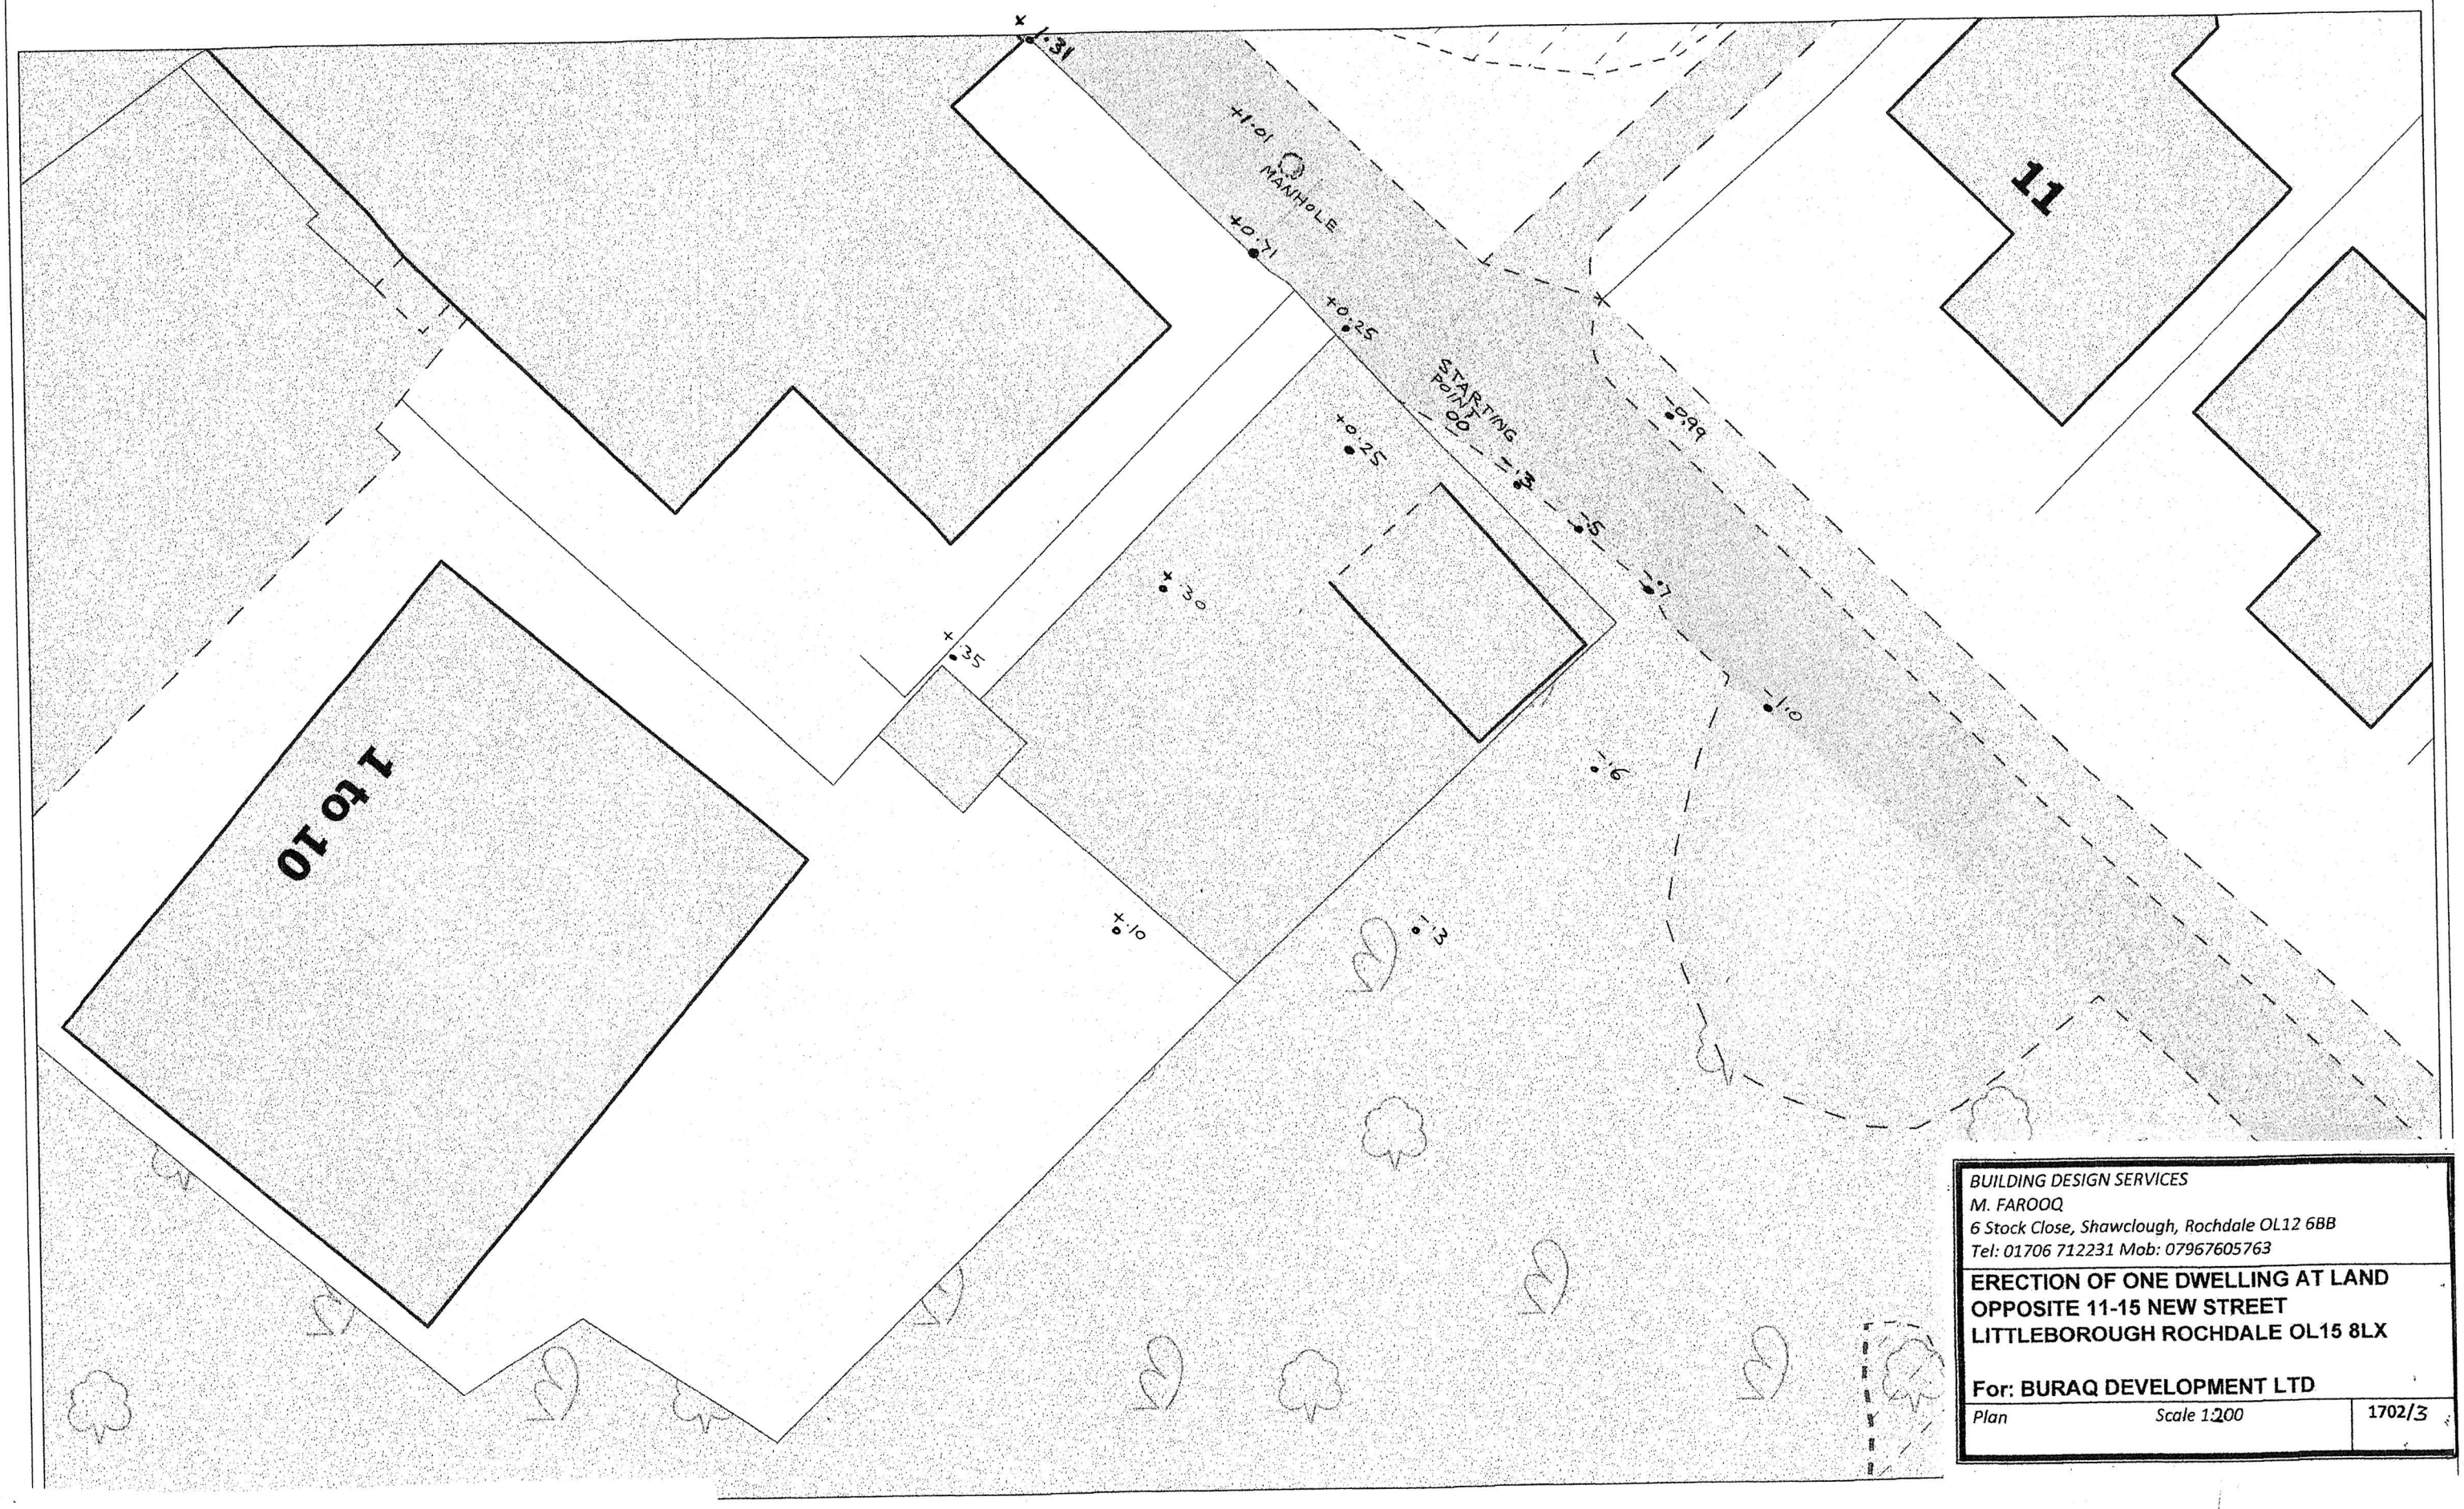

Scale 1:200

0 2 4 6 8 10 12 14 16 18 20 m

BUILDING DESIGN SERVICES
M. FAROOQ
6 Stock Close, Shawclough, Rochdale OL12 6BB
Tel: 01706 712231 Mob: 07967605763

ERECTION OF ONE DWELLING AT LAND OPPOSITE 11-15 NEW STREET LITTLEBOROUGH ROCHDALE OL15 8LX

For: BURAQ DEVELOPMENT LTD

Plan	*Scale 1:200*	1702/3