


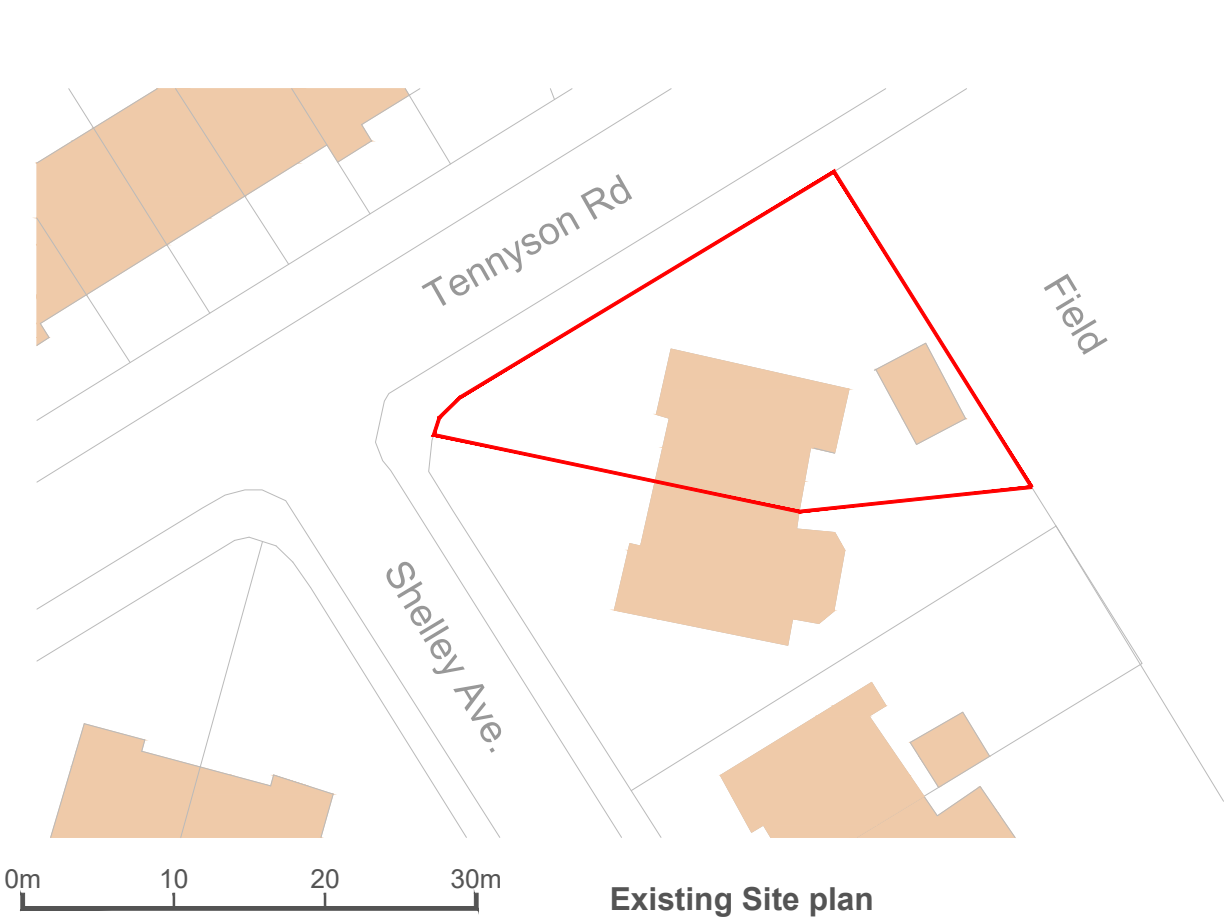

ARCHITECTURE

New York Street, Manchester, M1 4BT.
www.m1architecture.co.uk
Telephone: 0330 311 9695

Dormer Loft conversion

114 Tennyson Rd

2425

S1.

Site Plan 1:500@A3
Existing and Proposed




Rear Elevation


Side Elevation

Front Elevation


Side Elevation

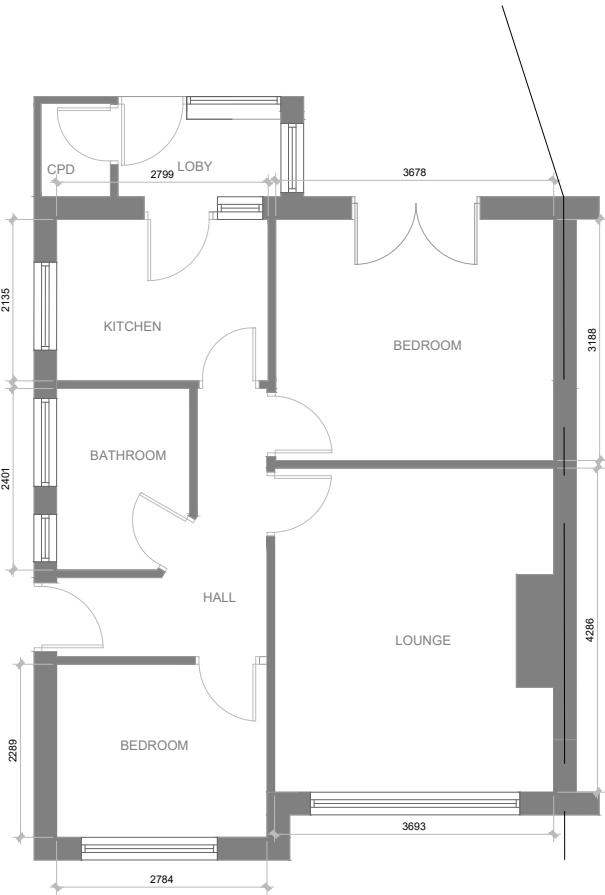


Ground floor

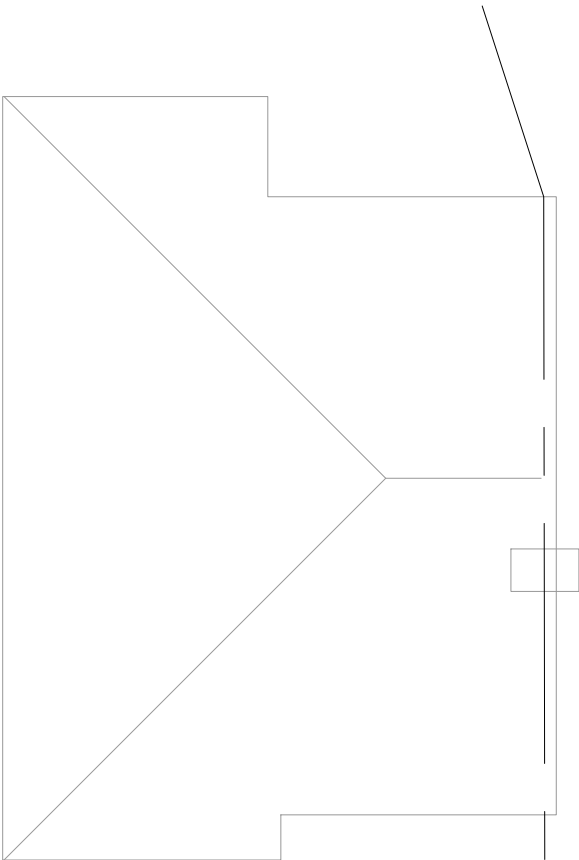

Roof plan

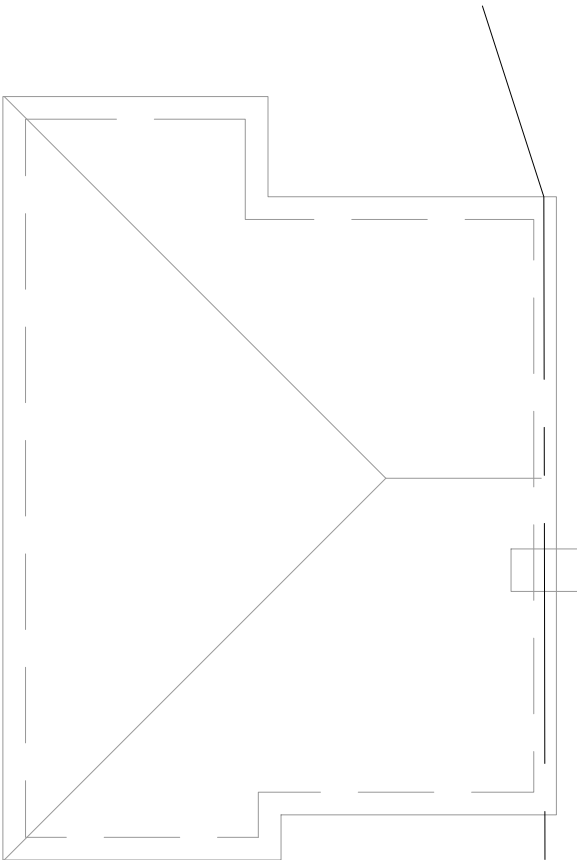

Roof structure

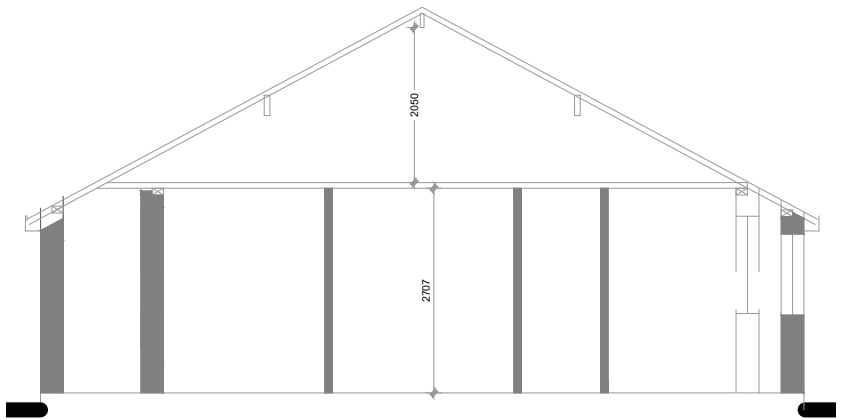

General Section



ARCHITECTURE

New York Street, Manchester, M1 4BT.
www.m1architecture.co.uk
Telephone: 0330 311 9695

Dormer Loft conversion

114 Tennyson Rd



2425


01.

Floor Plans & Elevations

1:100@A3

Existing

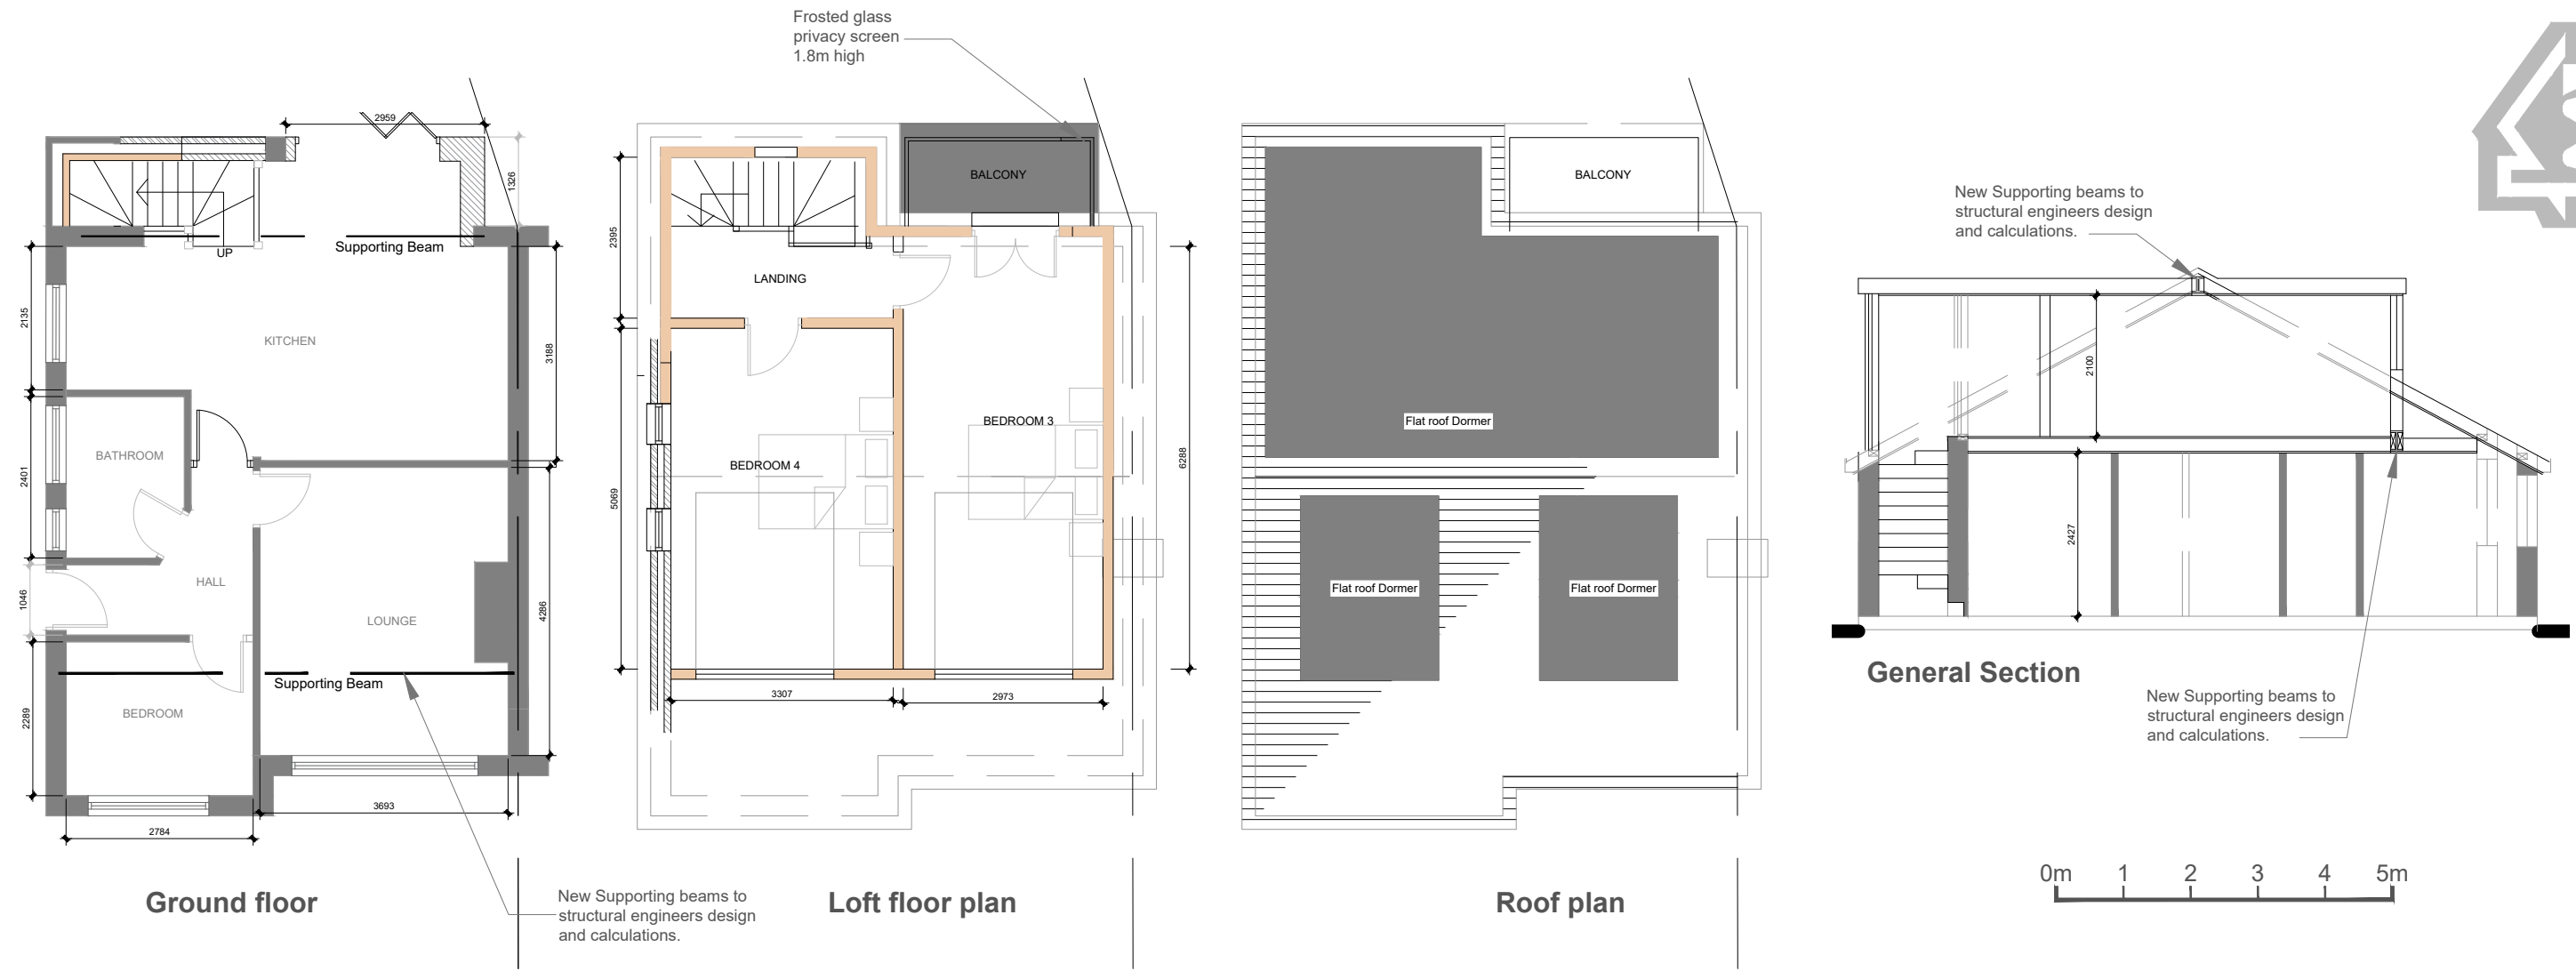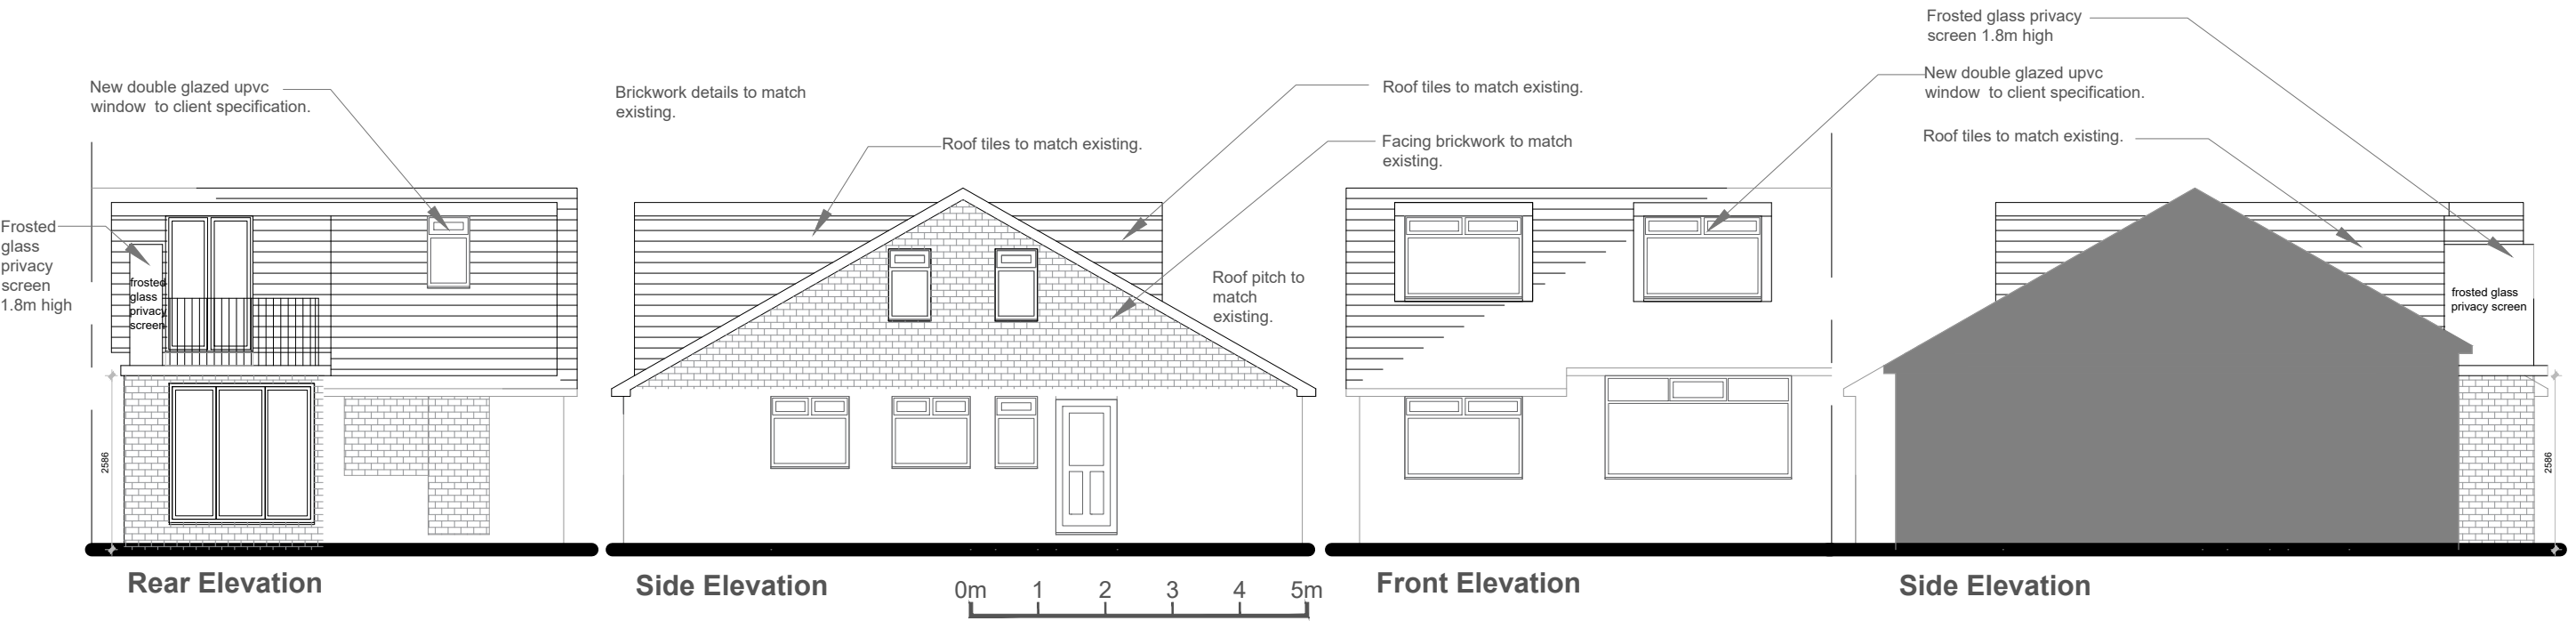

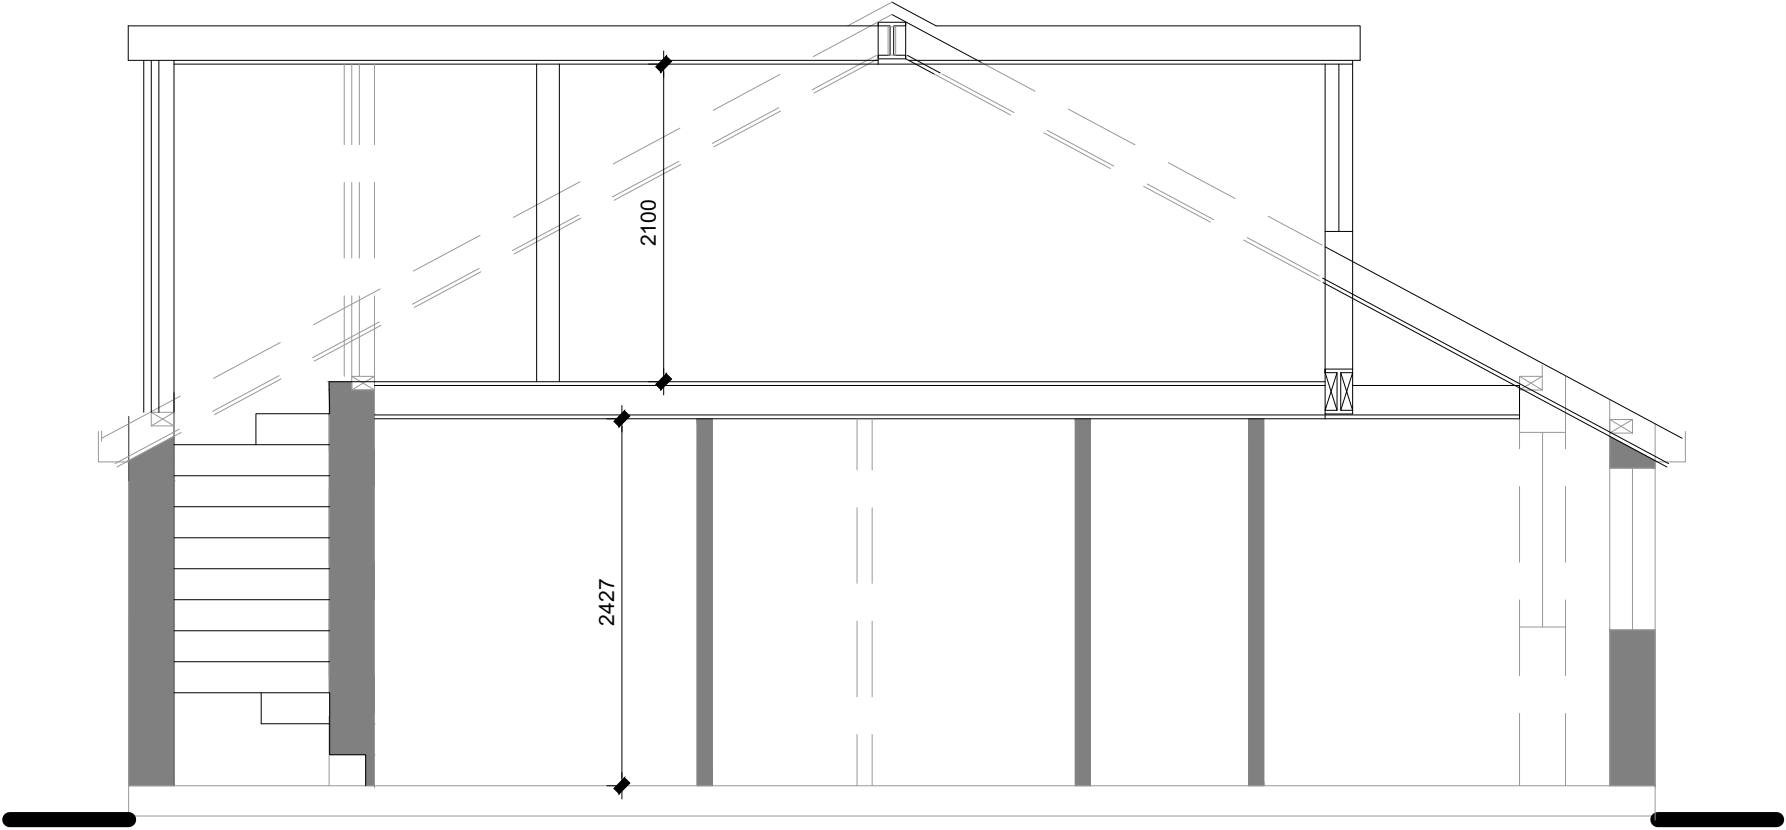

General Section



ARCHITECTURE

New York Street, Manchester, M1 4BT.
www.m1architecture.co.uk
Telephone: 0330 311 9695

Dormer Loft conversion

114 Tennyson Rd

2425

03.

Section 1:50@A3
Proposed