



Curtilage 1

1a.

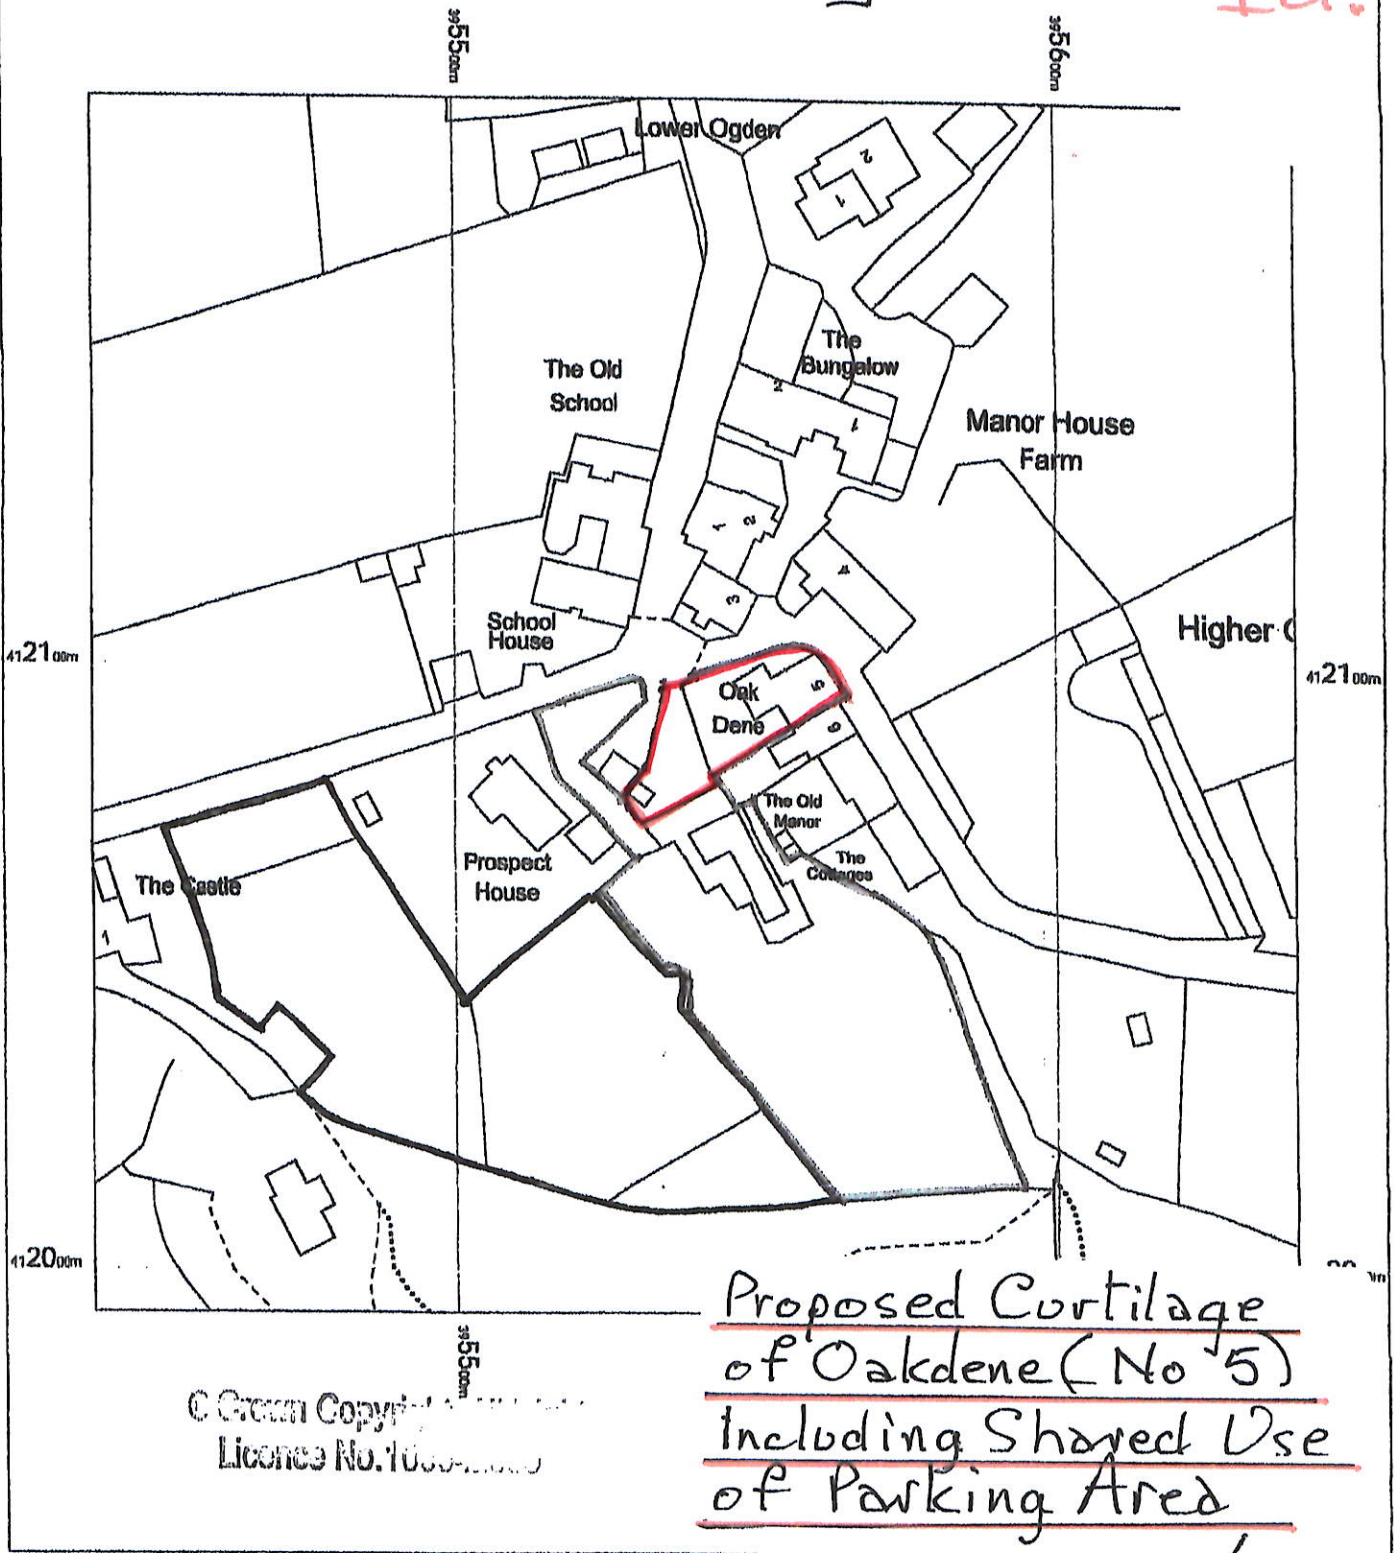

© Crown Copyright
Licence No. 100019980

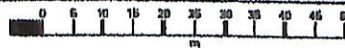

Ref A2406/6

MAR. 2025

Oakdene, 5 Higher Ogden
Newhey
Rochdale
OL16 3TD

OS MasterMap 1250/2500/10000 scale
Monday, June 24, 2024, ID: MDP-01171775
www.malcolmhughes.co.uk

1:1250 scale print at A4, Centre: 395540 E, 412093 N

© Crown Copyright Ordnance Survey, Licence no.
100019980



**MALCOLM
HUGHES**
CHARTERED
LAND SURVEYORS