


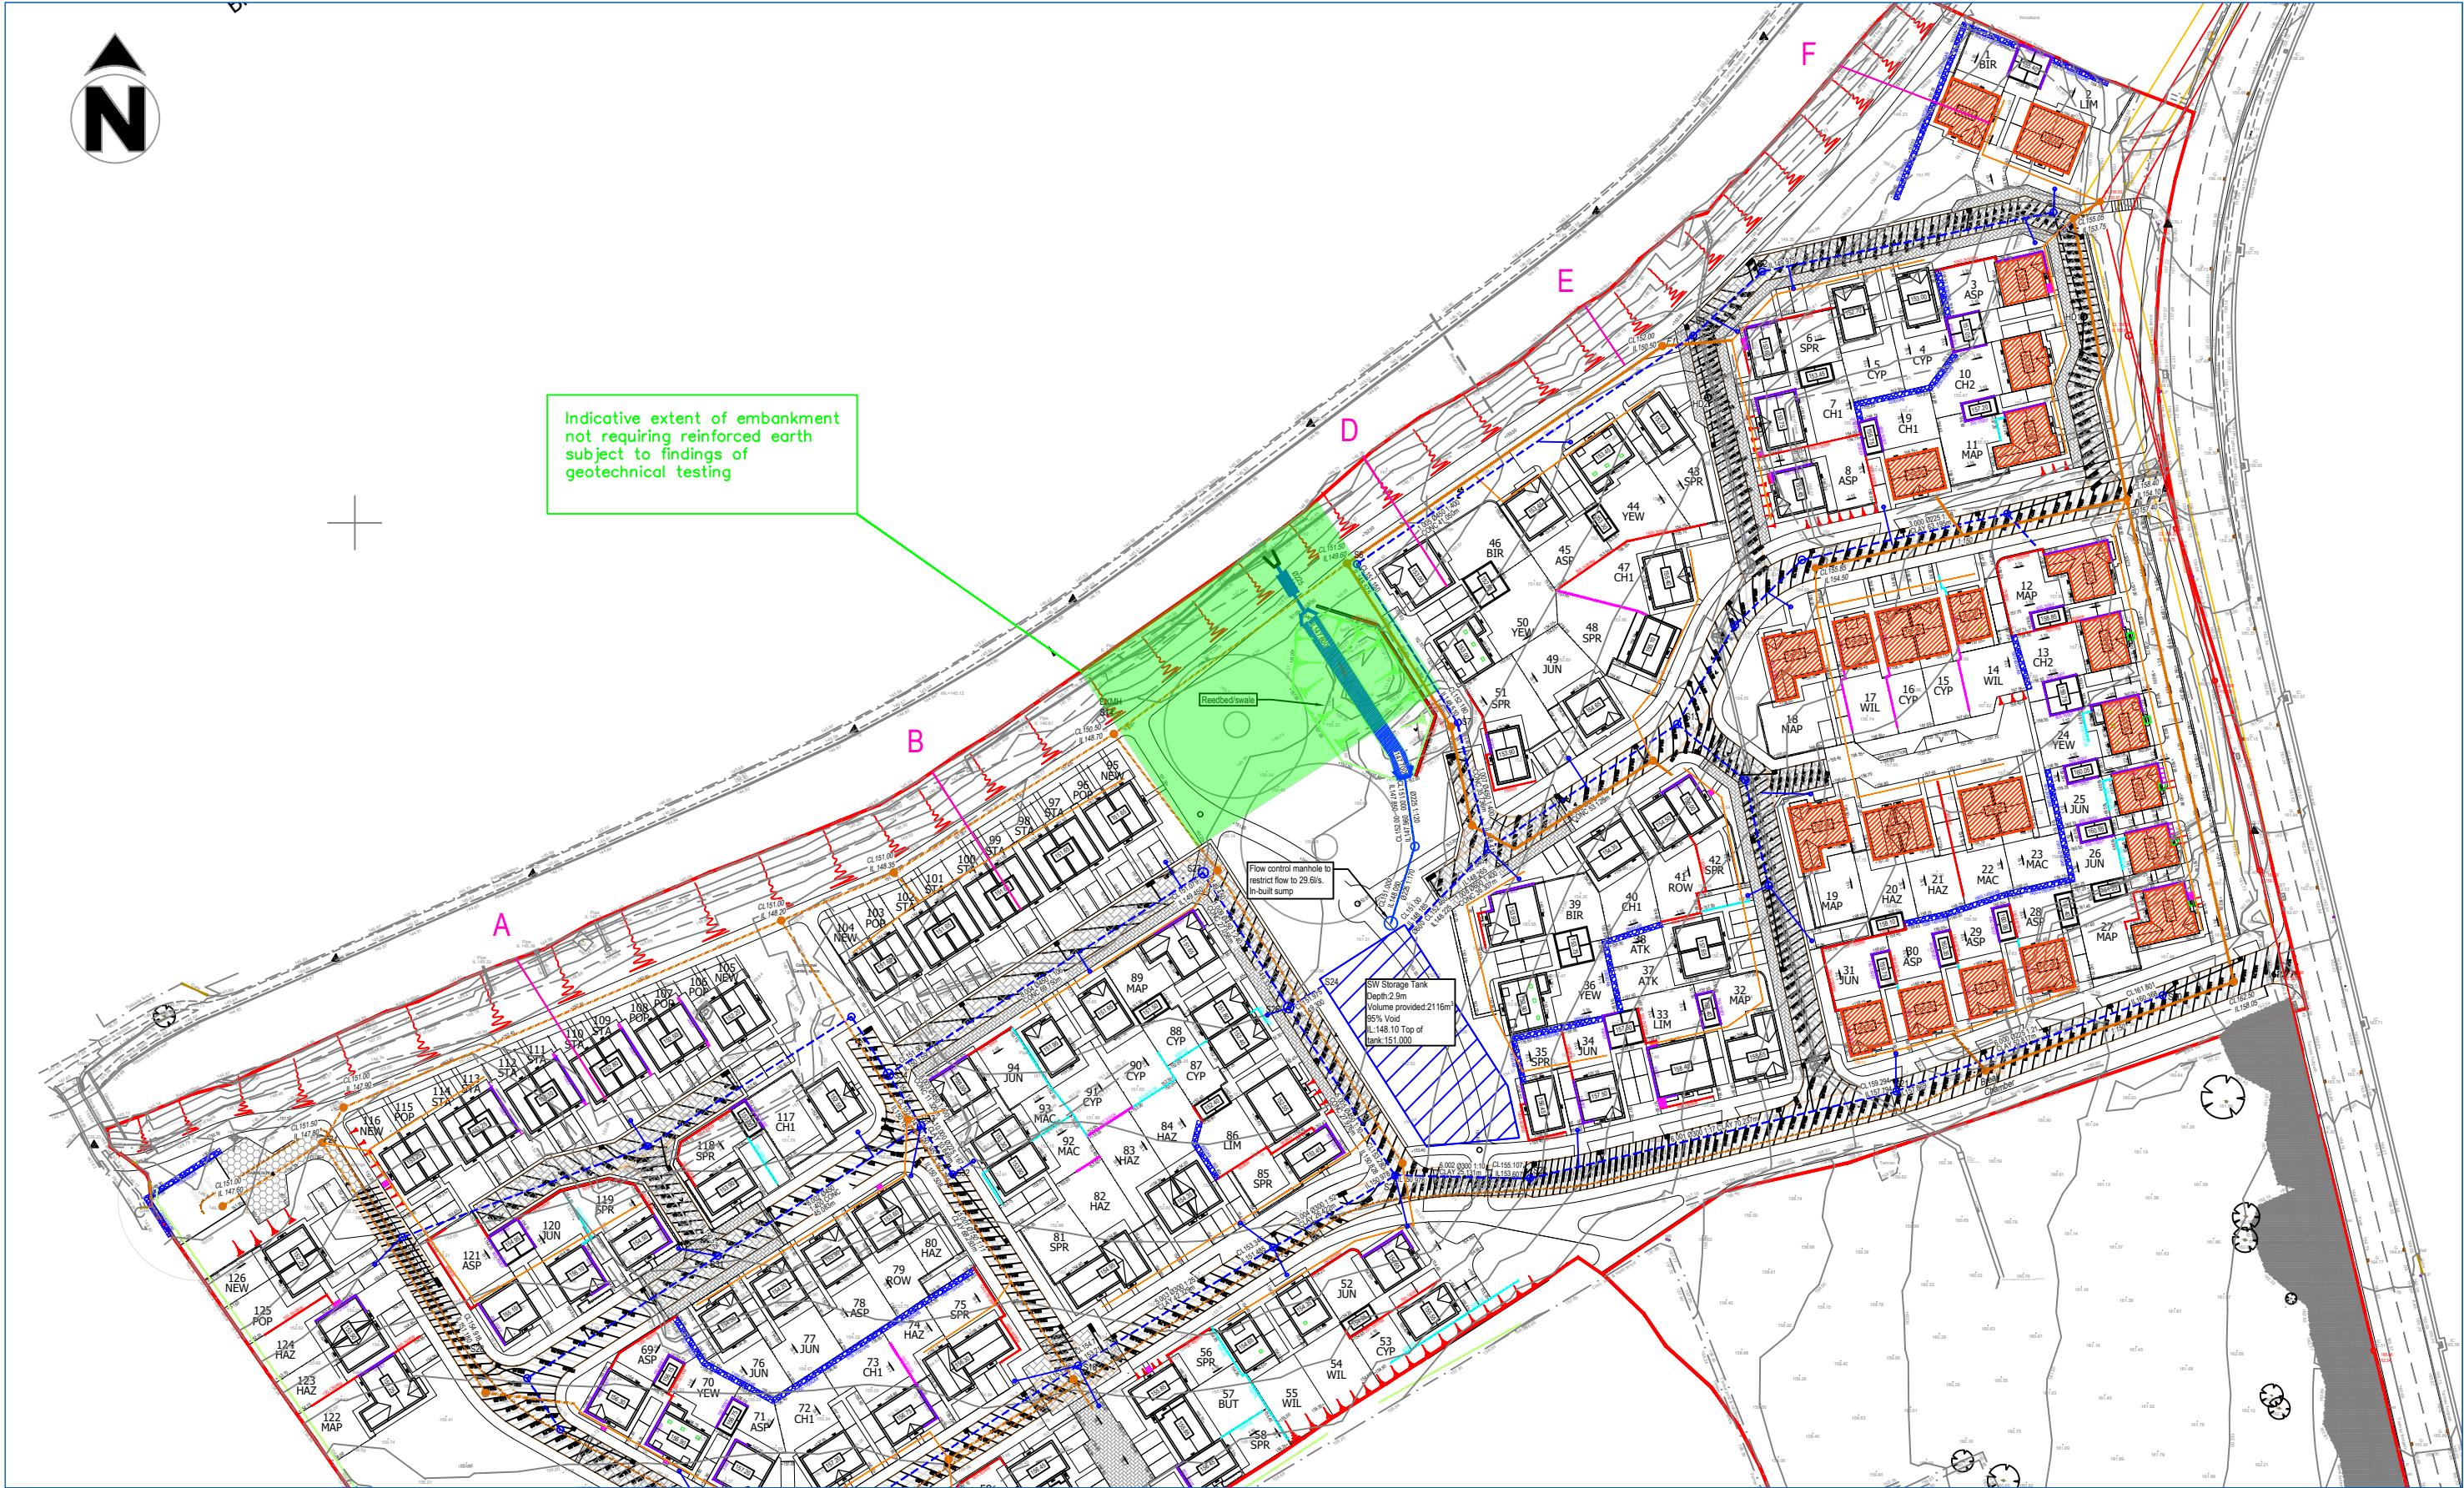

GROUNDTECH CONSULTING 	CLIENT	DATE				Status		Notes
	COUNTRYSIDE PARTNERSHIPS - WAKEFIELD	JUNE 2023				Preliminary		
	PROJECT TITLE	SCALE				Draft		
	HOLLINGSWORTH GATE, LITTLEBOROUGH	NTS				Issued		
	PLAN TITLE	PLAN NUMBER				For Comment		
	SLOPE SECTION PLAN	GRO-23131-P04	Rev.	Details	Date	Approved		