
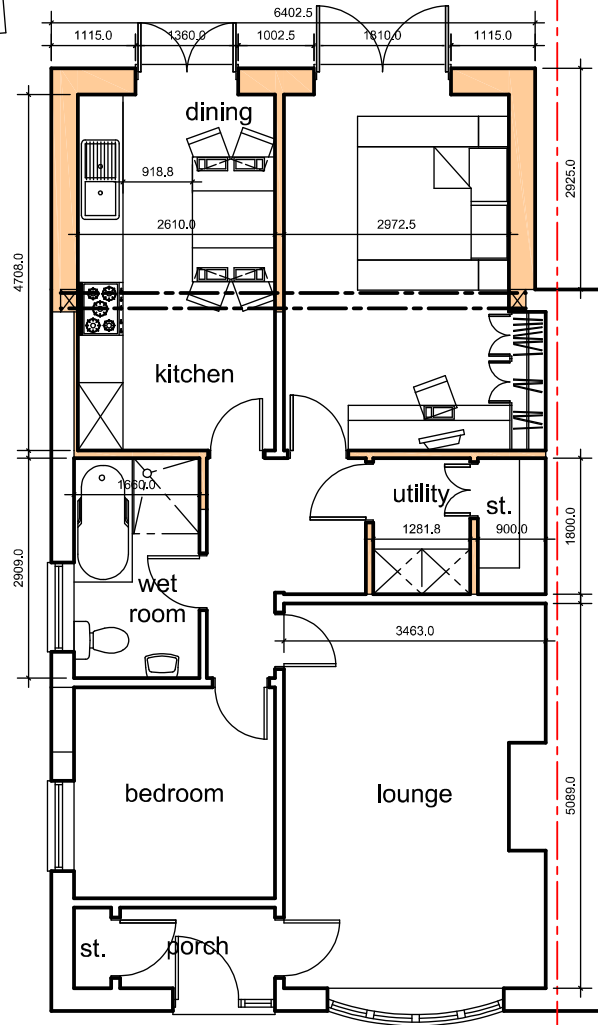
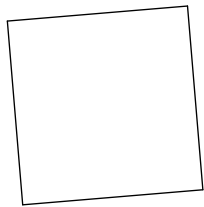
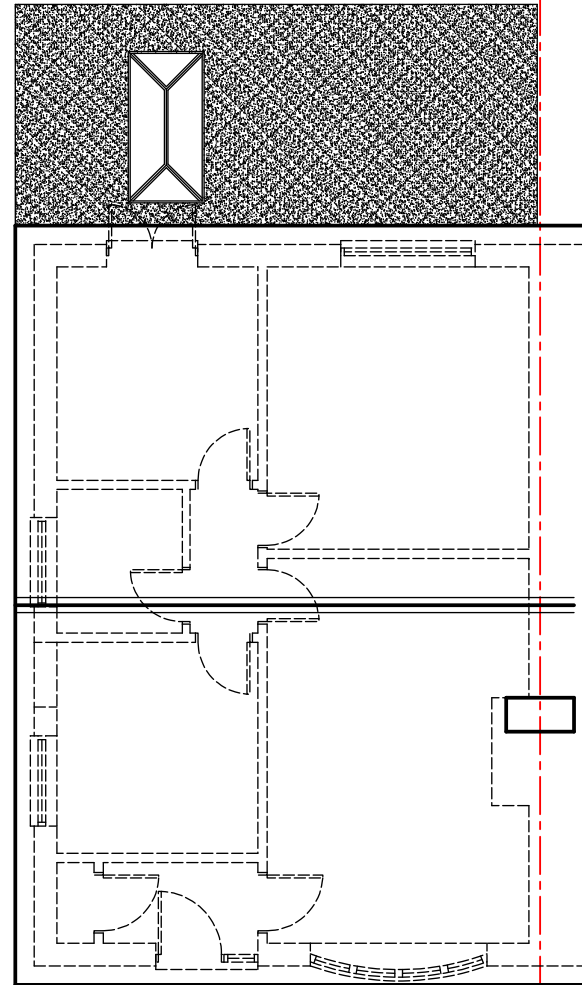


scale 1:100

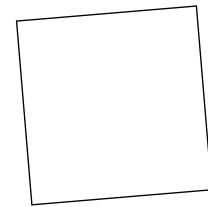

Revision	Date	Details

Only Planning Officers may scale from this drawing.
All dimensions must be checked and verified before preparing production drawings or commencing works.
This drawing and its design is copyright and may not be reproduced in any form whatsoever without prior express written consent.

clear Architectural Services
Mark Herring, Clear Architectural Services, 50 Rectory Street, Middleton, Manchester. M24 5TY.
T. 0161 653 7128 M. 07968 748606 E. mark@clear-architecture.co.uk W. www.clear-architecture.co.uk



Date **June 2024.** Drawn **JLK.**
Scale **1:100 at A3.** Checked **MLH.**

Client **Matthew Purnell and Marie Trayers.**
Job title **Proposed Extension and Alterations
25 Warwick Road, Middleton,
Manchester M24 1HU.**

Drawing title **Proposed Plans.
PLANNING.**
Drawing No. **CM355 PL 01.**