



NOTE TO ALL CONTRACTORS: DO NOT SCALE FROM THIS DRAWING




EXISTING ELEVATION D
1:50 @ A1

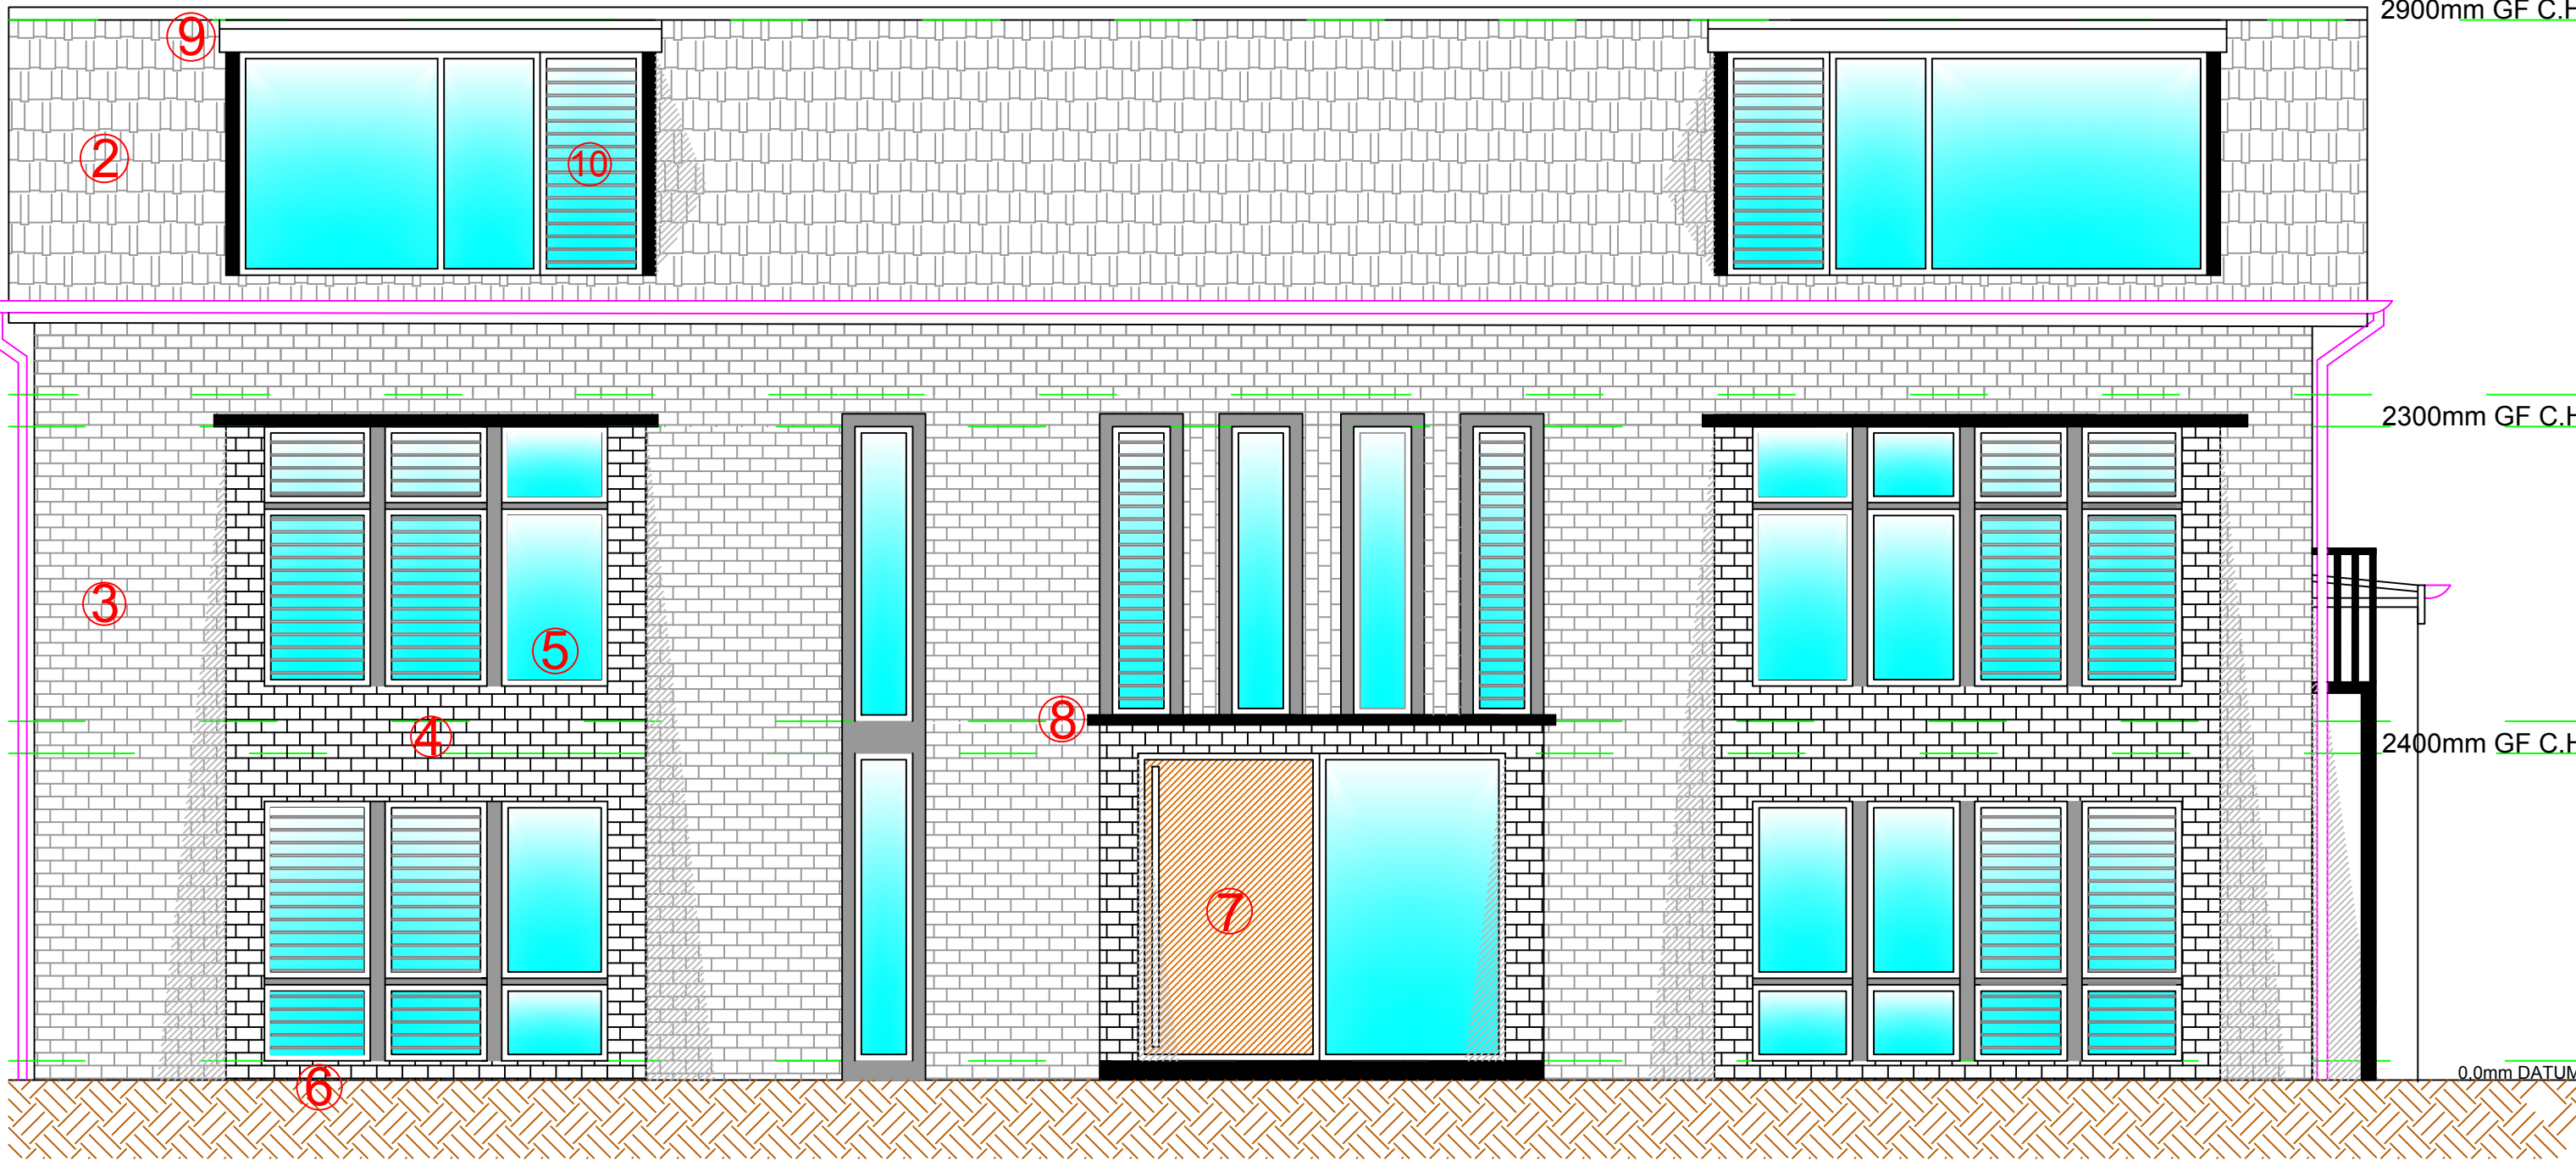


PROPOSED ELEVATION D
1:50 @ A1

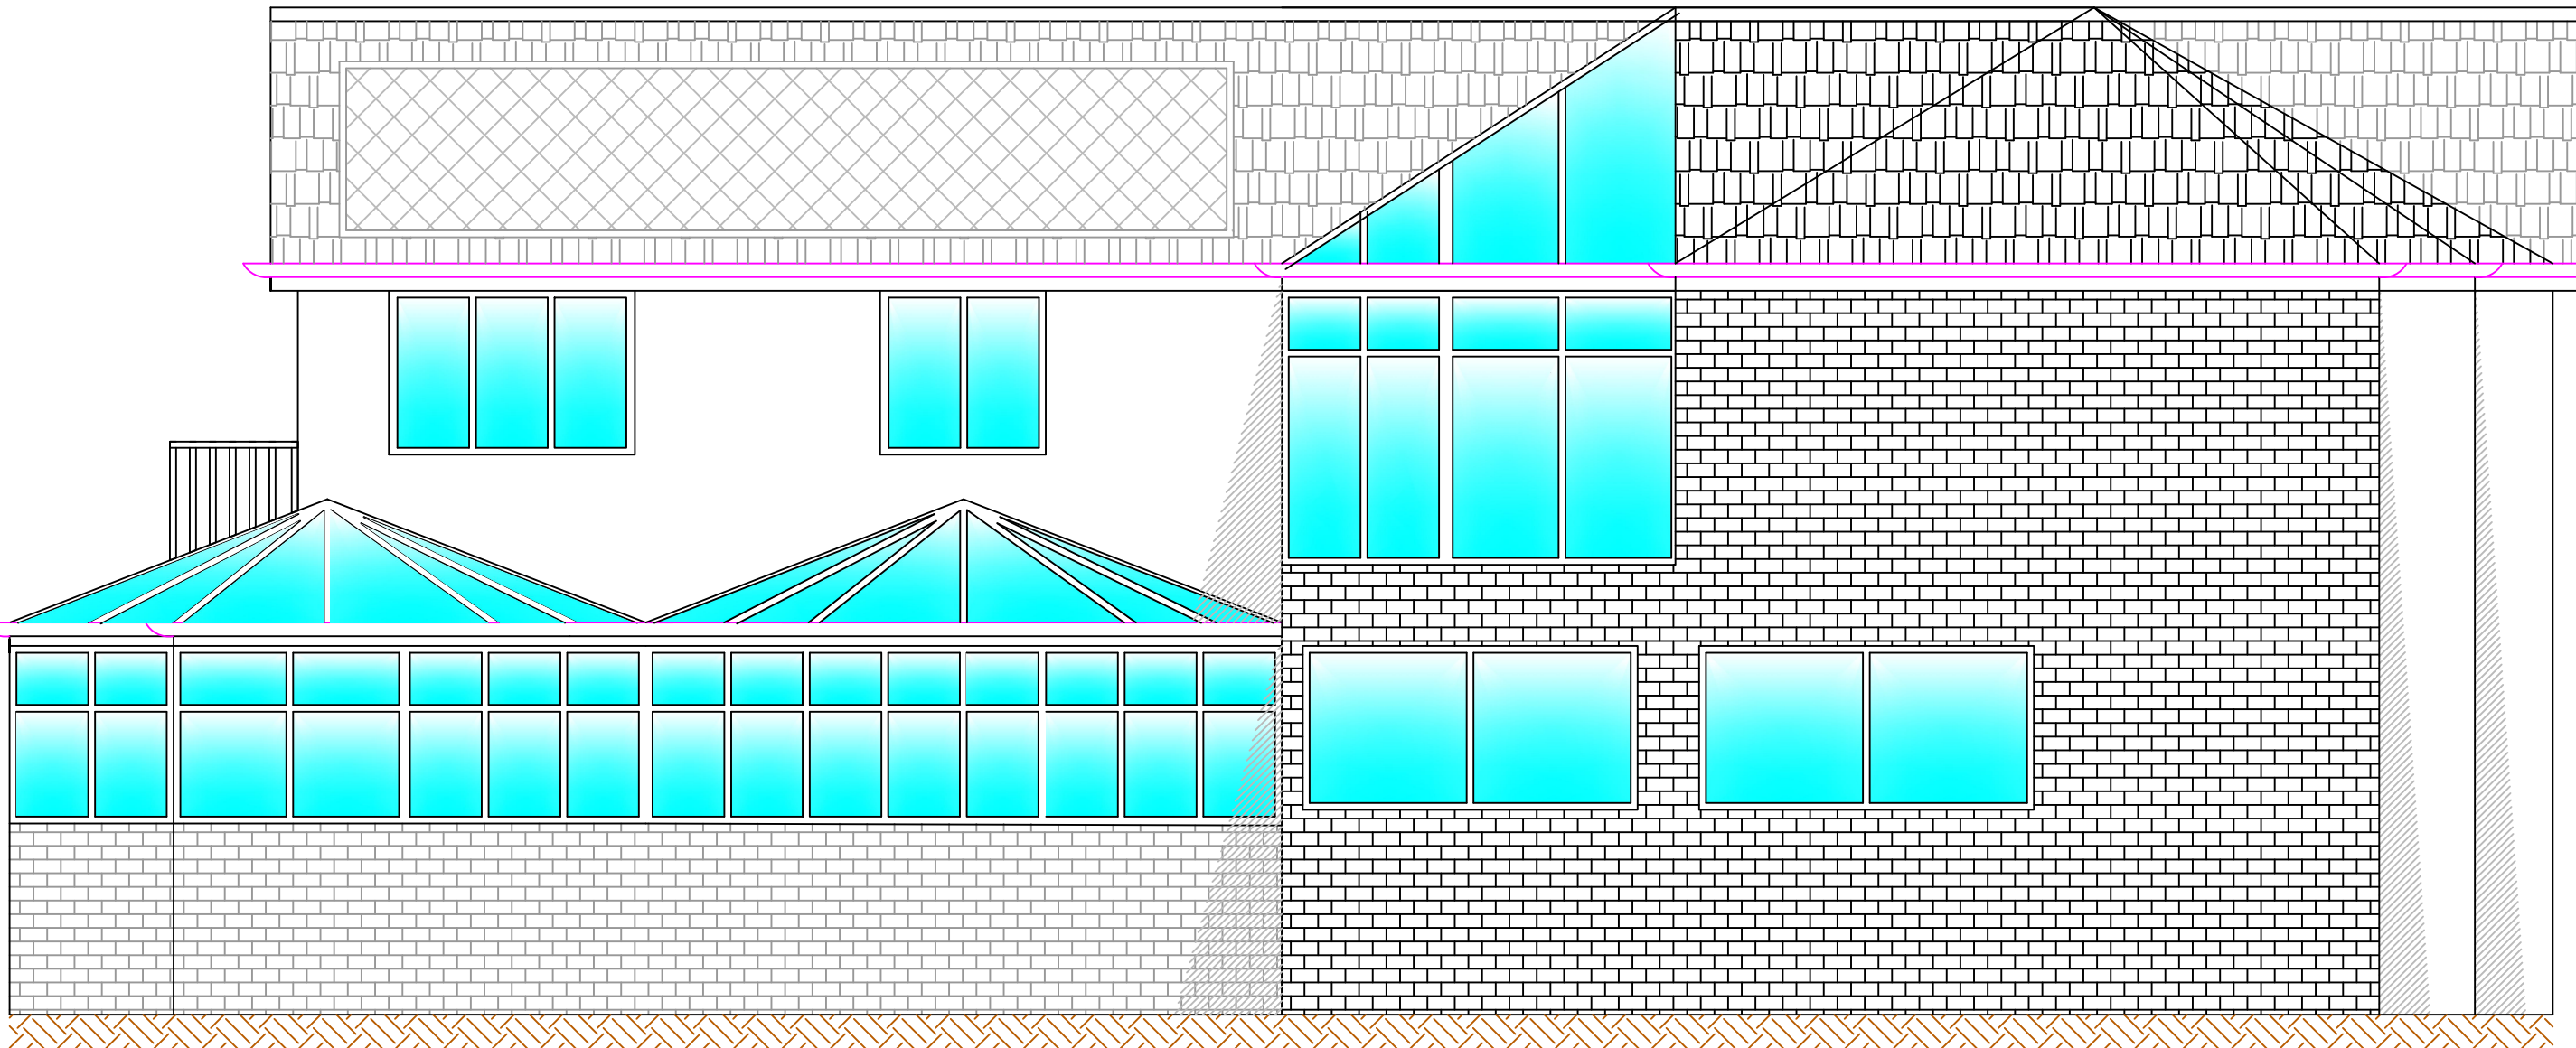

EXISTING ELEVATION C
1:100 @ A1

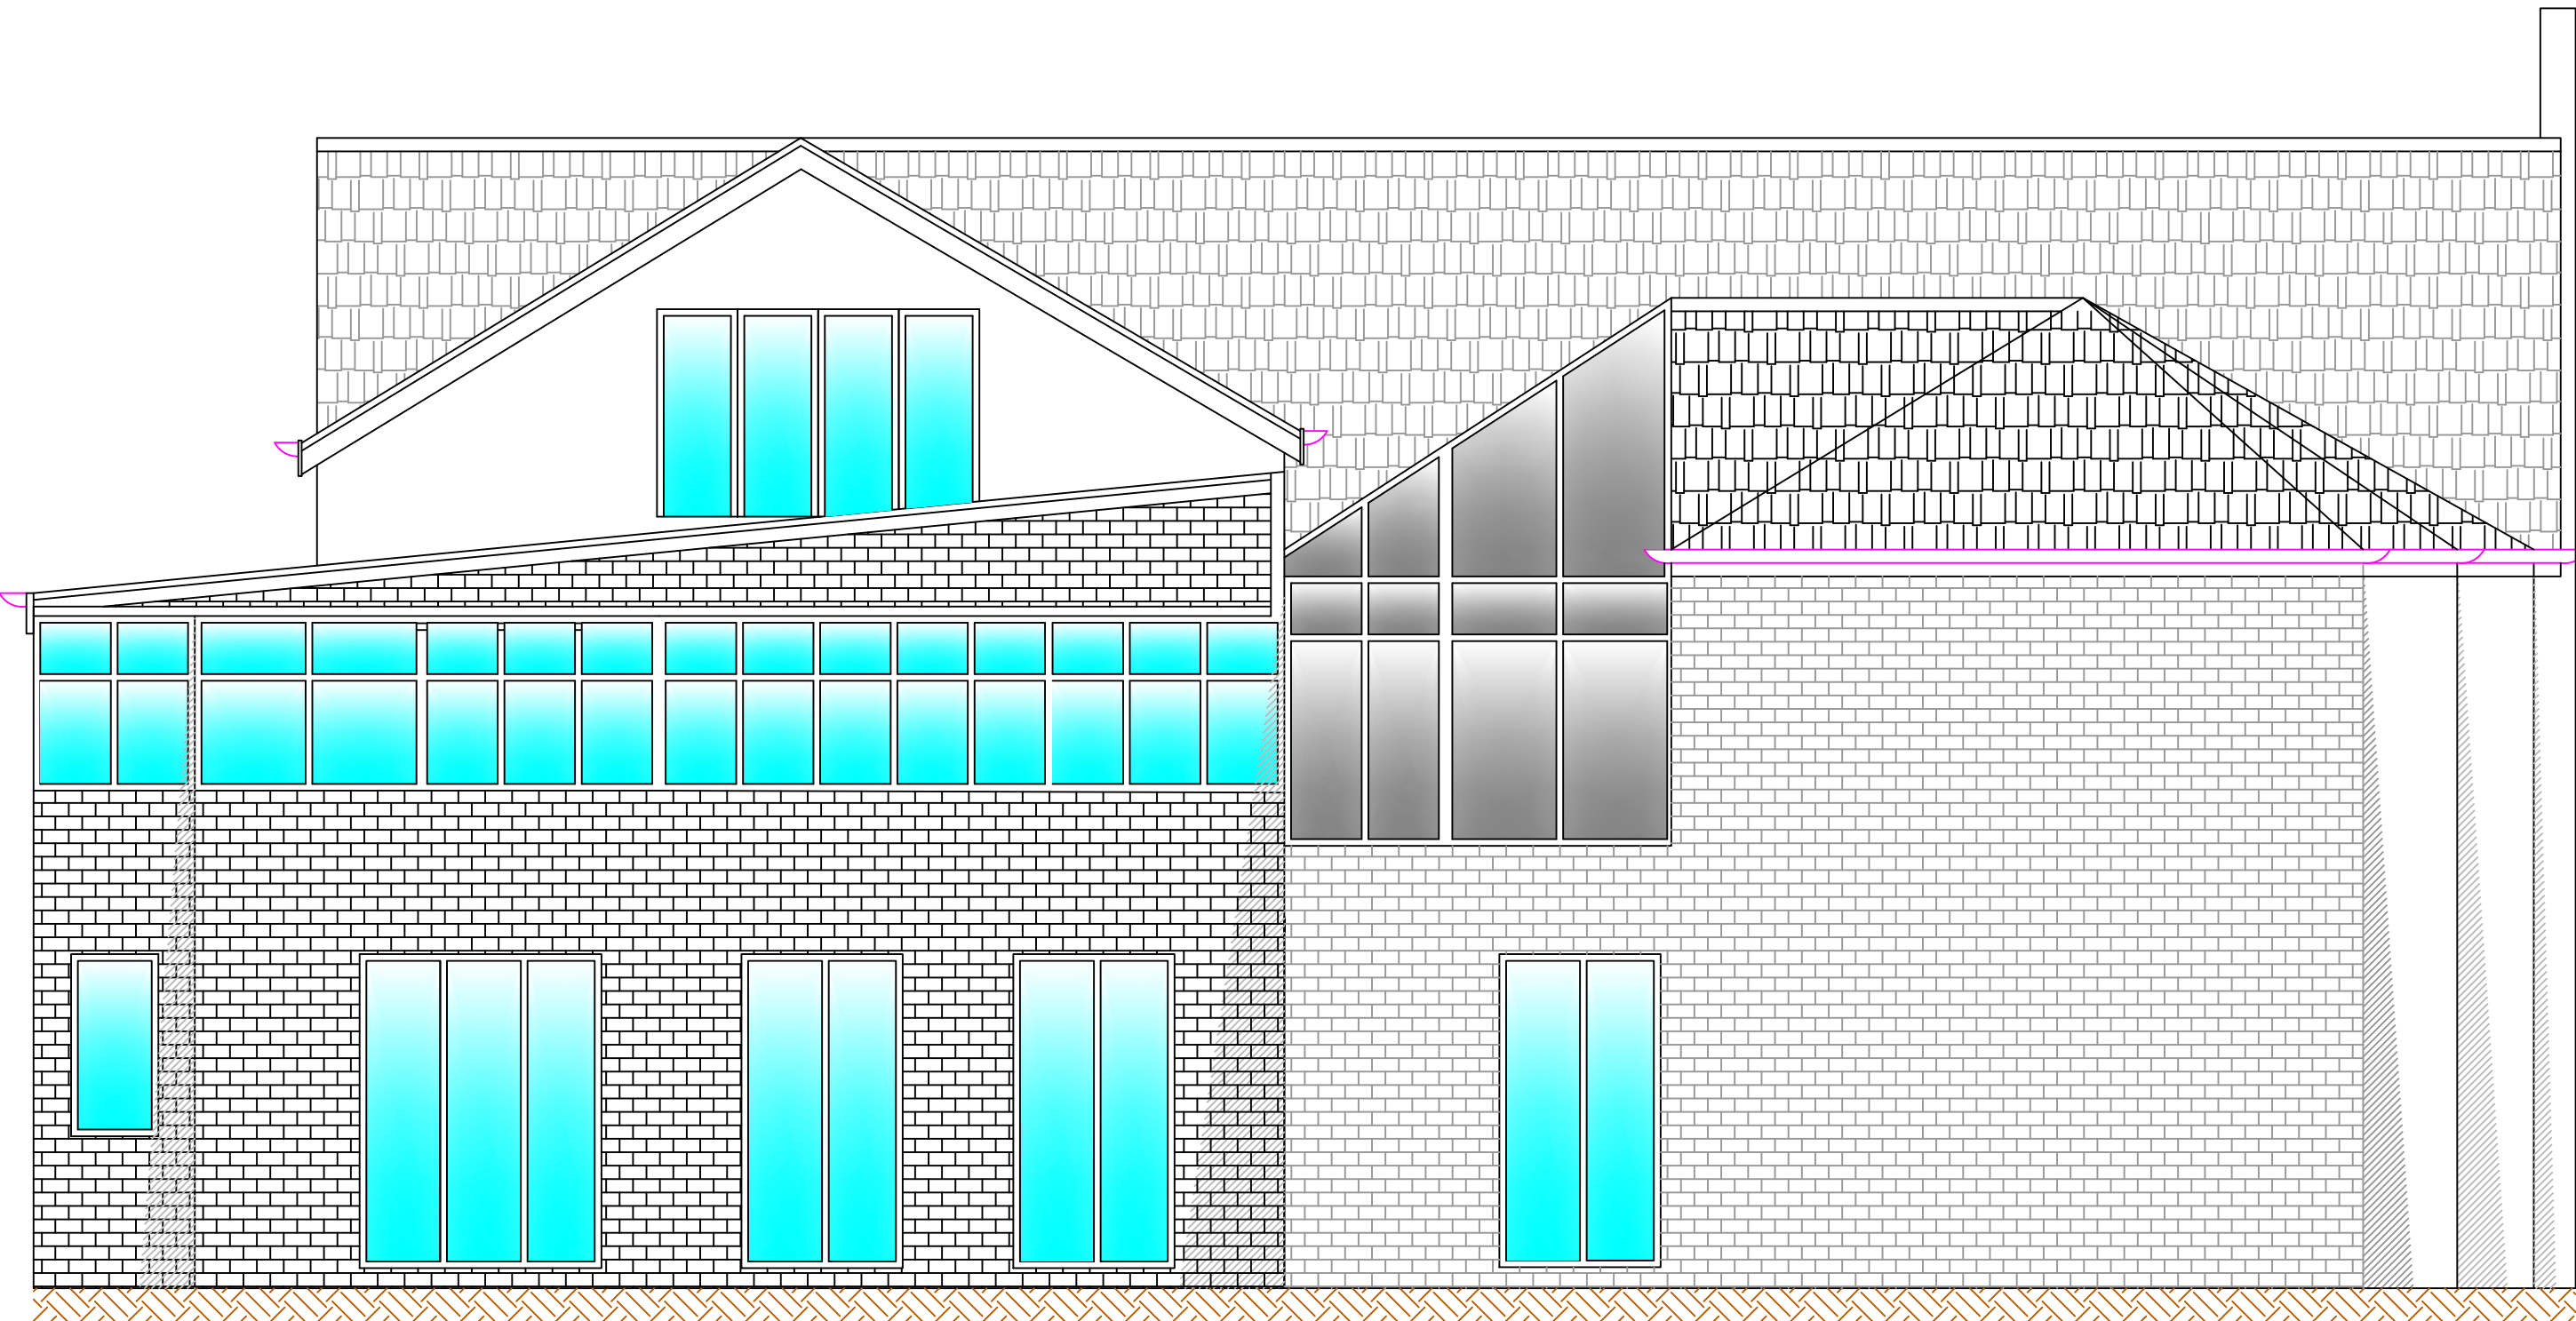

PROPOSED ELEVATION C
1:100 @ A1

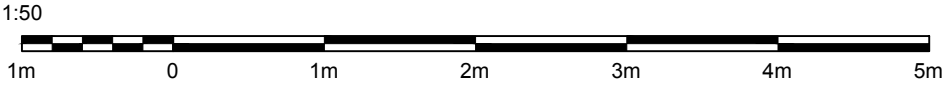

ADDRESS	
10 bowling green way, rochdale	
PROJECT	
proposed facelift	
REV.	REVISION DETAILS