



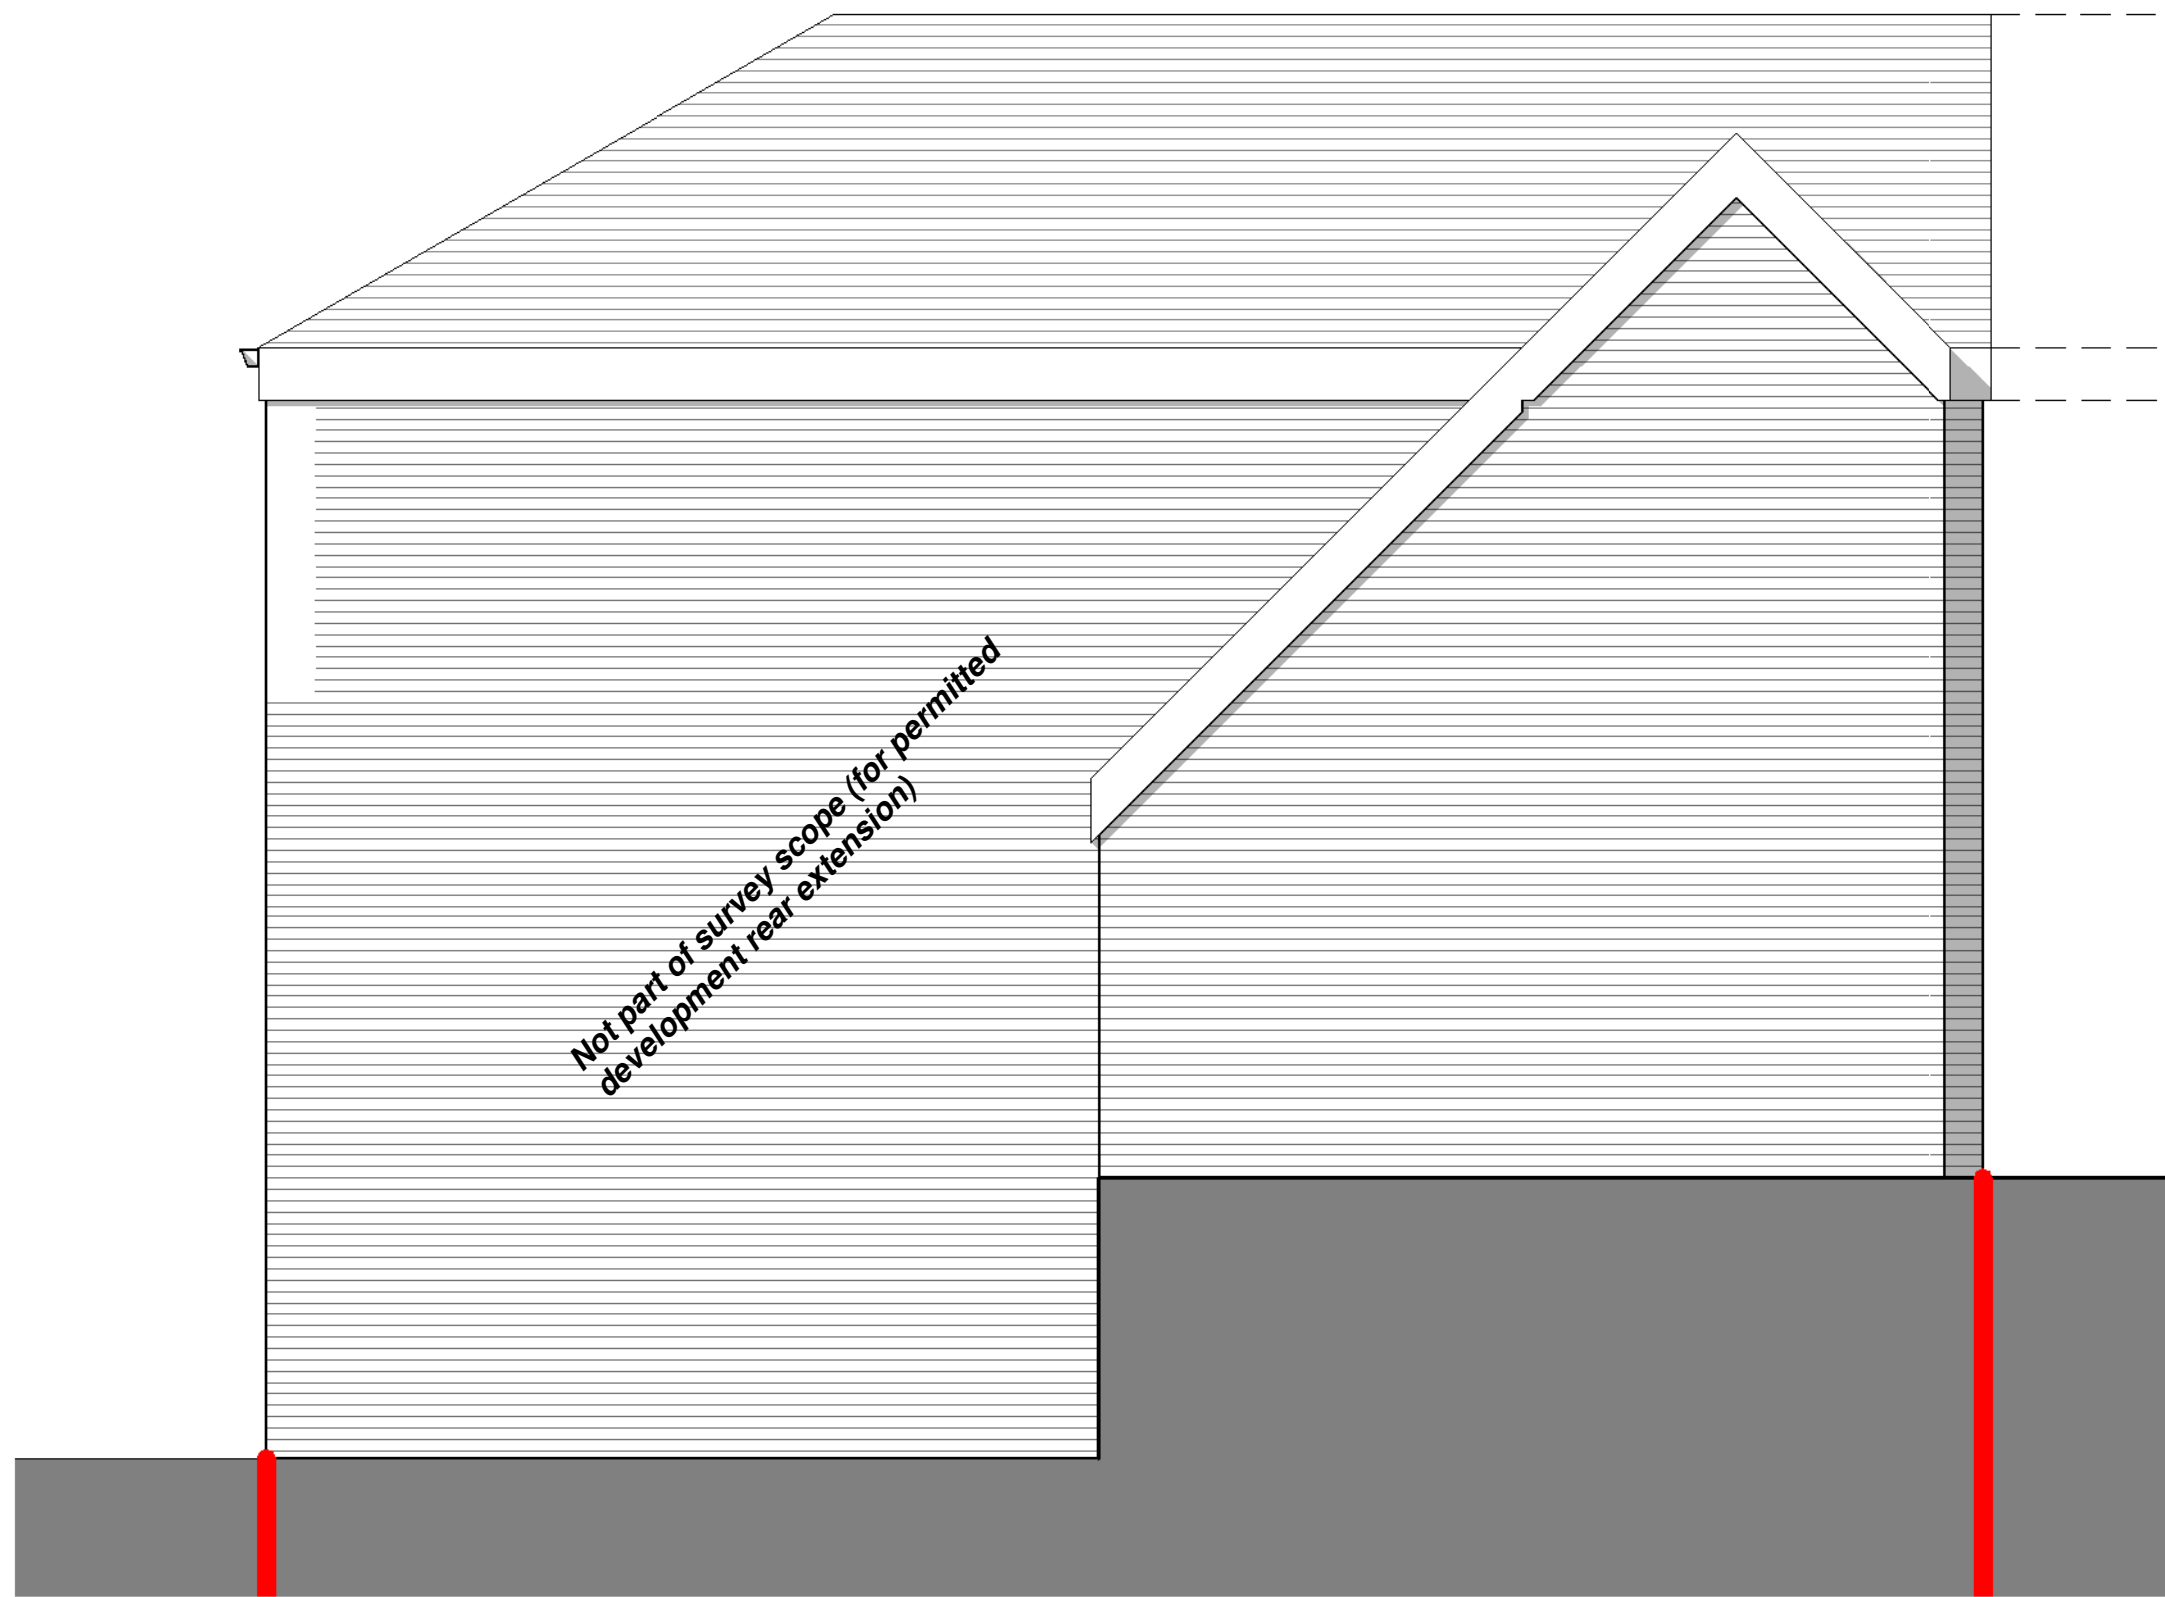

Existing South East Elevation  
1 : 50



Existing South West Elevation  
1 : 50

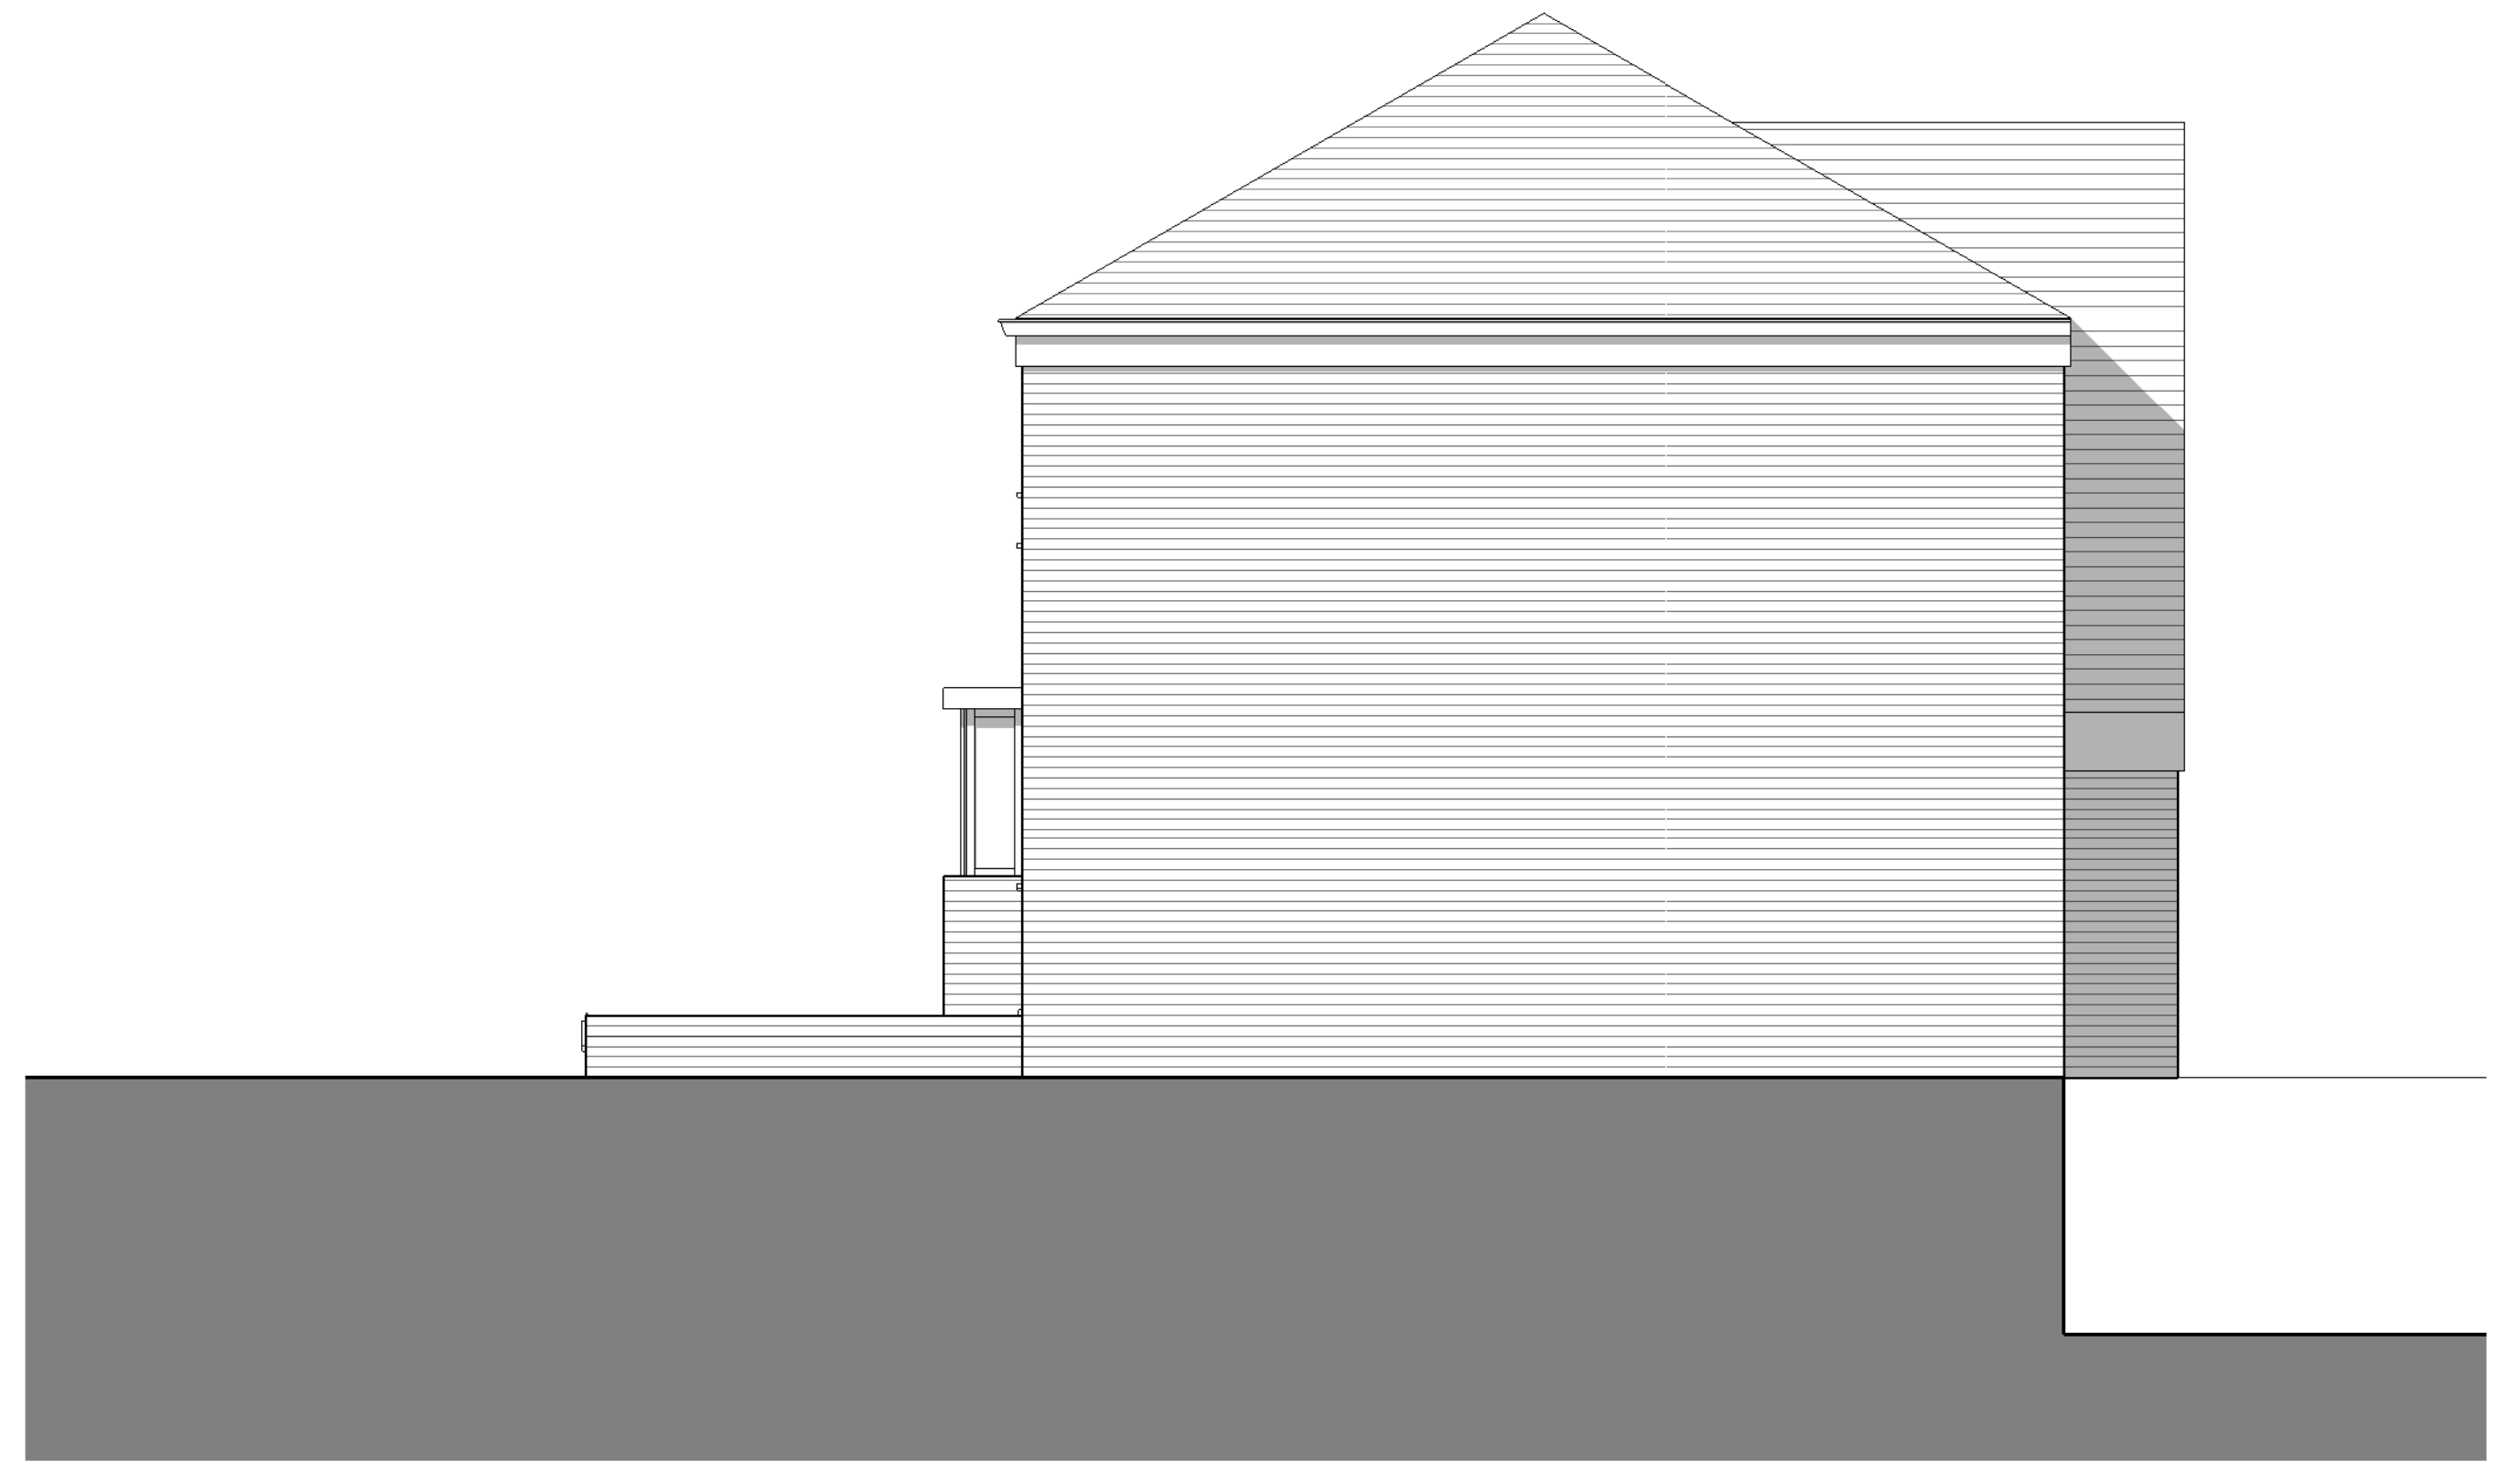

Existing North West Elevation  
1 : 50



Existing North East Elevation  
1 : 50