



The use of this data by the recipient acts as an agreement of the following statements. Do not use this data if you do not agree with any of the following statements:-

Ryder Architecture has co-ordinated relevant information received from third parties, but are not responsible for the content of the information received from others.

The controlled version of this drawing should be viewed in DWF or PDF format not DWG or other formats. All prints of this drawing must be made in full colour.

Where this drawing has been based upon Ordnance Survey data, it has been reproduced under the terms of Ryder Licence No. 100000144. Reproduction of this drawing in whole or in part is prohibited without the prior permission of Ordnance Survey.

Do not scale the drawing. Use figured dimensions in all cases. Check all dimensions on site. Report any discrepancies in writing to Ryder before proceeding.

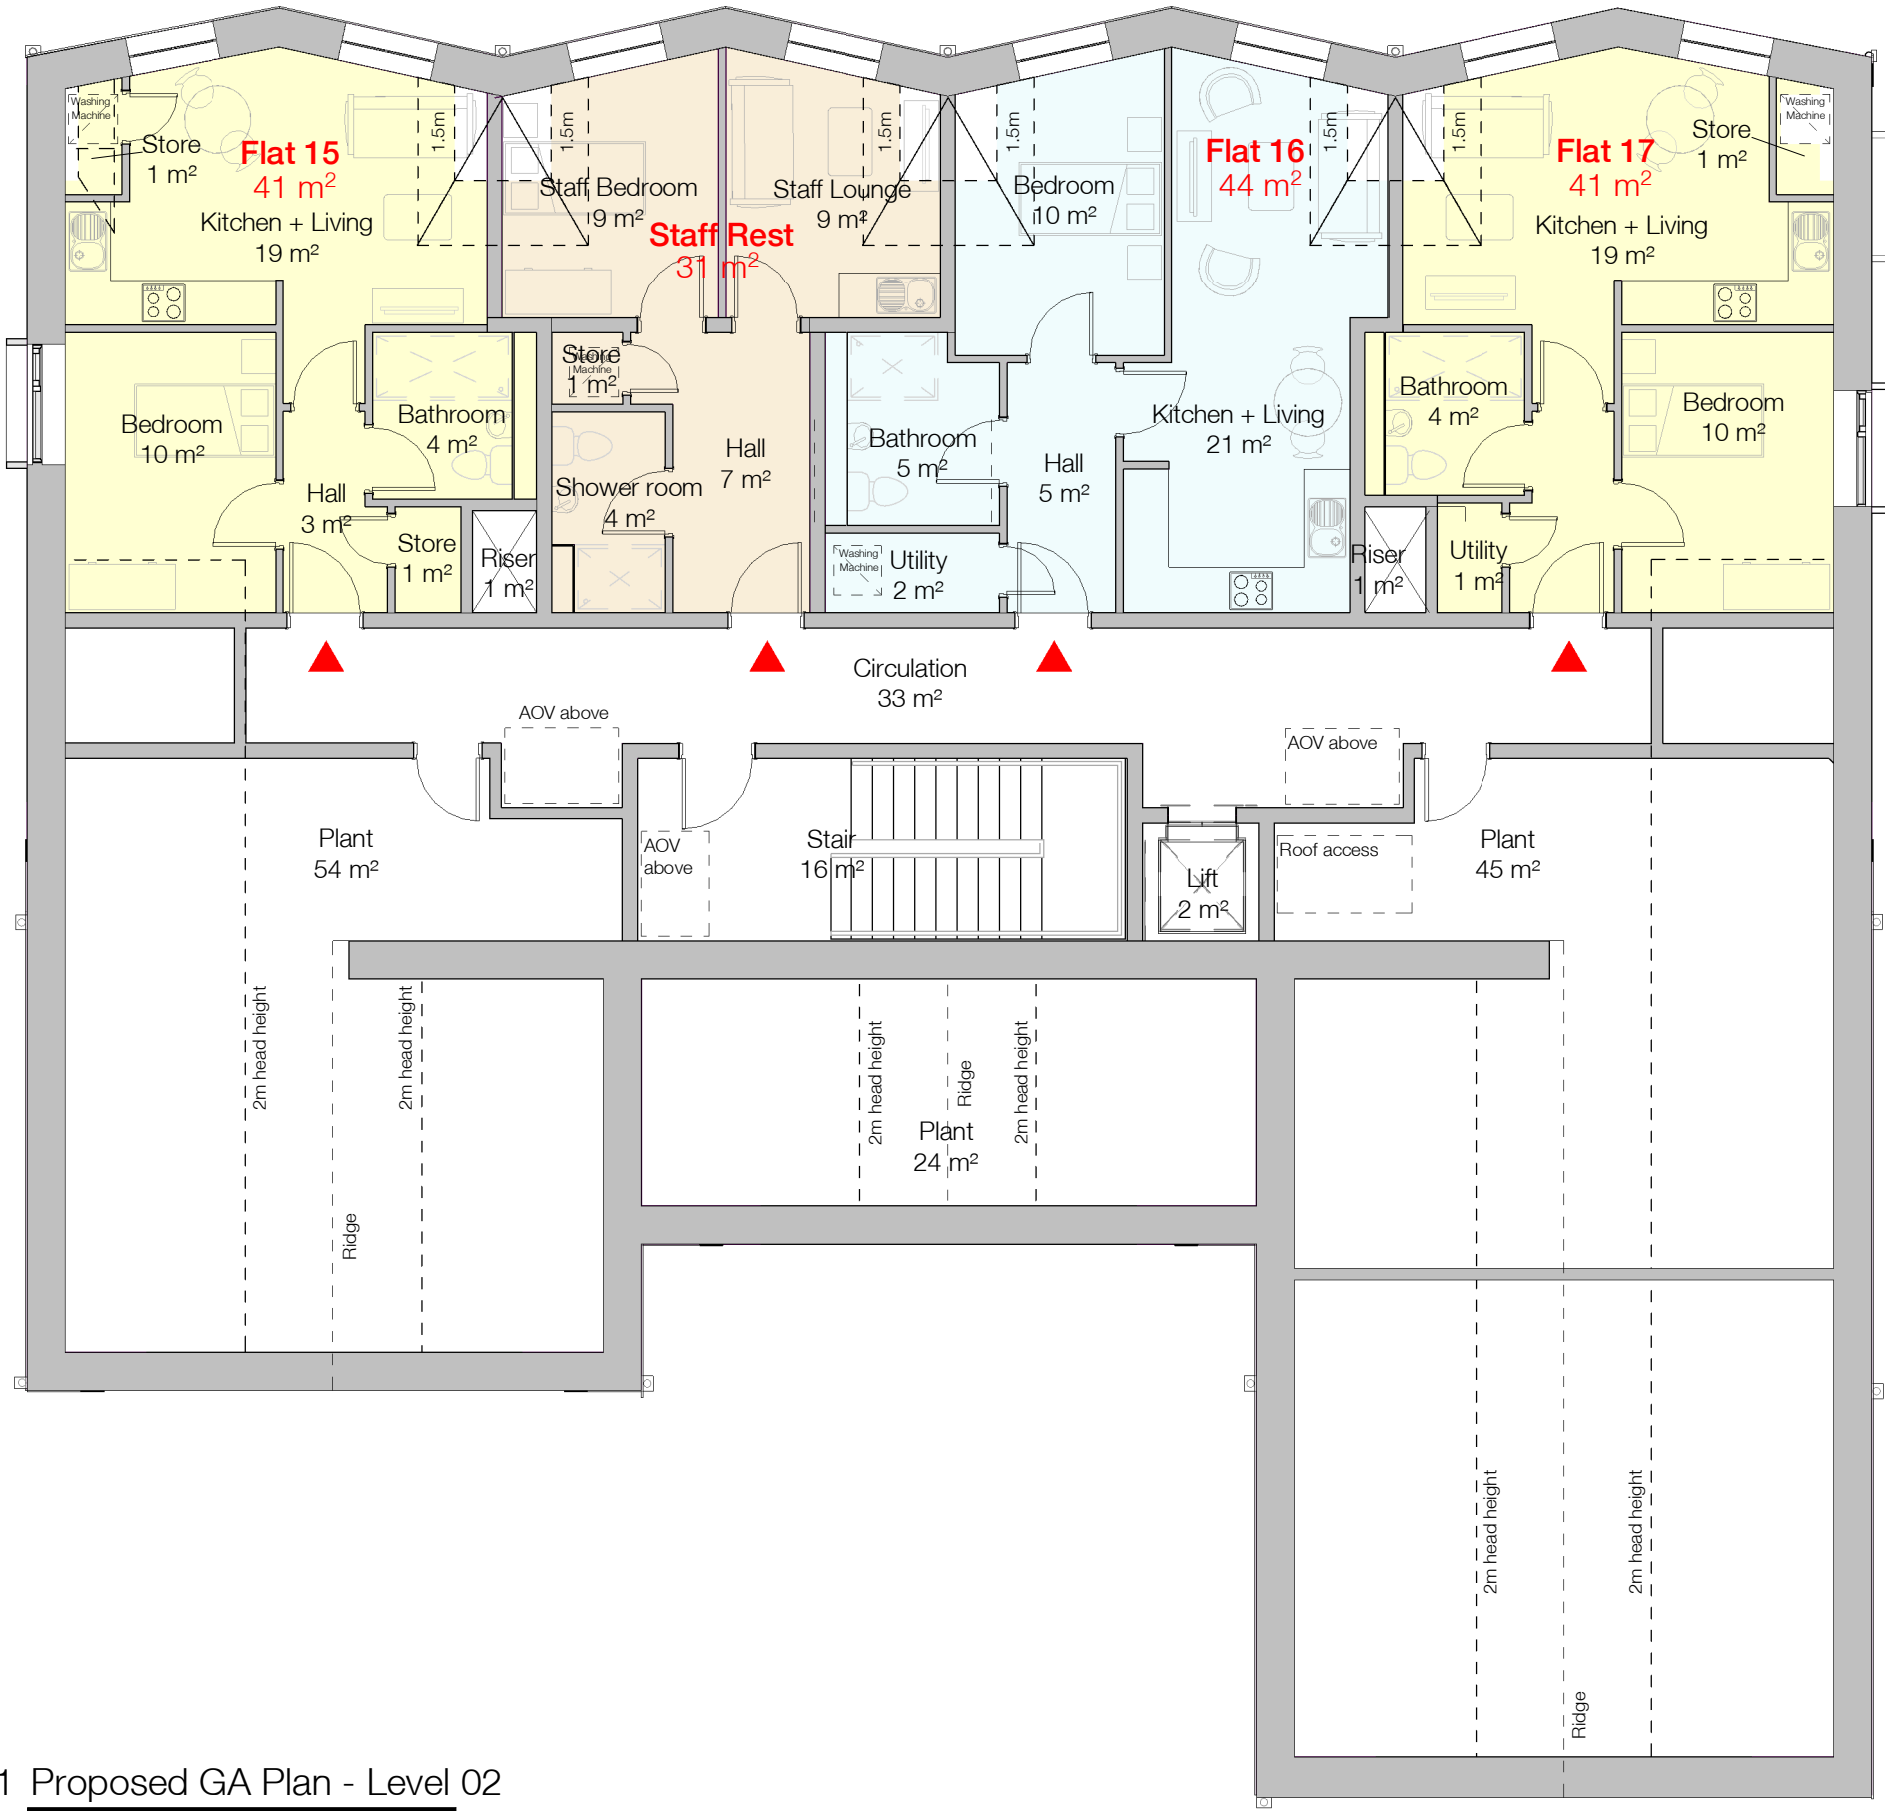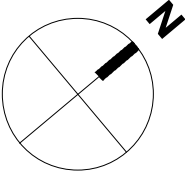

1 Proposed GA Plan - Level 02

1 : 100

|    |                                      |     |     |          |
|----|--------------------------------------|-----|-----|----------|
| P9 | Scheme revised for planning          | LWA | AWI | 17/07/24 |
| P8 | Scheme revised for planning          | AWI | AAL | 12/06/24 |
| P7 | Issued to LPA for review and comment | AWI | SWA | 24/04/24 |
| P6 | Site boundary line updated           | DPA | FTA | 06/12/23 |
| P5 | Amended Site Boundary                | DPA | FTA | 26/10/23 |
| P4 | Planning                             | ALO | FTA | 14/09/23 |
| P3 | Internal draft                       | LVI | ALO | 15/08/23 |
| P2 | Revised Layout                       | ALO | HPU | 18/07/23 |
| P1 | Revised Layout                       | ALO | HPU | 05/06/23 |

| Rev | Description | Drawn | Checked | Date |
|-----|-------------|-------|---------|------|
|-----|-------------|-------|---------|------|

Suitability

Information

Project

PossAbilities  
Wuerdle Street  
Halifax Road, Rochdale, OL12 9QD

Drawing

Proposed GA Plan Level 02

Drawing Number

Project ID    Origin.    Zone    Level    Type    Role    Number  
POSWD - RYD-00 - 02 - DR - A - 3002

Project Number    Scale at A3    Status    Revision

10745:01    1 : 100    S3    P9