Copyright KMB Ltd
All materials specified should be used in accordance with the manufacturers recommendations and all relevant current codes of practice.

1:20 0 200mm 400mm 600mm 800mm 1000 1200 1400 1600
1:100 0 1m 2m 3m 4m 5m 6m 7m 8m
1:50 0 1m 2m 3m 4m
1:5 0 100mm 200mm 300mm 400mm

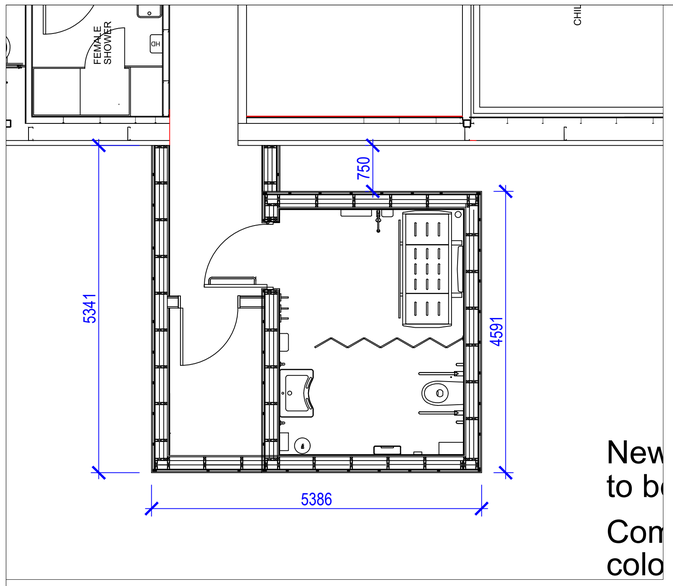

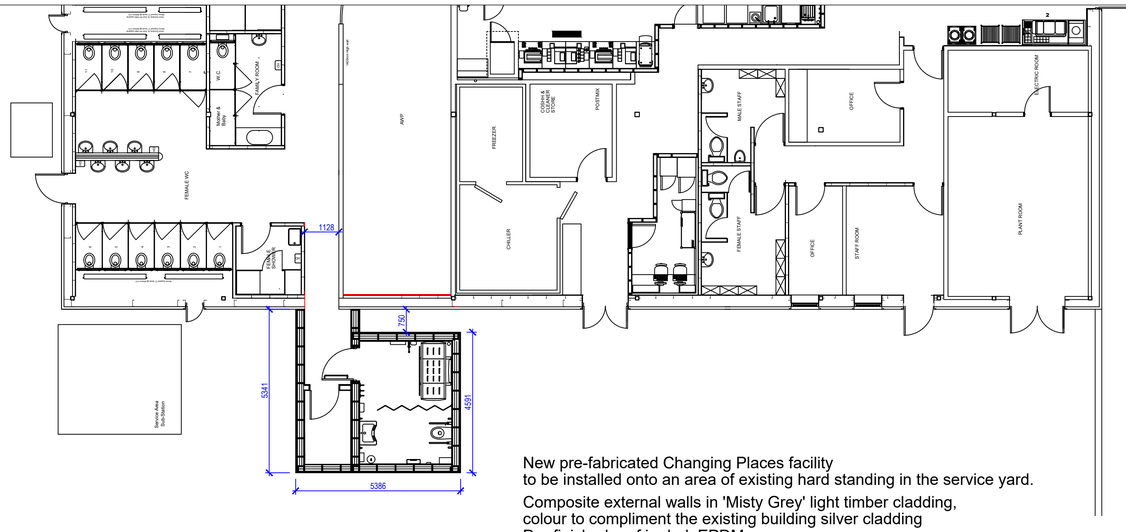

New pre-fabricated Changing Places facility
to be installed onto an area of existing hard standing in the service yard.

Composite external walls in 'Misty Grey' light timber cladding,
colour to compliment the existing building silver cladding
Pre-finished roof in dark EPDM.

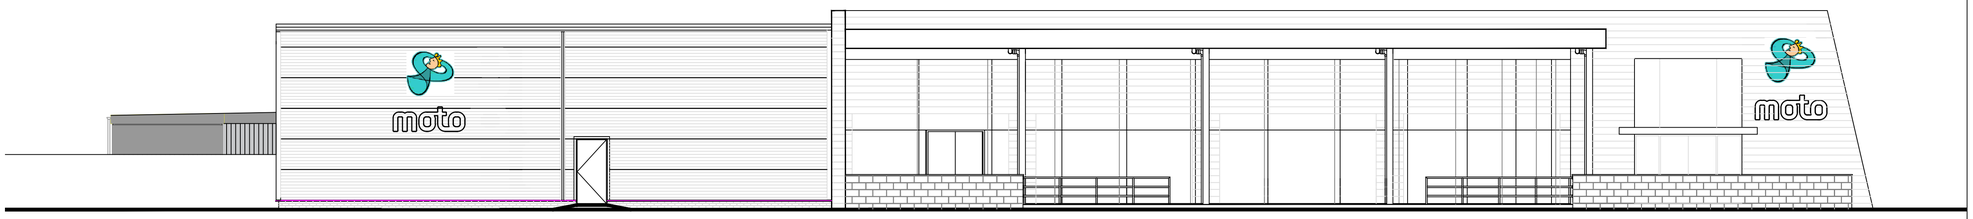

HGV PARK ELEVATION

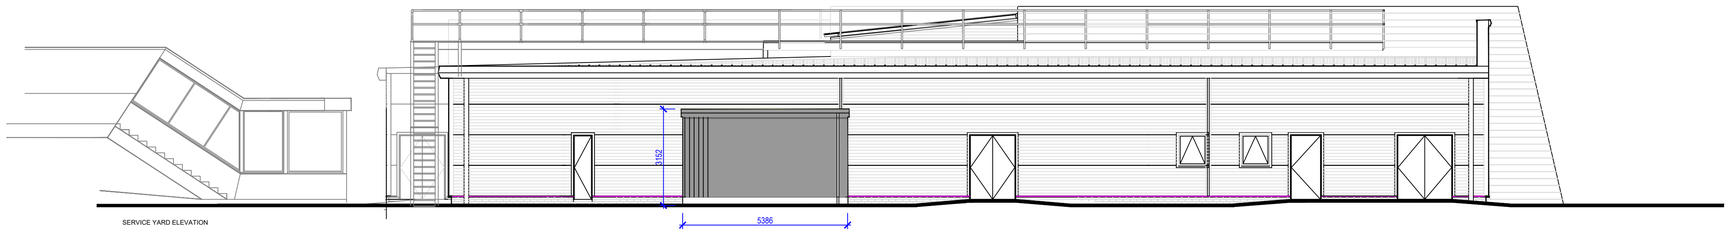

SERVICE YARD ELEVATION

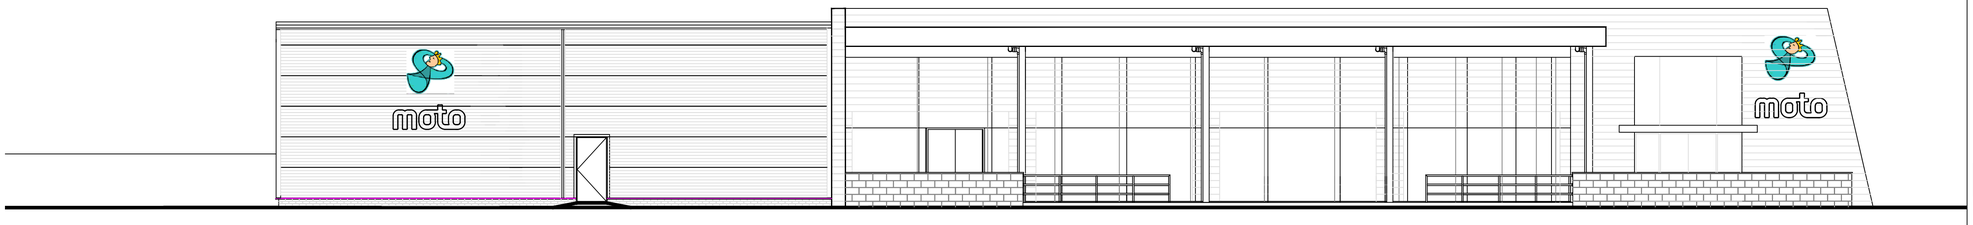

HGV PARK ELEVATION

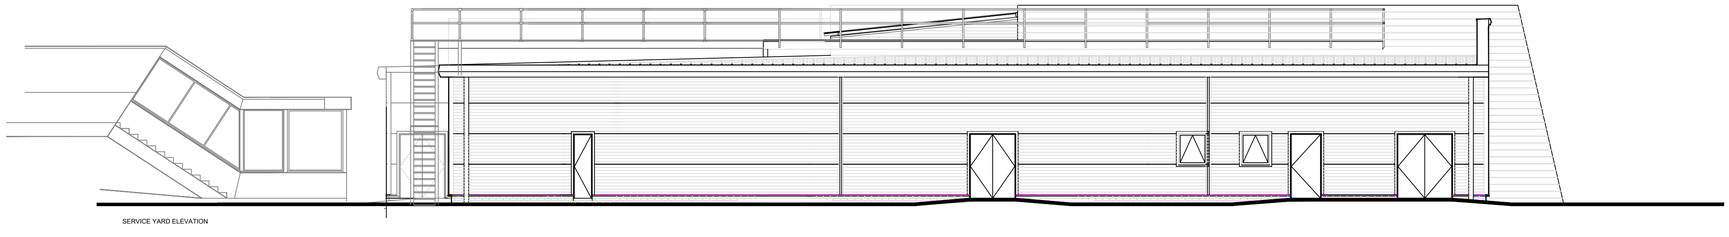

SERVICE YARD ELEVATION

Rev	Date	Description	Drawn	Checked
-	-	-	-	-

Amendments

Drawing Status

PLANNING

Construction Consultants

PROJECT
Birch WB
Changing Places

CLIENT
Moto Hospitality Ltd

TITLE
Plan & Elevations

SCALE	DATE
1:100 / 50 @ A1	April 2022

DRAWN BY	CHECKED BY	DRAWING No.	REV
DH	.....	7667_112	-

Unit S6, Building 67, Europa Business Park, Bird Hall Lane, Stockport SK3 0XA
t: 0161 477 7709 e: Kmb@kmb-ltd.co.uk