



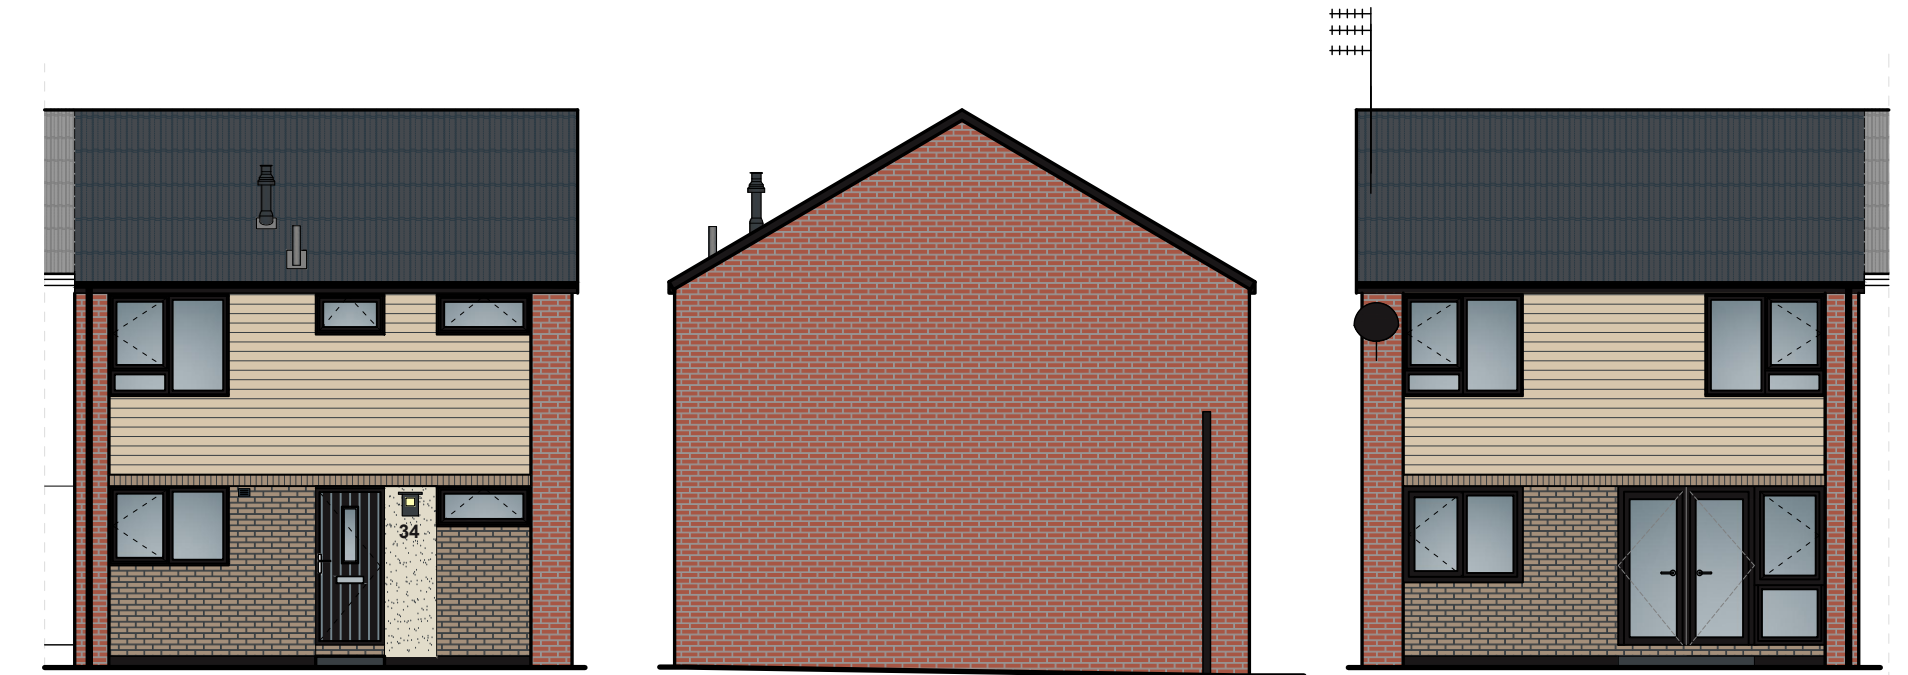


01 Typical Proposed Elevations - Type A.1 - Applicable to No's. 87, 91, 92, 96, 112, 113 Buckley View
29 Scale 1:100 @ A1

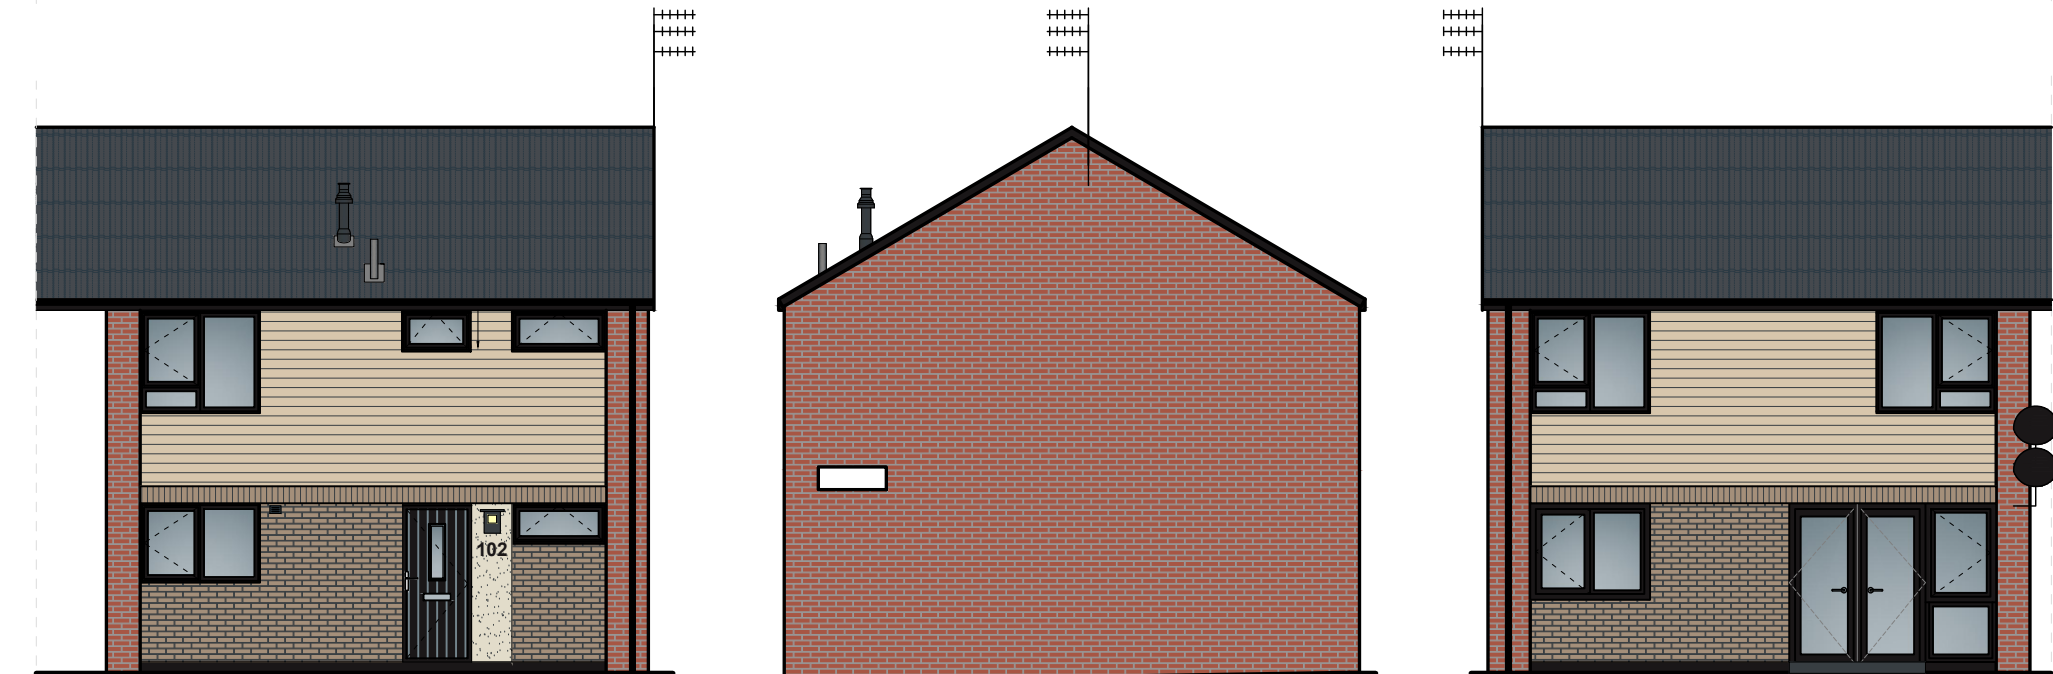


02 Typical Proposed Elevations - Type A.2 - Applicable to No. 102 Buckley View
29 Scale 1:100 @ A1



03 Typical Proposed Elevations - Type A.3 - Applicable to No's. 97, 98, 111 Buckley View
29 Scale 1:100 @ A1

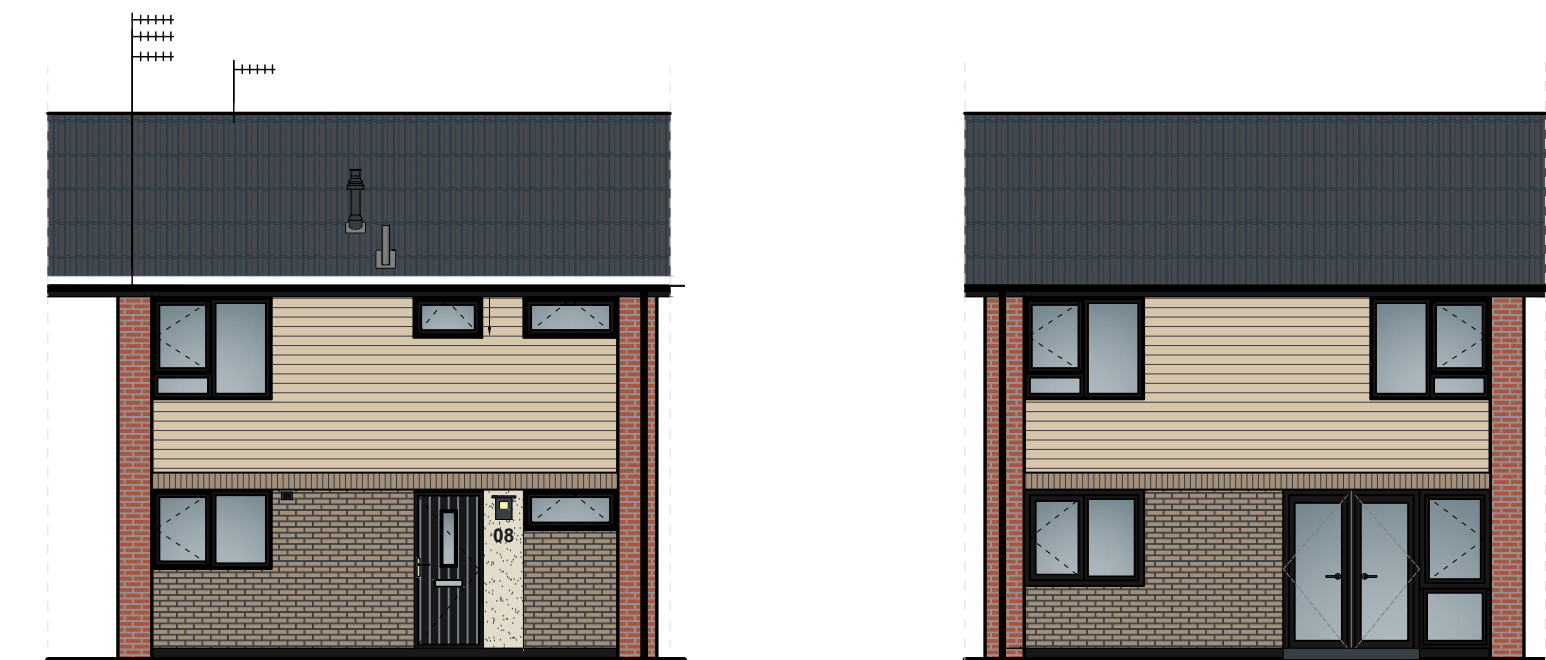

04 Typical Proposed Elevations - Type A.4 - Applicable to No. 103 Buckley View
29 Scale 1:100 @ A1

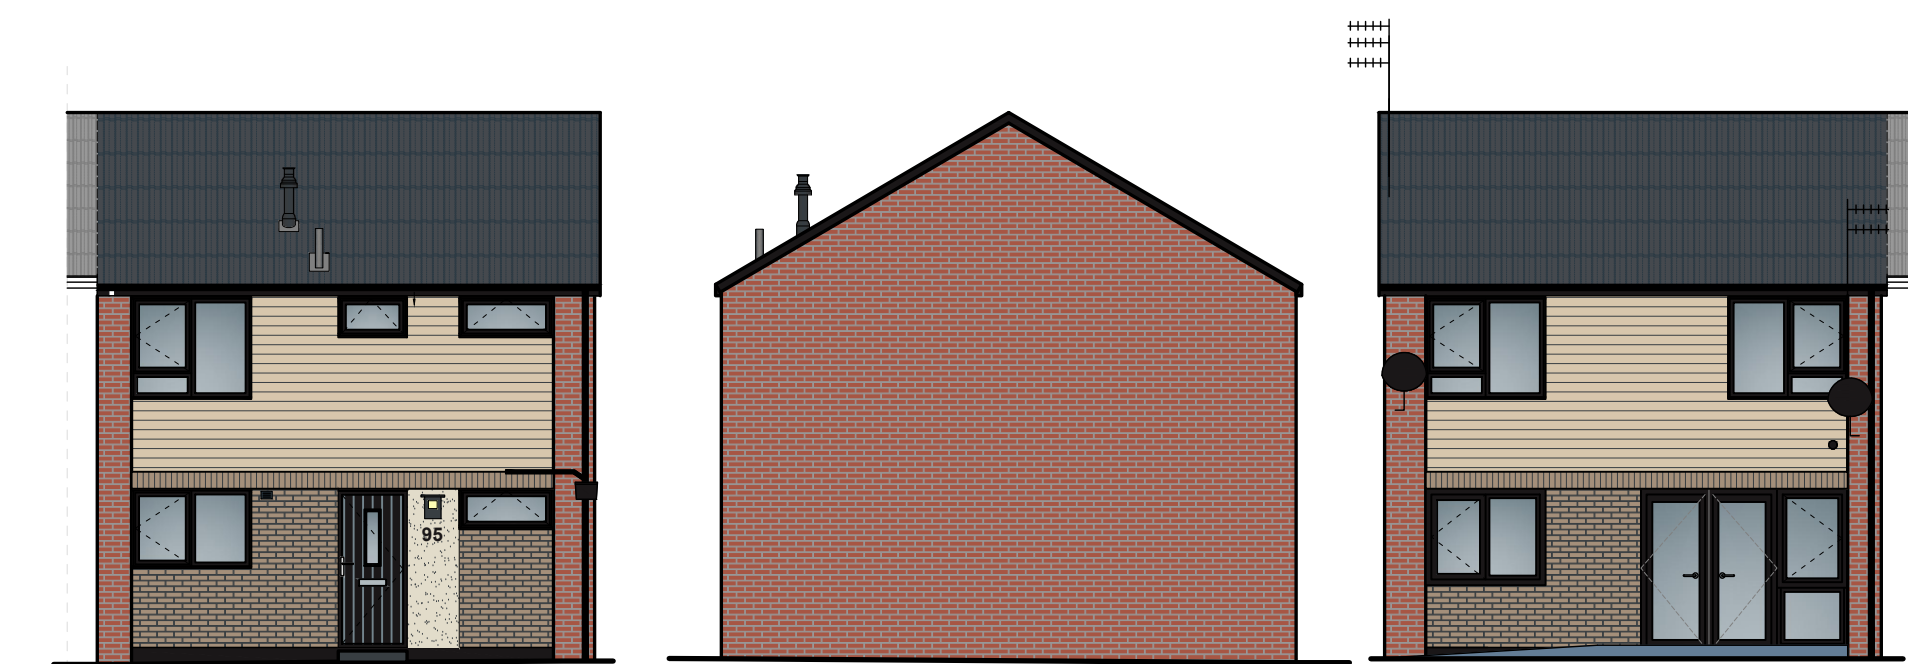

05 Typical Proposed Elevations - Type B - Applicable to No. 95 Buckley View
29 Scale 1:100 @ A1



06 Proposed Key Plan
29 Scale 1:750 @ A1



07 Proposed Artist's Impression
29 NTS Scale

General Notes
01: Dimensions must not be scaled from this drawing. If in doubt, please ask.
02: All dimensions are in millimetres unless noted otherwise.
03: All dimensions should be verified on site before proceeding with the work.
04: TADW Architects shall be notified in writing of any discrepancies.
05: © TADW Limited (UK) 2015

Notes

Plot type A.1 - End, no store
Plot type A.2 - End terrace, with store
Plot type A.3 - Mid terrace, no store
Plot type A.4 - Mid terrace, with store
Plot type B - 2 Bed end terrace, no store



Wetherby Buff/Grey - 15mm Brick Slip



Cedral Grey Brown - Wood Click Panel

P2	1no. property omitted from scheme. Updated materials.	24.11.22	VA	AM
P1	Drawn	10.11.22	VA	AM
Issue	Description	Date	Drawn	Checked

Drawing Status
P - Planning | T - Tender | C - Construction | R - As Record

For Approval

tadw architects

Six St. Petersgate Stockport Cheshire SK1 1HD
Ph 0161 477 6158 Fx 0161 480 8342 mail@tadw.co.uk www.tadw.co.uk

Client Rochdale Boroughwide Housing

Job Smallbridge Decarbonisation

Title Proposed Buckley View Elevations

Scale 1:100@ A1

Note - Prints from PDF files may not be to scale, check accuracy against scale

0.5

1

1.5

2.5m

1:25

Job Number 221316

Drawing Number 29

Issue P2