

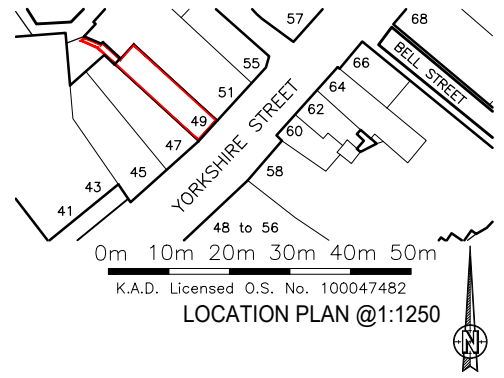


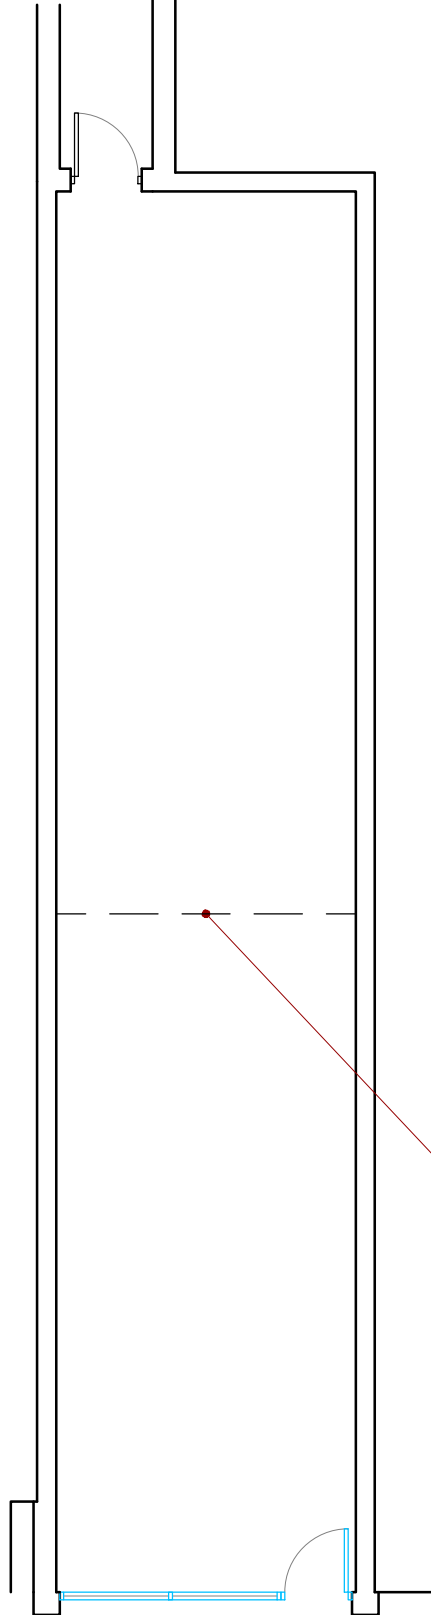


Existing Ground Floor

Proposed Ground Floor

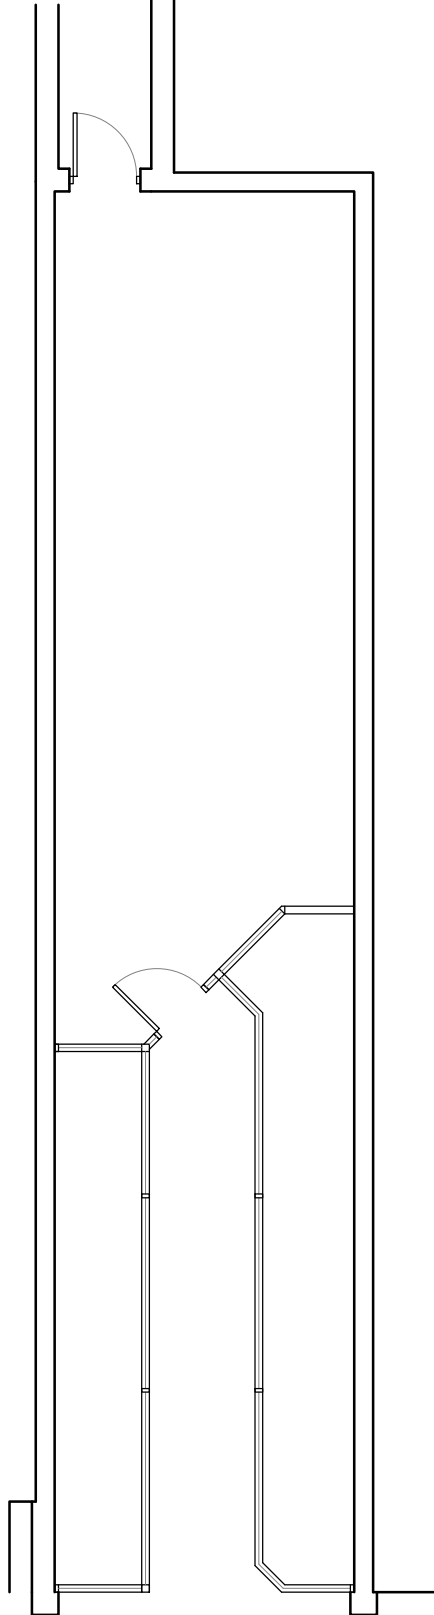

Front of shop Floor to be made level and wall/ceiling to be made good

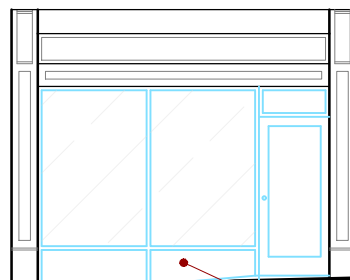

Existing Frontage

Proposed Frontage

0m 1m 2m 3m 4m 5m 6m 7m 8m 9m 10m Floor Plans @1:100

Rev	Revision	By	Date

K.A.D. Ltd.
First Floor Unit 7
The Quarterdeck
Port Solent
PO6 4TP
T: 01489 660194
E: admin@k-a-d.co.uk
W: www.k-a-d.co.uk

Client
PEPPERCORN INVESTMENTS

Project
49 YORKSHIRE STREET
ROCHDALE
OL16 1BX

Drawing
PROPOSED FLOOR AND
ELEVATION PLAN

Scale
1:100@A4

Date
JAN 2023

Project no.	Sequential	Bldg/Floor	Detail	Rev
KAD	01	A	PP	.