Copyright of this drawing is vested in the Architect and it must not be copied or reproduced without consent. Figured dimensions only are to be taken from this drawing. All contractors must visit the site and be responsible for taking and checking all dimensions relative to their work. HUAM Ltd are to be advised of any variation betweeen drawings and site conditions.
DO NOT SCALE OFF THIS DRAWING.....IF IN DOUBT ASK

Rev.	Drawn	Comments	Date

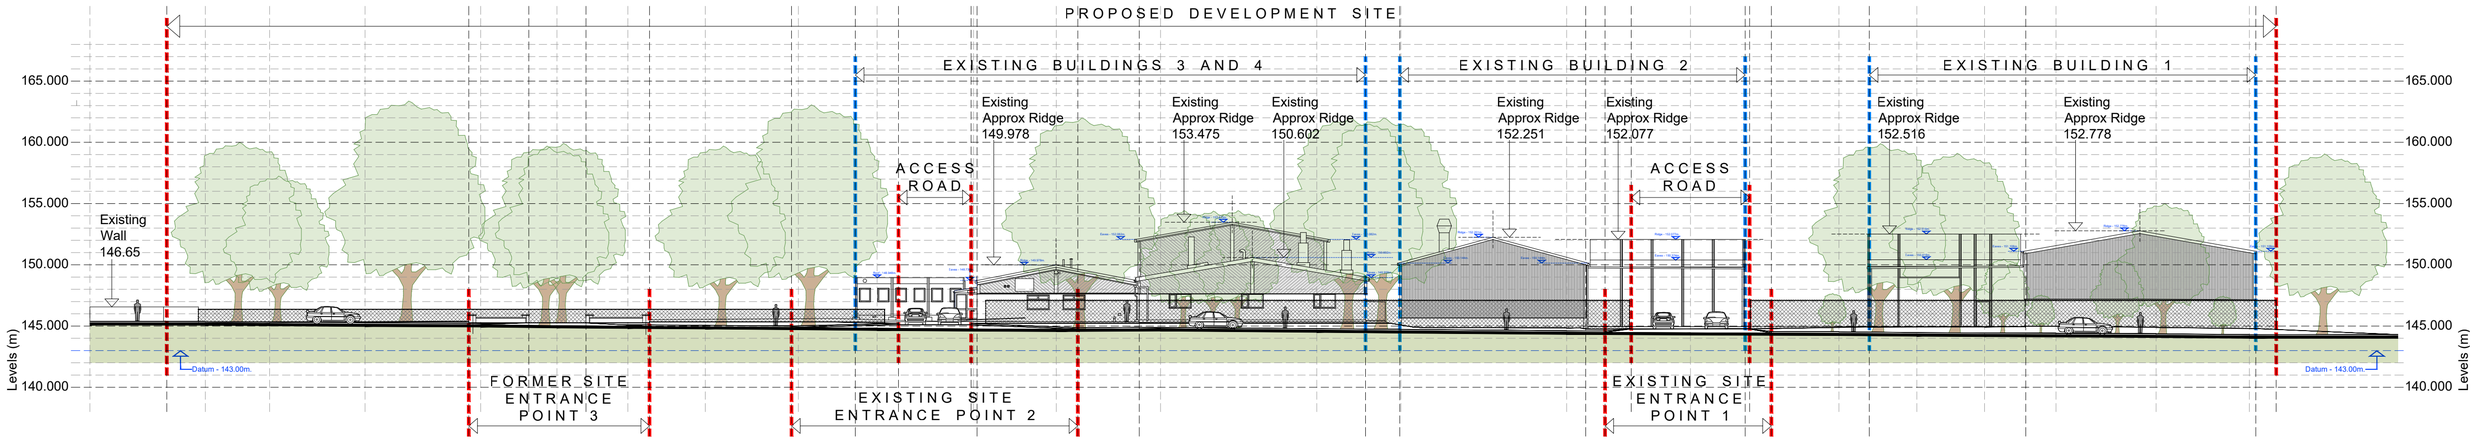

EXISTING SITE SECTION 2
(SOUTH EAST FACING)

Scale Bar
0m 4m 8m 12m 16m 20m

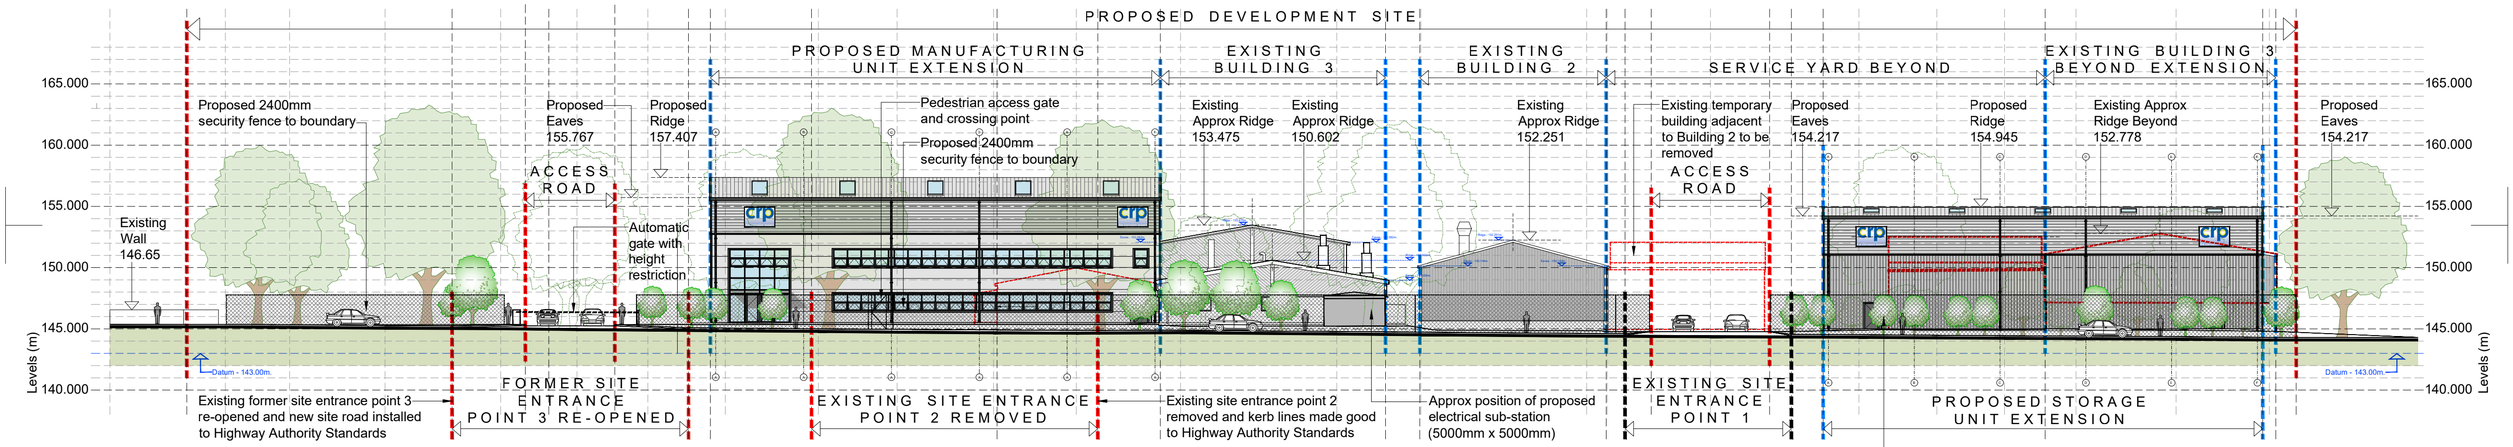

PROPOSED SITE SECTION 2
(SOUTH EAST FACING)

Scale Bar
0m 4m 8m 12m 16m 20m

Site Section Key Plan
scale: 1:1000@A1

hulmeupright architects
Queens Gardens Business Centre
31a Ironmarket
Newcastle under Lyme
Staffordshire
ST5 1RP

Tel: 01782 621949
Email: stoke@hu-arch.co.uk
www.hulmeupright.co.uk

Client
CRP Limited

P:\Highgrove\Projects\LOGOS\CRP-LOGO-2.jpg

Project
Proposed re-development of existing site, Todmorden Road, Littleborough, OL15 9EG

Title
Existing and proposed Site Section 2

PLANNING

Status
PLANNING

Date NOV 2024
Drawn NJH
Scale @A1 1:250,1:1000
Checked DV

Project No / Drawing No.
N1238 - PL[0]19
Rev

File Ref: M.1.

Existing and Proposed Site Section 2
scale: 1:250@A1