


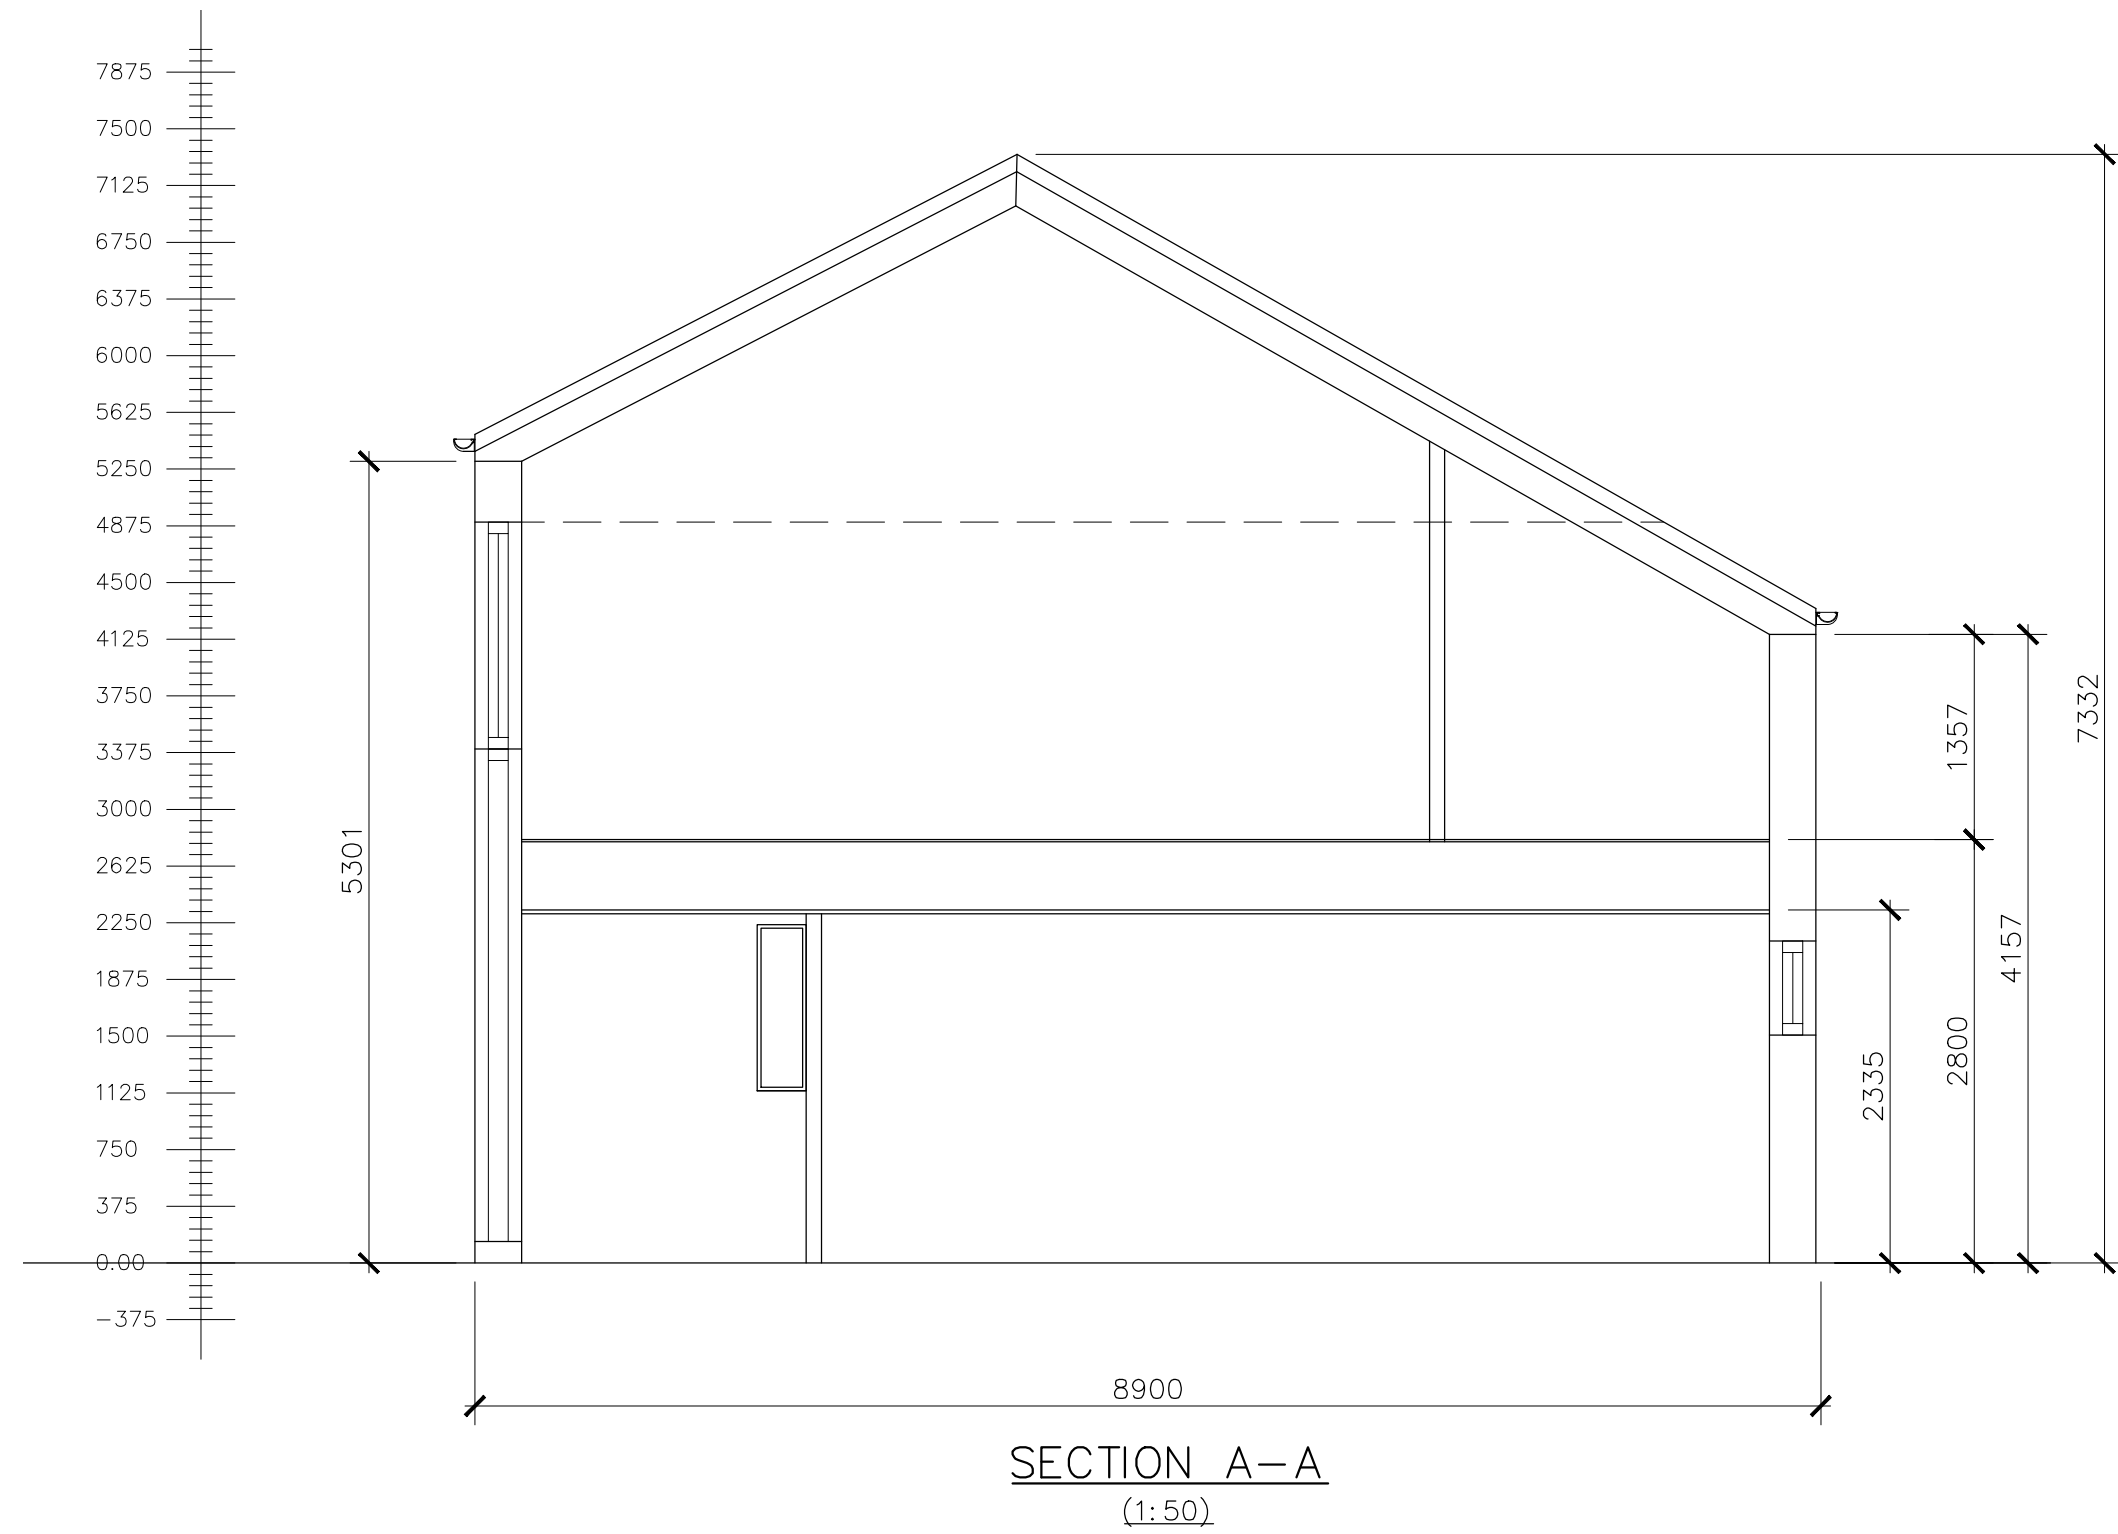

P1 –ISSUED FOR PLANNING/BUILDING REGS – APRIL 2023

Sir Frederick Snow & Partners Ltd Consulting Engineers	
	211 - 213 Higher Hillgate Stockport Cheshire SK1 3RB Tel: 0161 477 3365 e-mail: northwest@fsnow.co.uk
Client	MR & MRS GUMBLEY
Project Title	LOWER STARRING FARM COTTAGE
Drawing Title	SECTION
Scale(s) 1:50	(Do not scale off this drawing work to figured dimensions)
Scalebar	Original Drawing Size A1 0 10 50 100mm
DRG No.	Rev.
FS 4850 / P / 2003	P1