


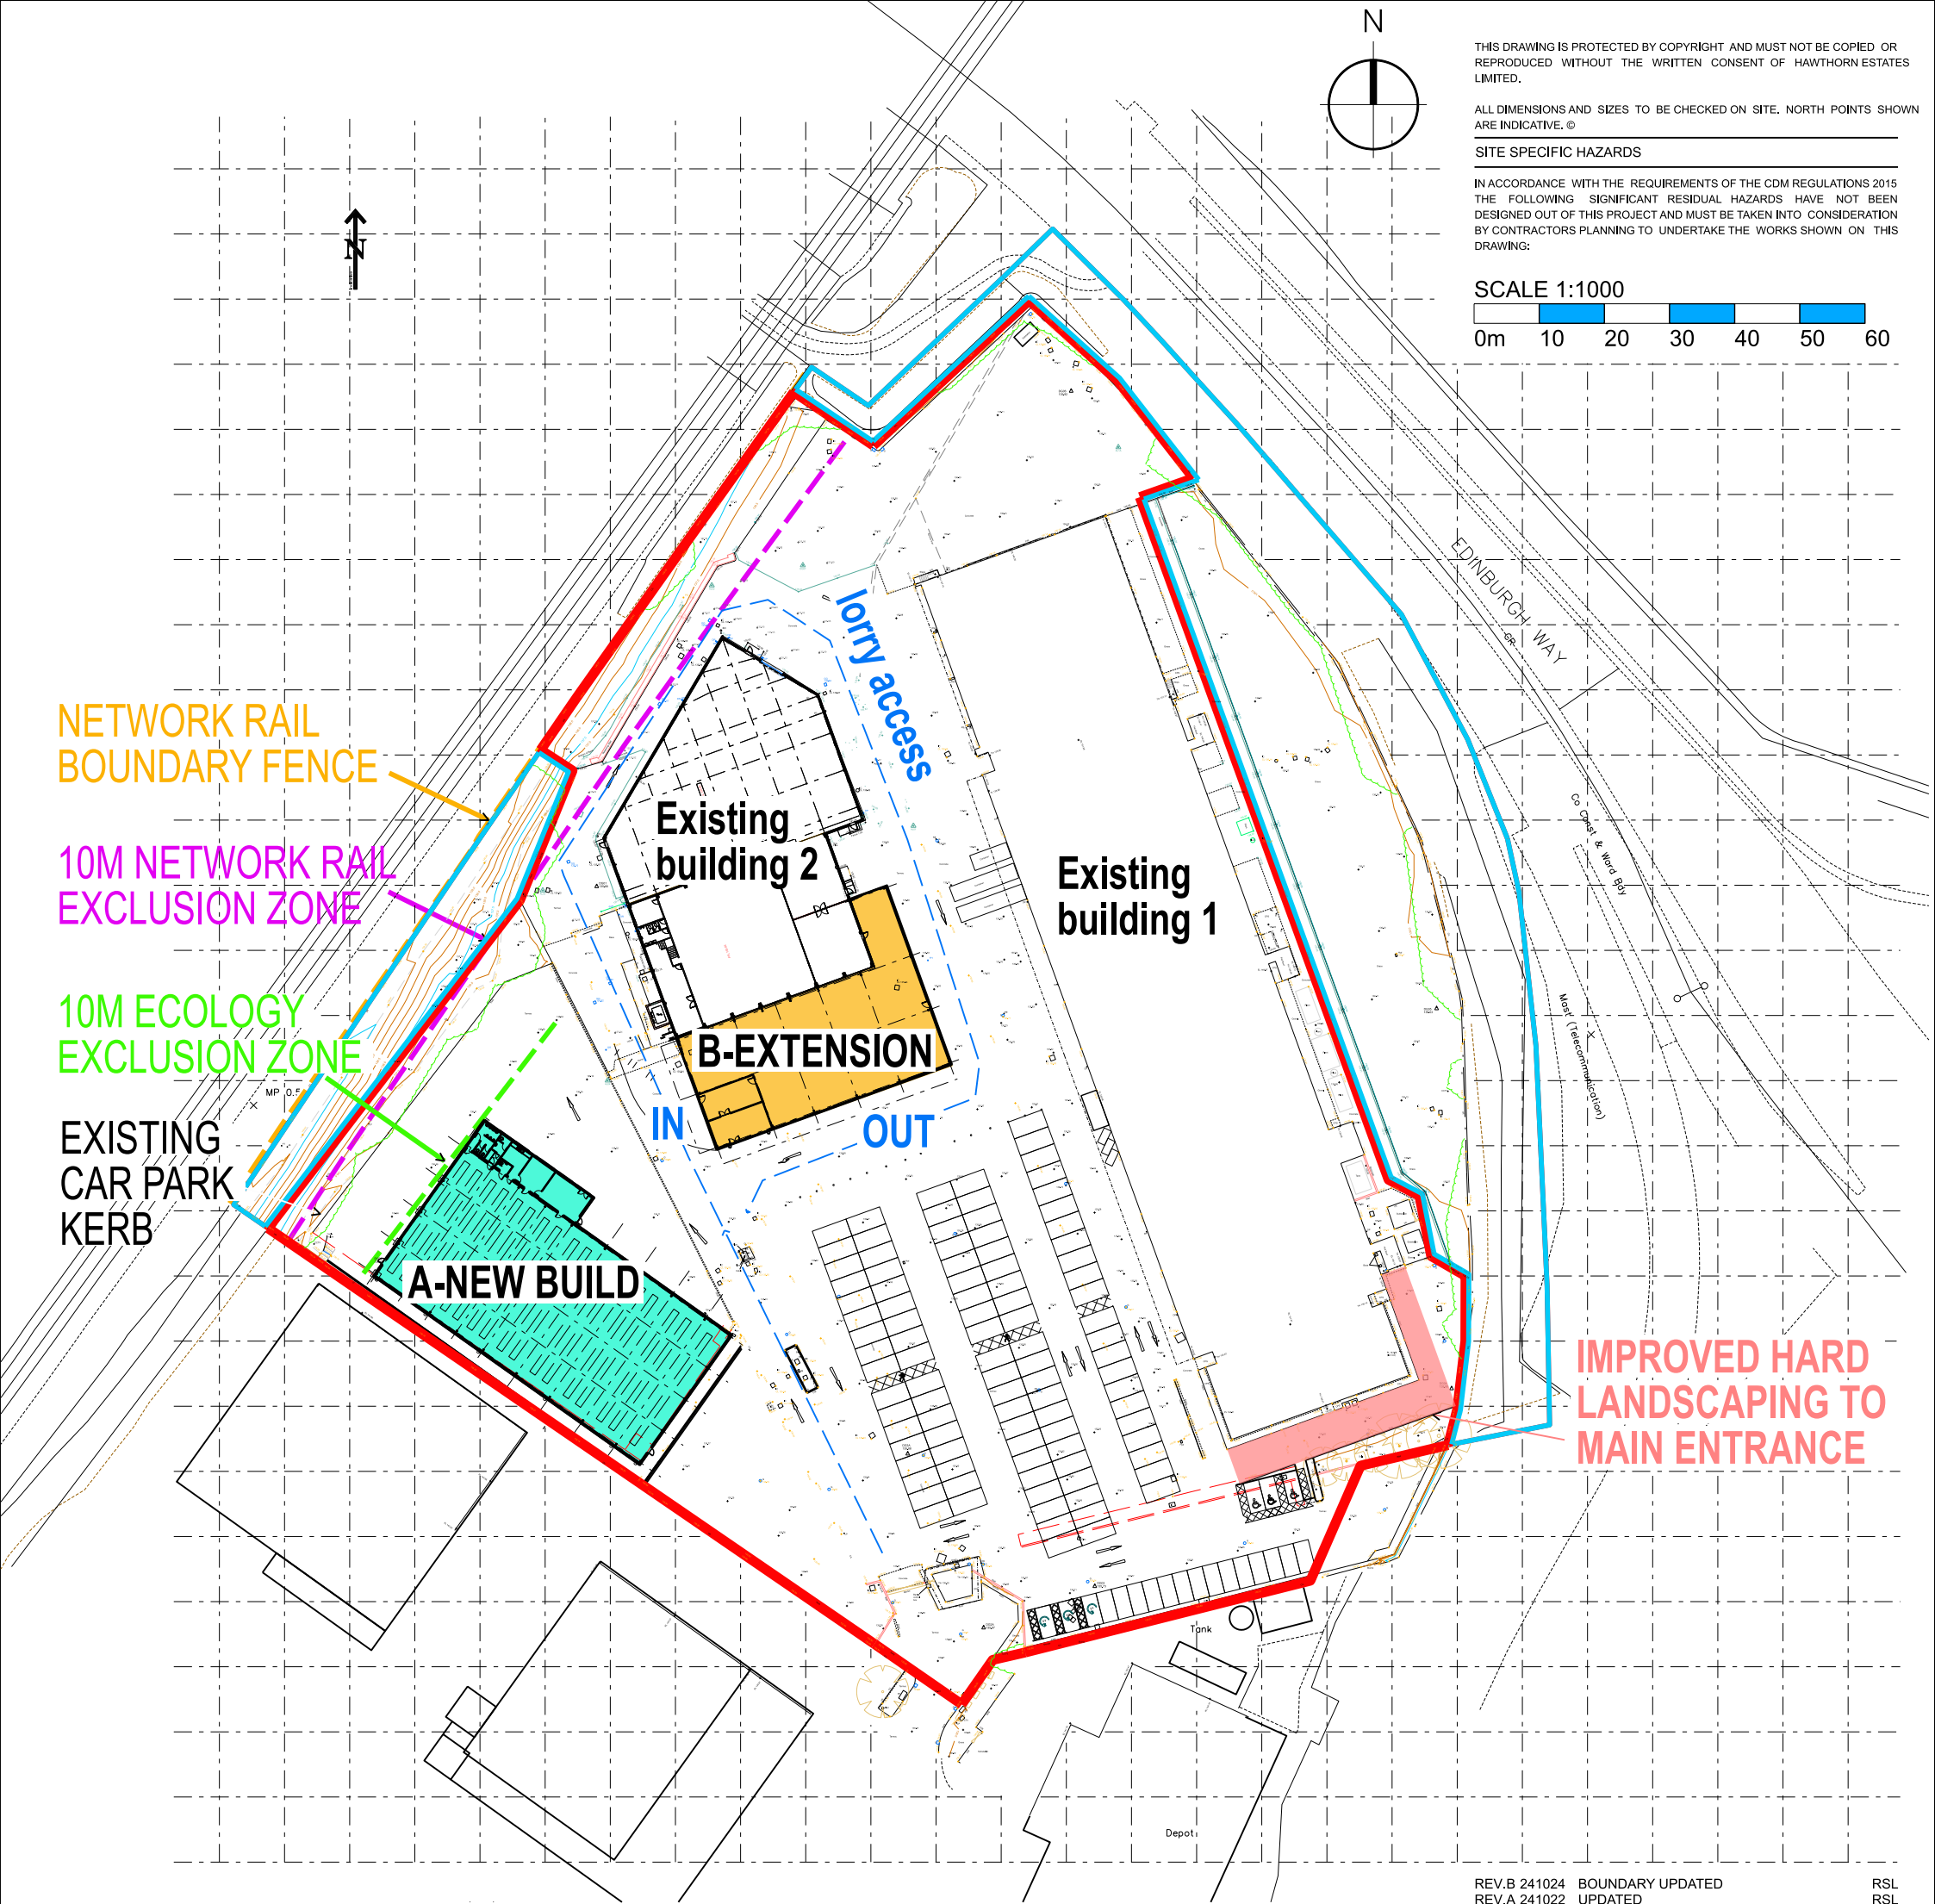

KEY

- 1339.4 SQM NEW BUILD GEA
- 775.9 SQM EXTENSION GEA

REV.B 241024	BOUNDARY UPDATED	RSL
REV.A 241022	UPDATED	RSL
REV.	DATE	NOTES
		INIT.

CLIENT / PROJECT
HANSON SPRINGS LTD
GORRELLS WAY
ROCHDALE OL11 2PX

DRAWING TITLE
BLOCK MASTERPLAN

STATUS
PLANNING

DATE	DRAWN	SCALE @ A3
SEPT 24	RSL	1:1000

PROJECT NUMBER	PLAN / BUILD	TYPE	NUMBER	REVISION LETTER
----------------	--------------	------	--------	-----------------

DRAWING NO.
188 PLN L 10 B

Site Location Plans	L	GA Plans	P	Elevations	E
Sections	S	Details	D	Prefix; Colour	C

HAWTHORN DESIGN PARTNERSHIP
HAWTHORN ESTATES LTD
LUMB, ROSSENDALE, BB4 9ND
T. 08453 900 444

E. design@hawthorn-estates.co.uk
www.hawthorn-estates.co.uk

