

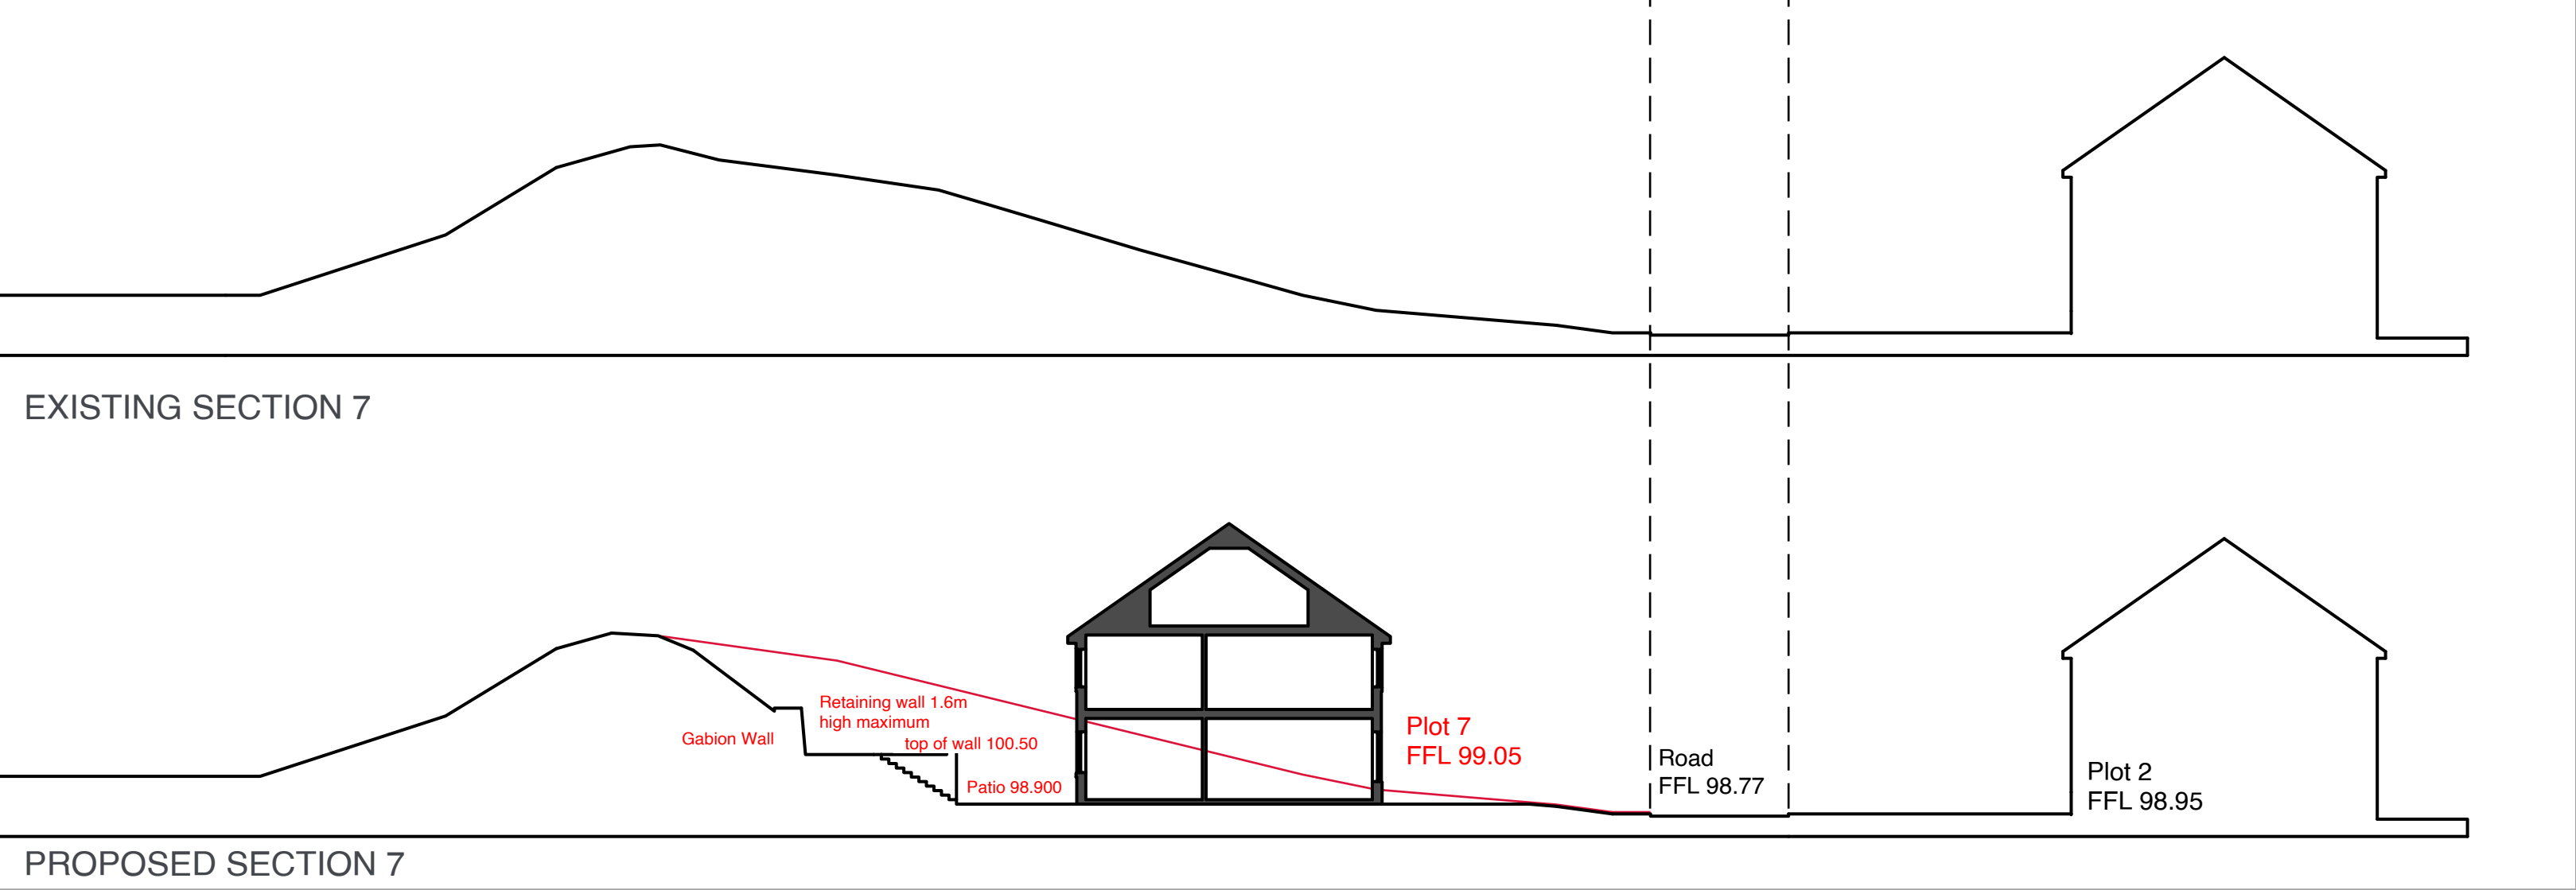
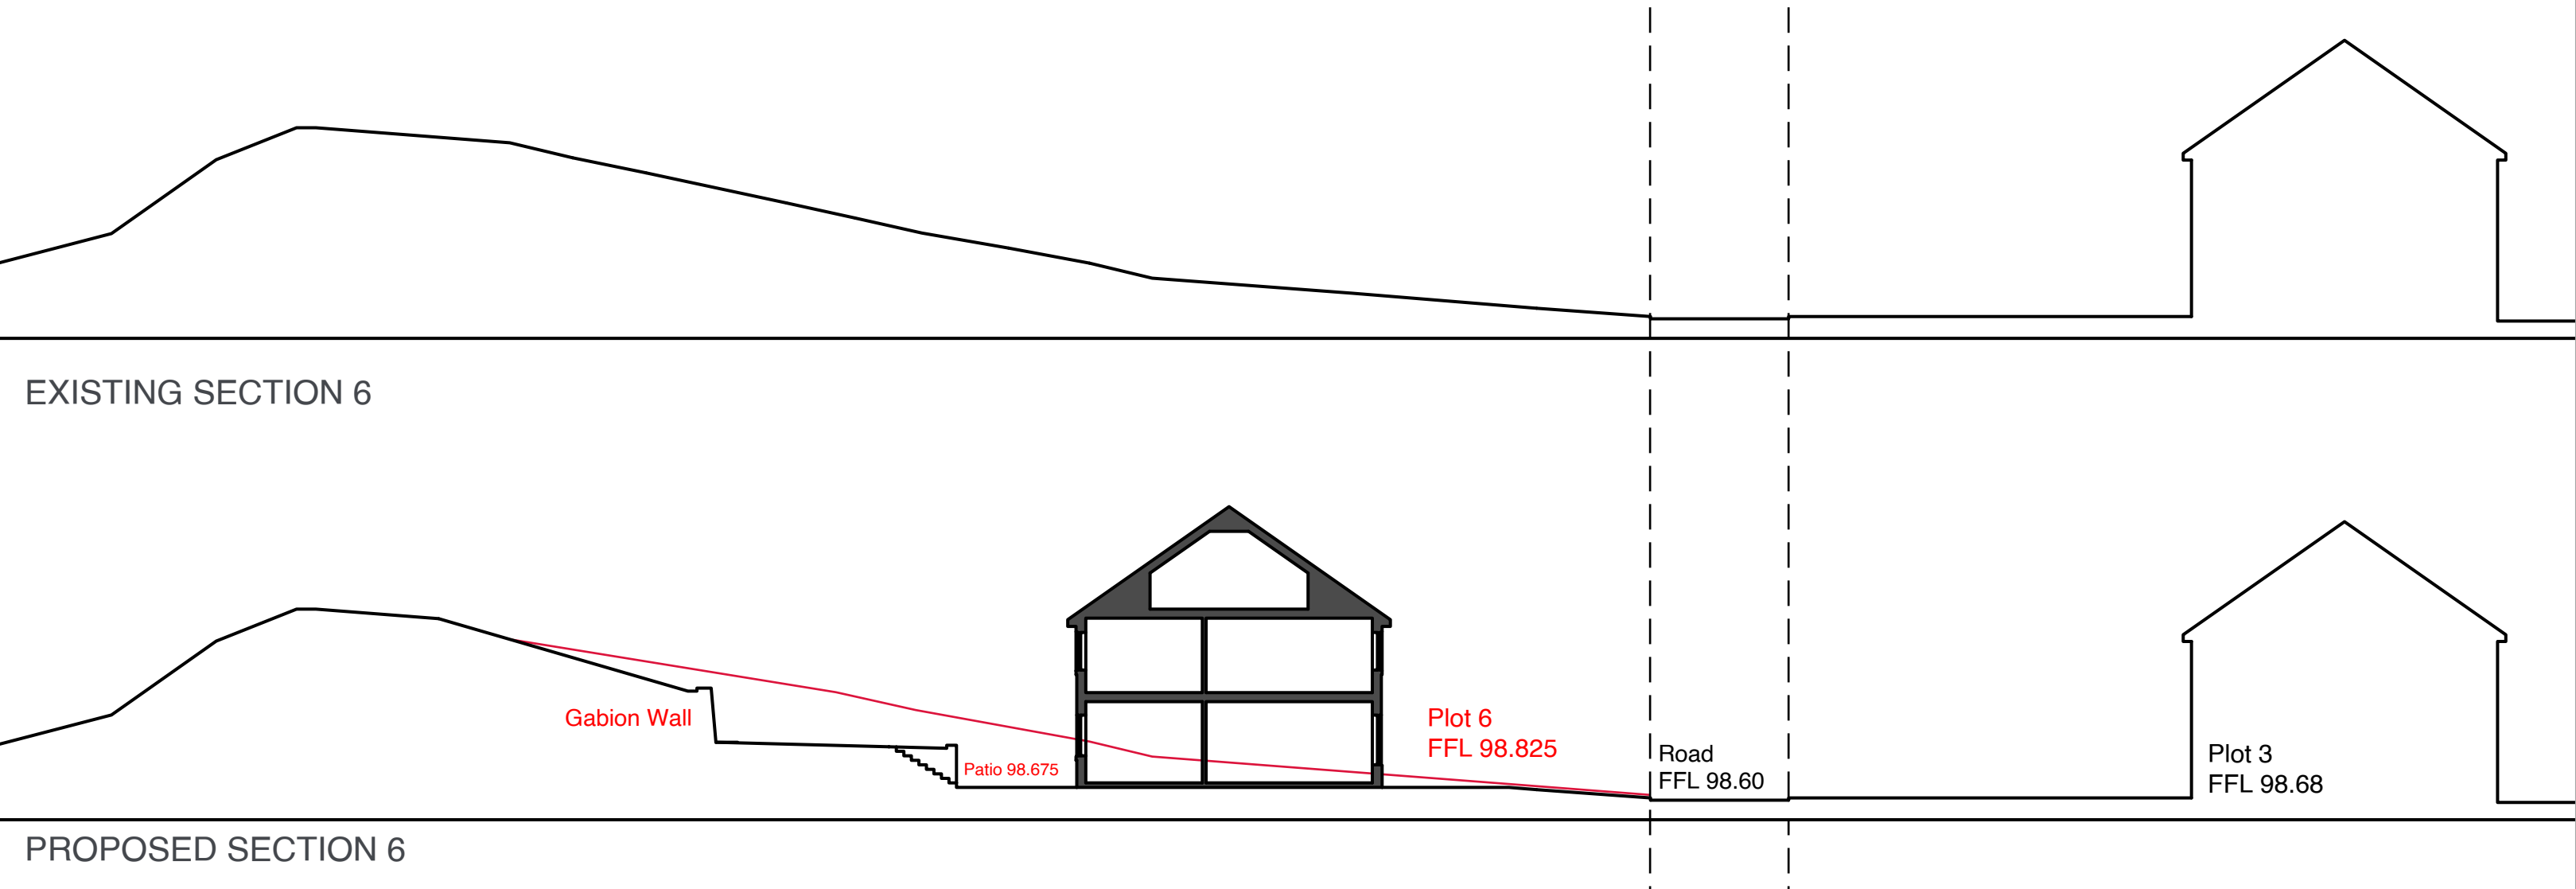
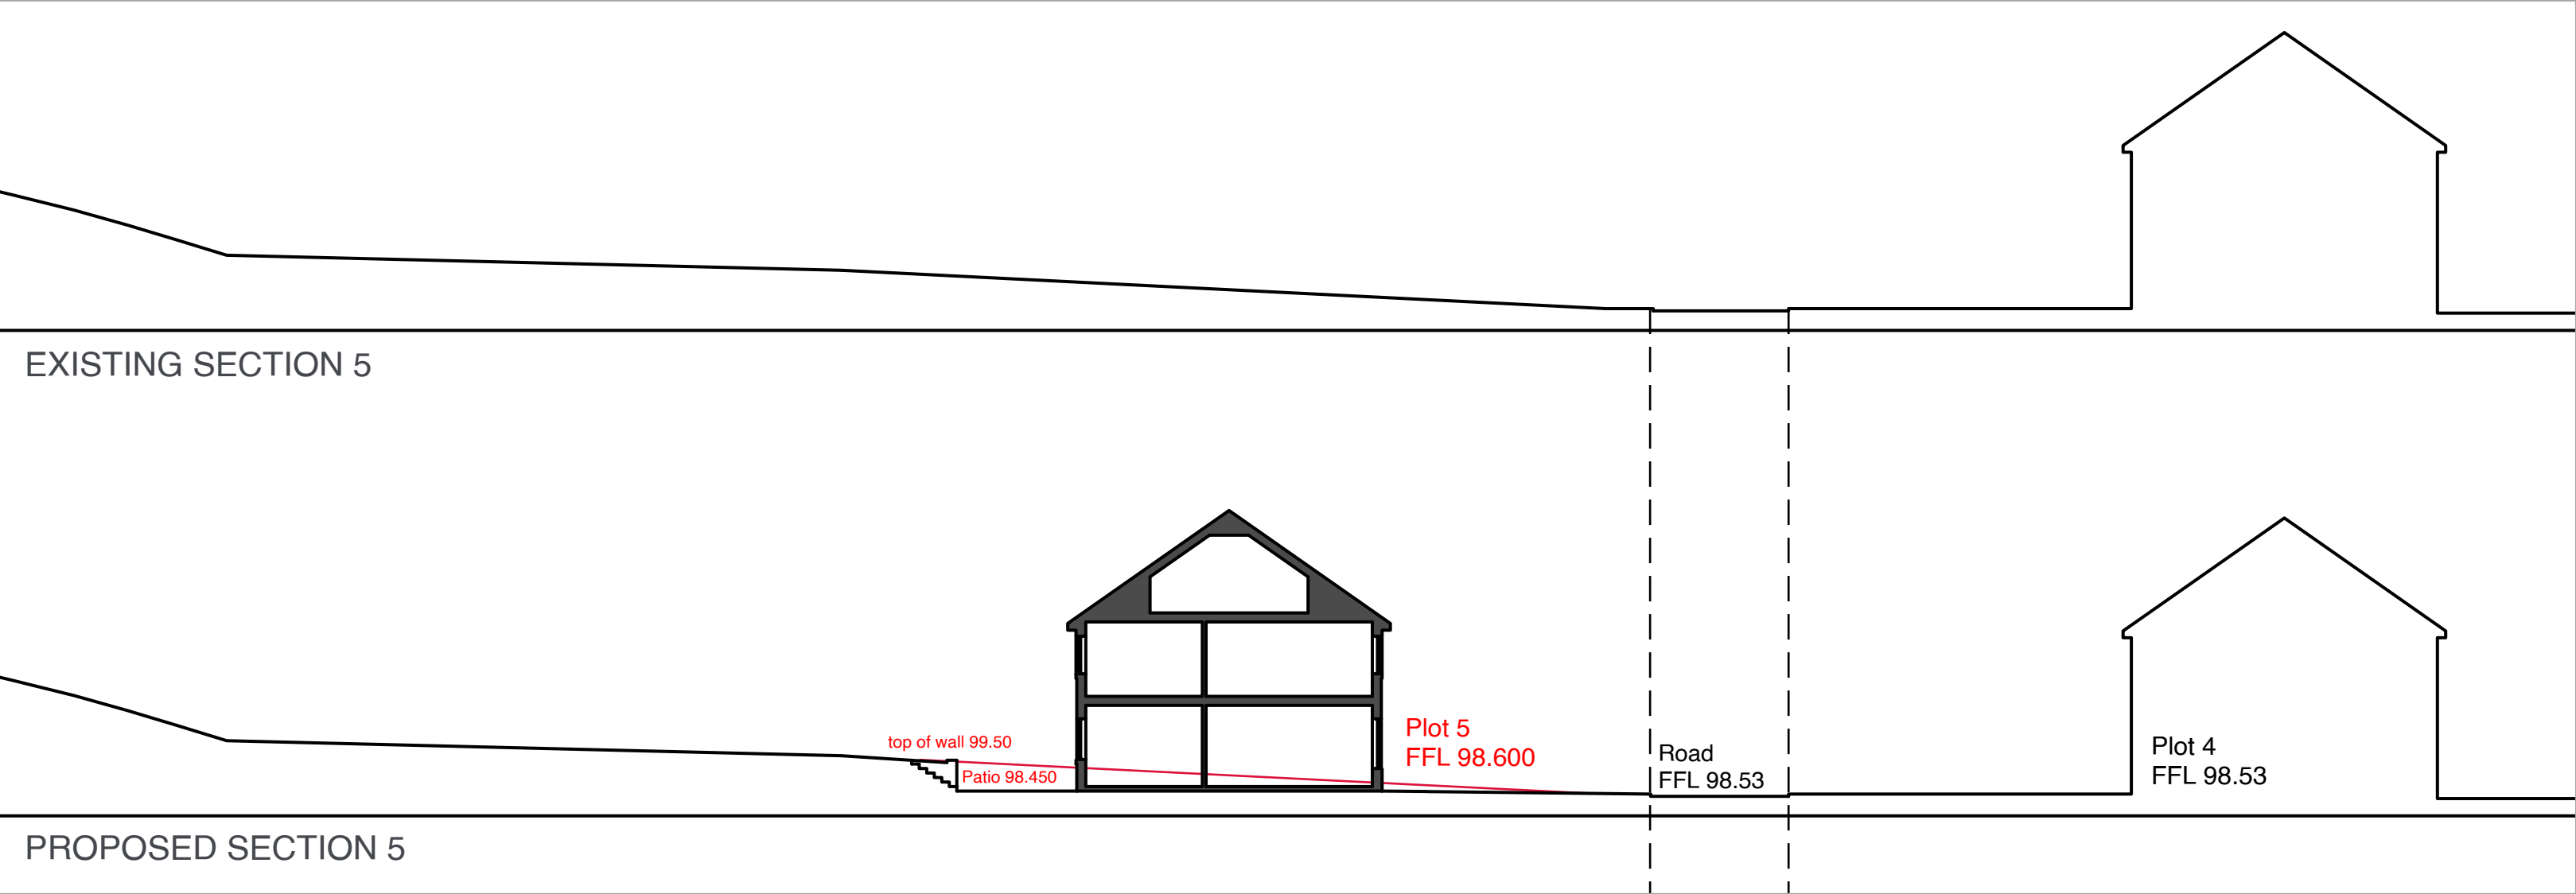


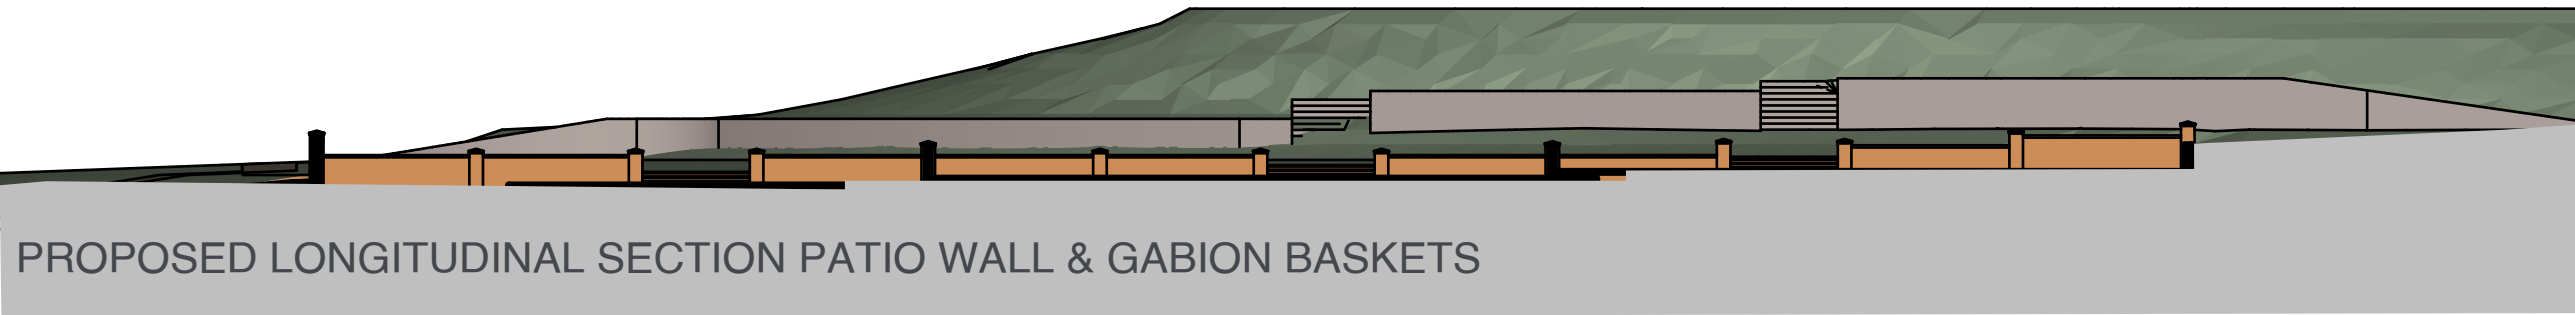

Plot 7
FFL 98.95
Proposed Levels

Plot 2
FFL 98.95
Existing Levels

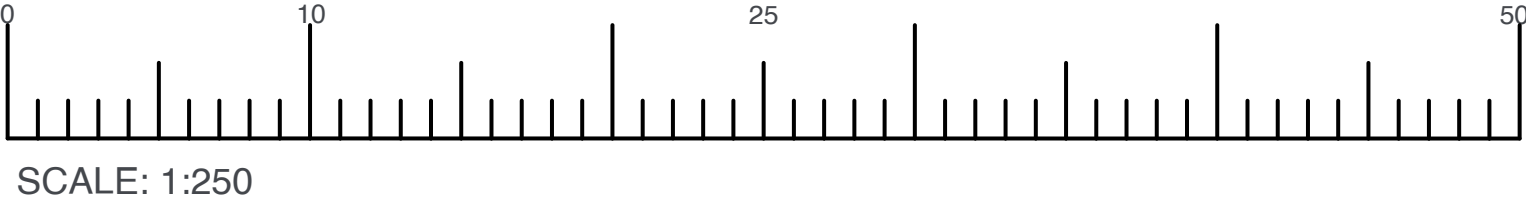

1M high gabion basket retaining walls



Patio and garden walls in facing bricks with stone copings to match the houses.

