



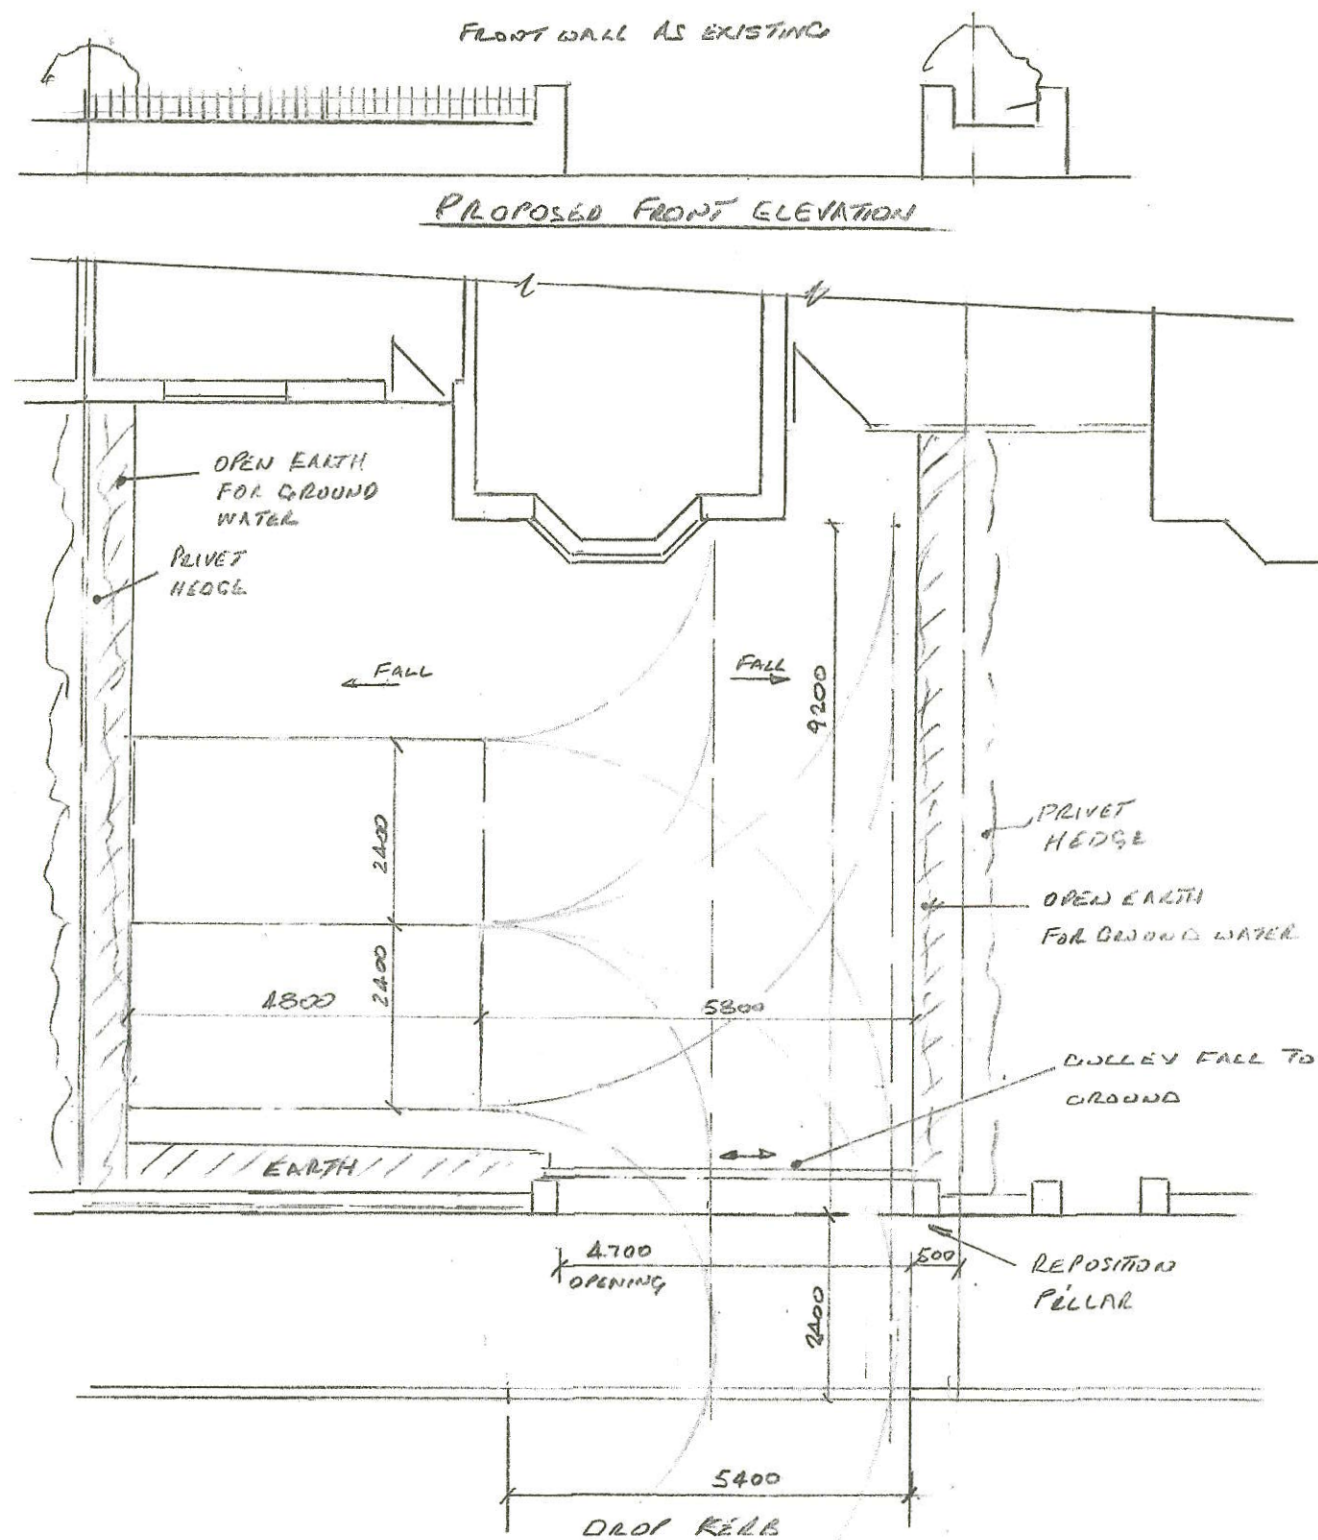

PROPOSED PLAN

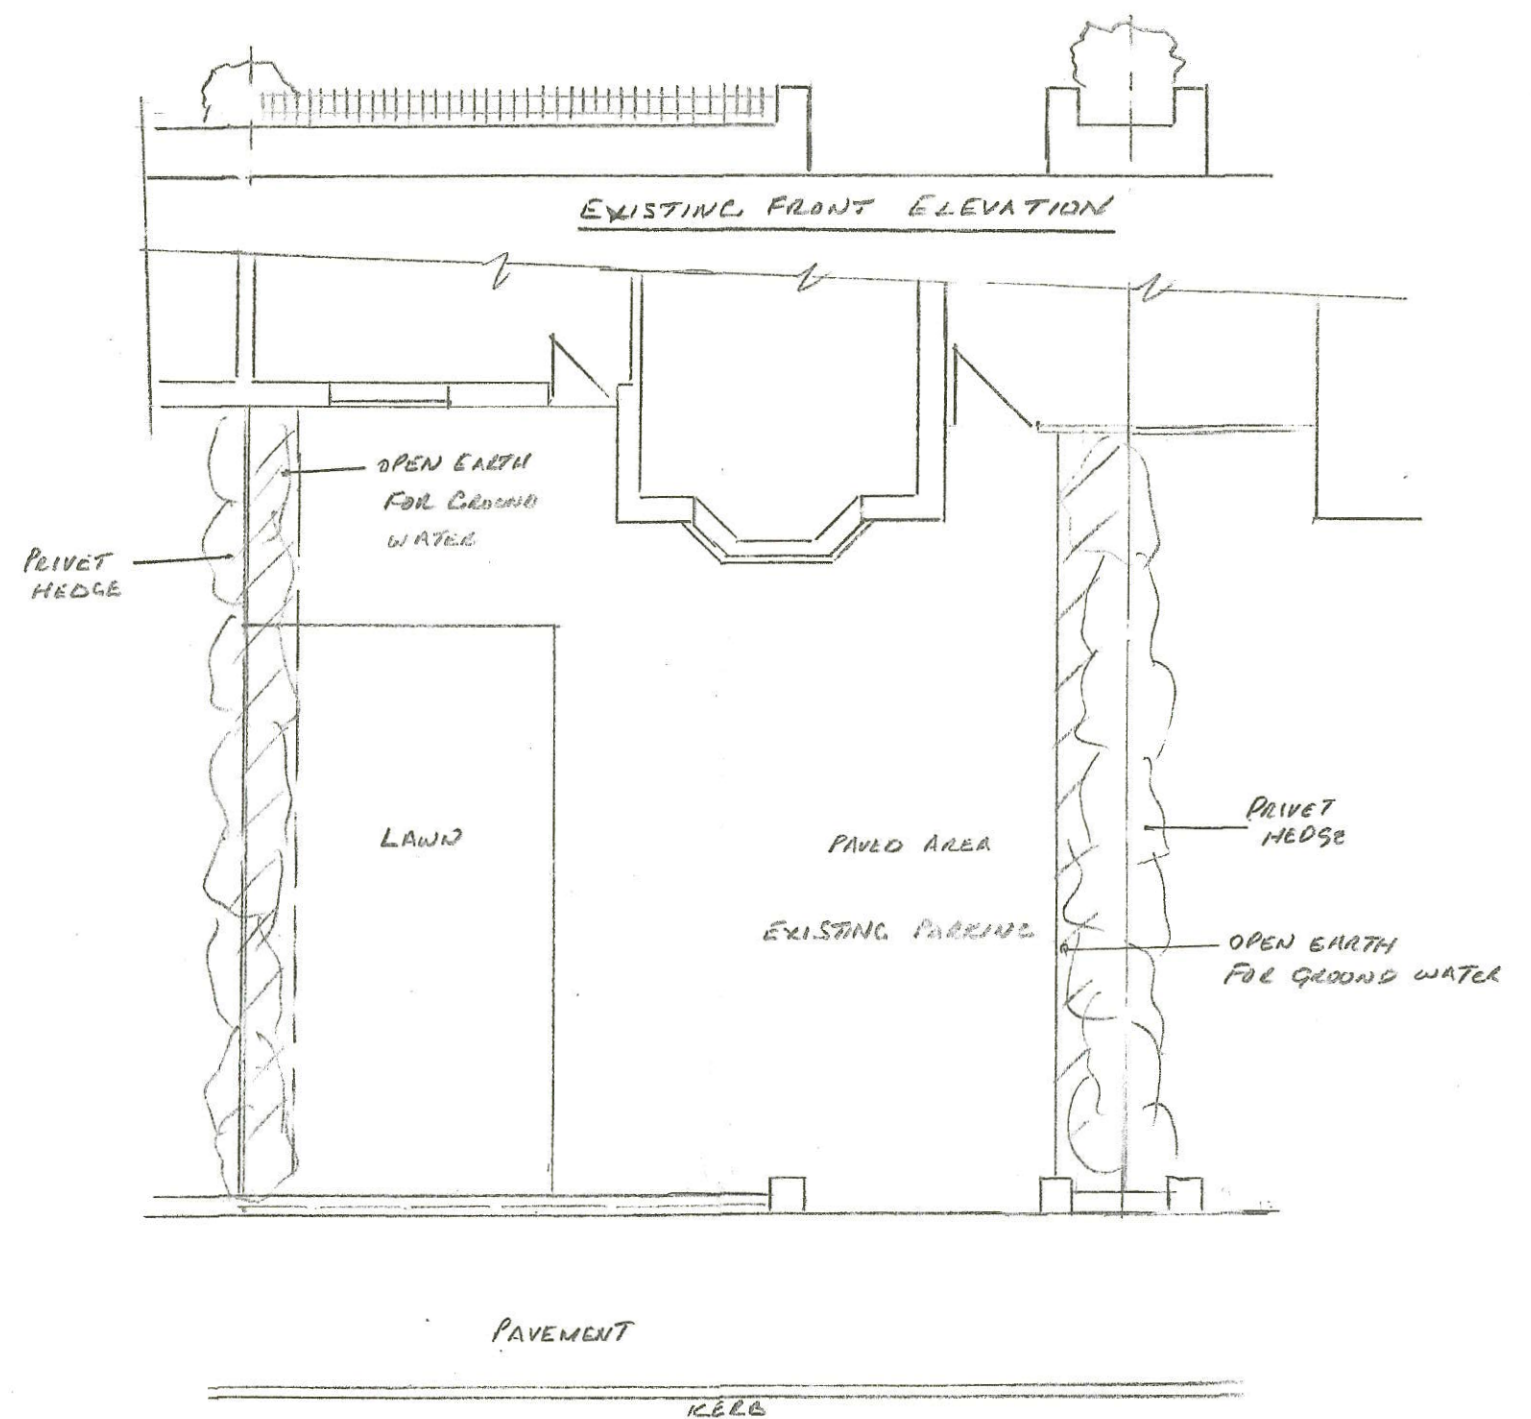

EXISTING PLAN

Thompson Designs

Tel 0161 705 1458 Mob 07884 318634

Sheet 1

Proposed Drop Kerb / Parking

130 Queensway

Rochdale OL11 1TP

Scale 1:100 @ A3 Date April 2025