




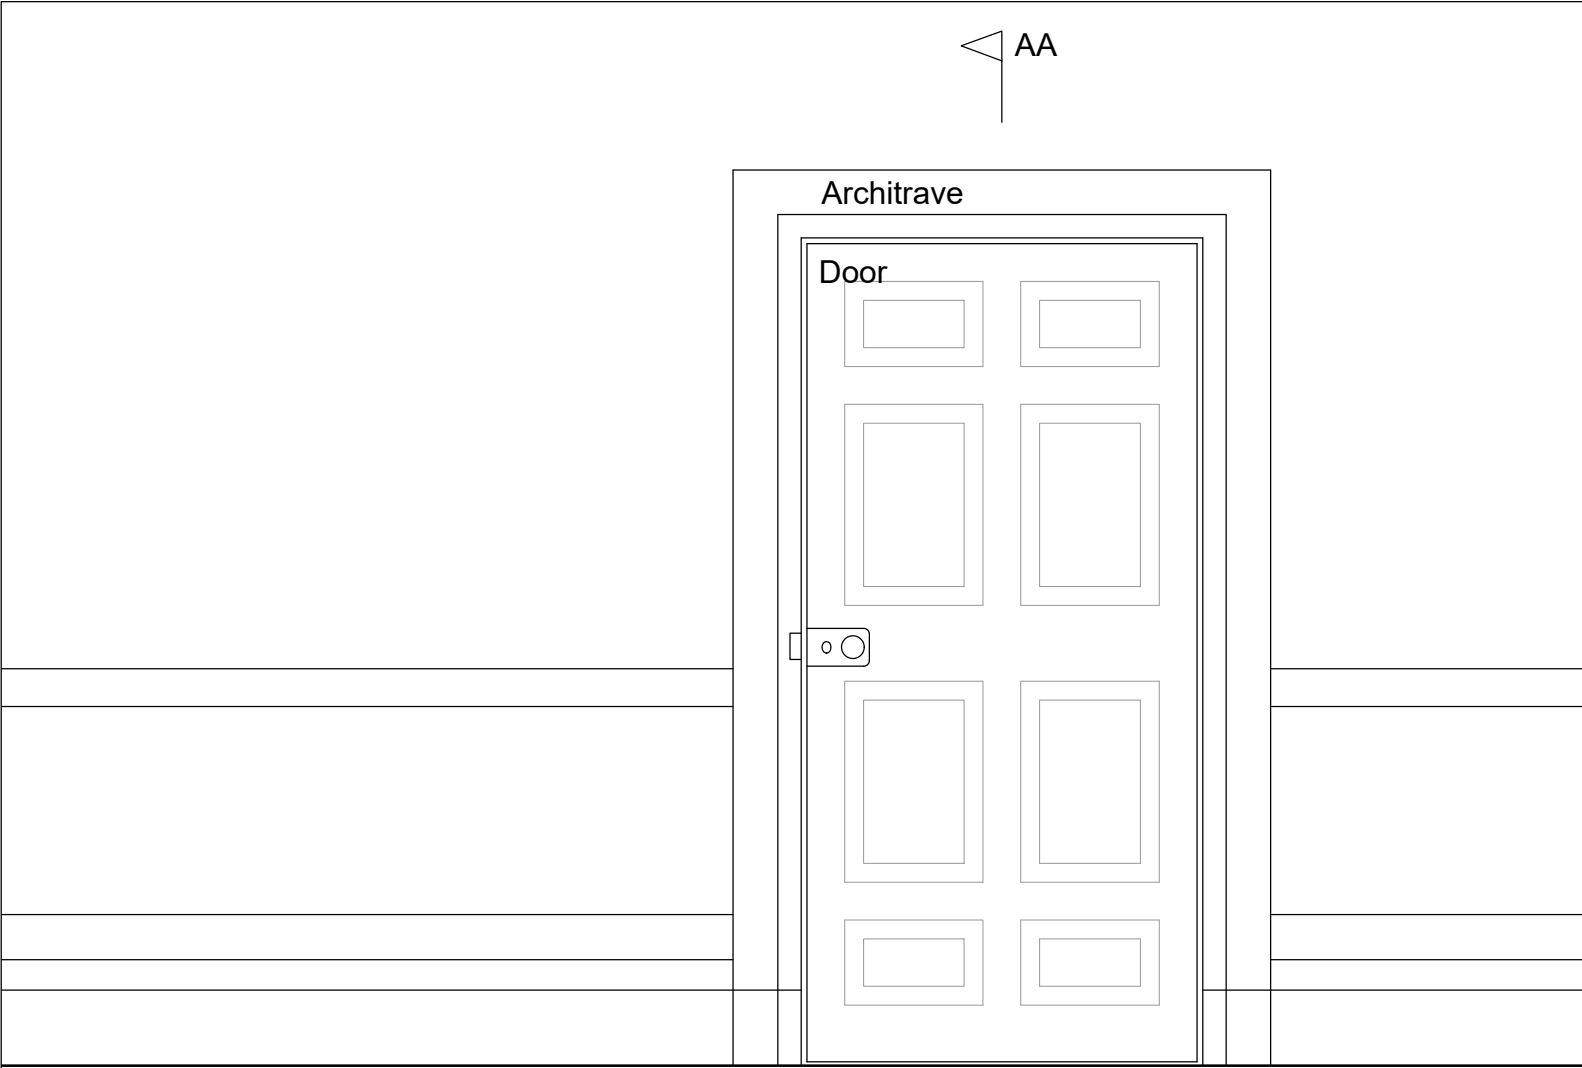

Elevation (Alkrington Hall East side)

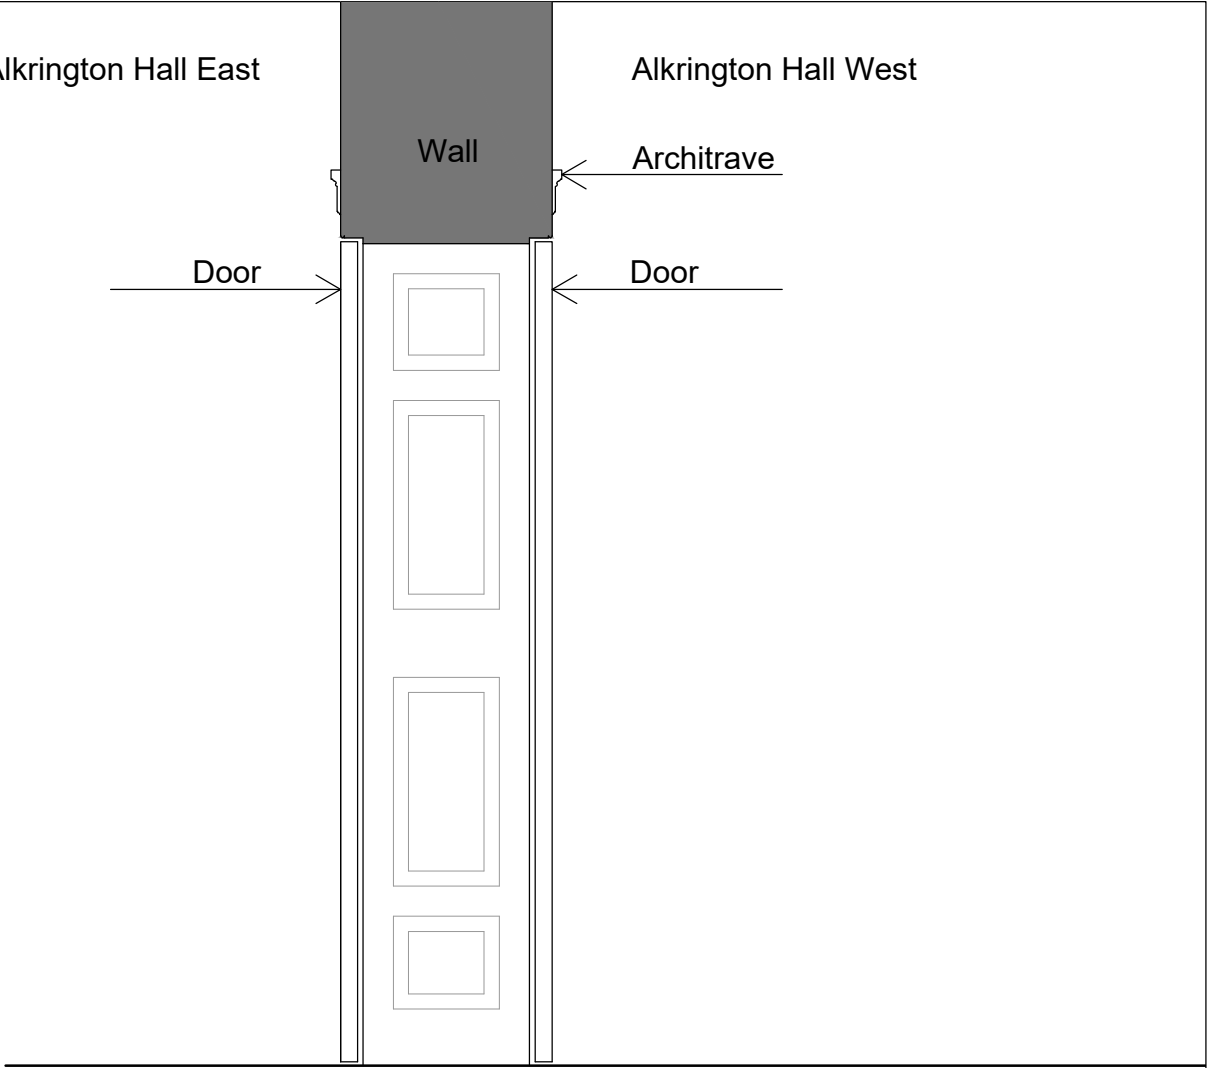

Section AA

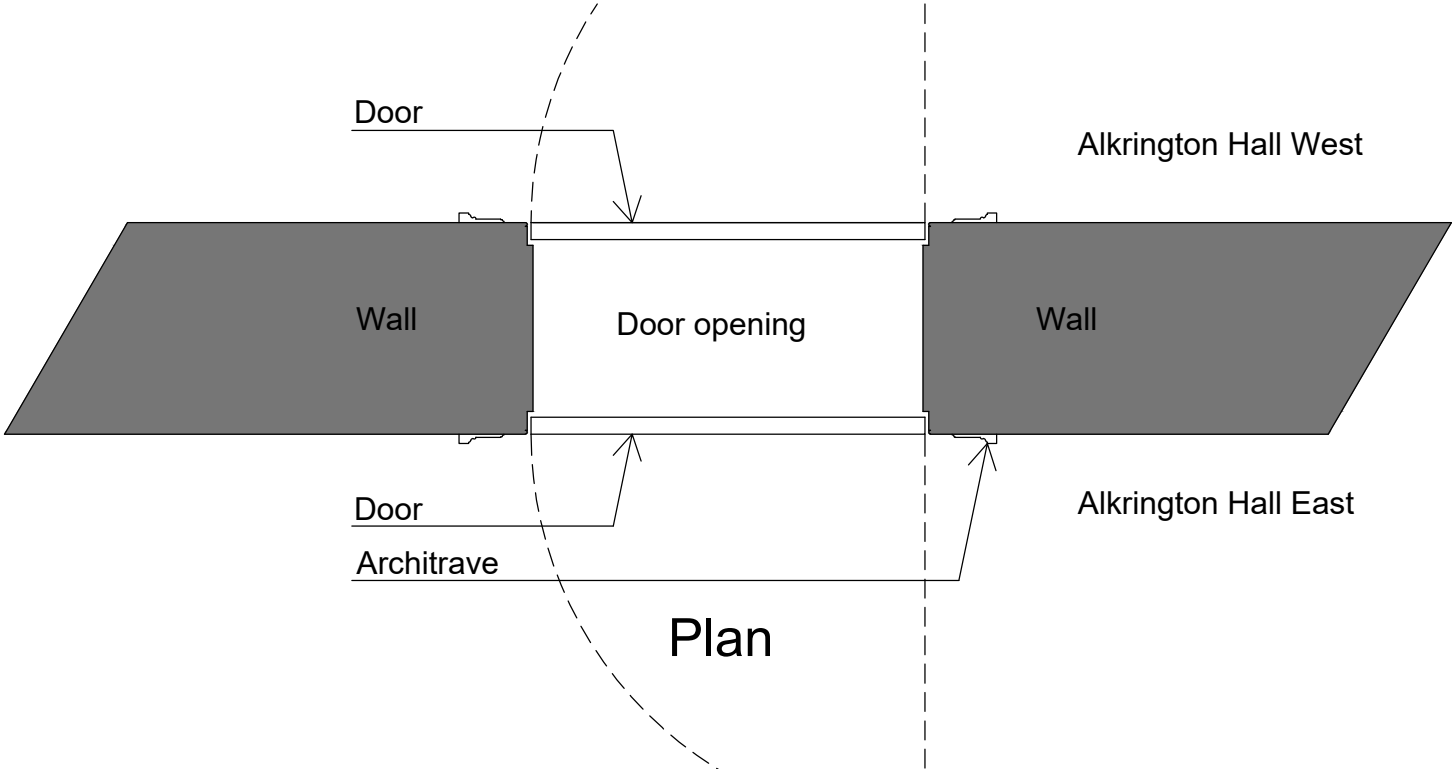

Plan

Ian Bright Architects
Chartered Architects – Conservation Architects

Short House
1-5 Short Street
Macclesfield
SK11 6JY

RIBA 

t : 0161 818 2225
m: 0777 56 88825
w: www.ianbrightarchitects.com
e : ib@ianbrightarchitects.com

arb 

job title
Alkrington Hall East

drawing purpose
**Planning and Listed
Building Consent**

drawing title
**Connecting Door
Existing**

drawing status
Application

scale
1:20

job no.
2529

sheet print size
A3



drawing no.
2-1-31-1

date of this issue
15/12/2022

drawn by
ITB

rev

revisions record			
rev	date	details	by

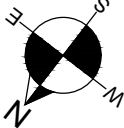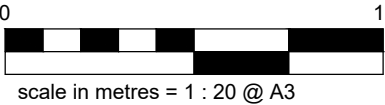

Do not scale from this drawing. Use figured dimensions only. This drawing must only be used for the purpose for which it is supplied. The copyright of this drawing remains with Ian Bright Architects Ltd and cannot be used by any other party for any purpose without prior written agreement.